AUTHORITY	DATE INSTALLED OR RETIRED	DESCRIPTION
C-33128 A.F.E. 15593	Installed Nov. 15, 1929	Extension of Bridge No. 149/93, station 7911+16.9.

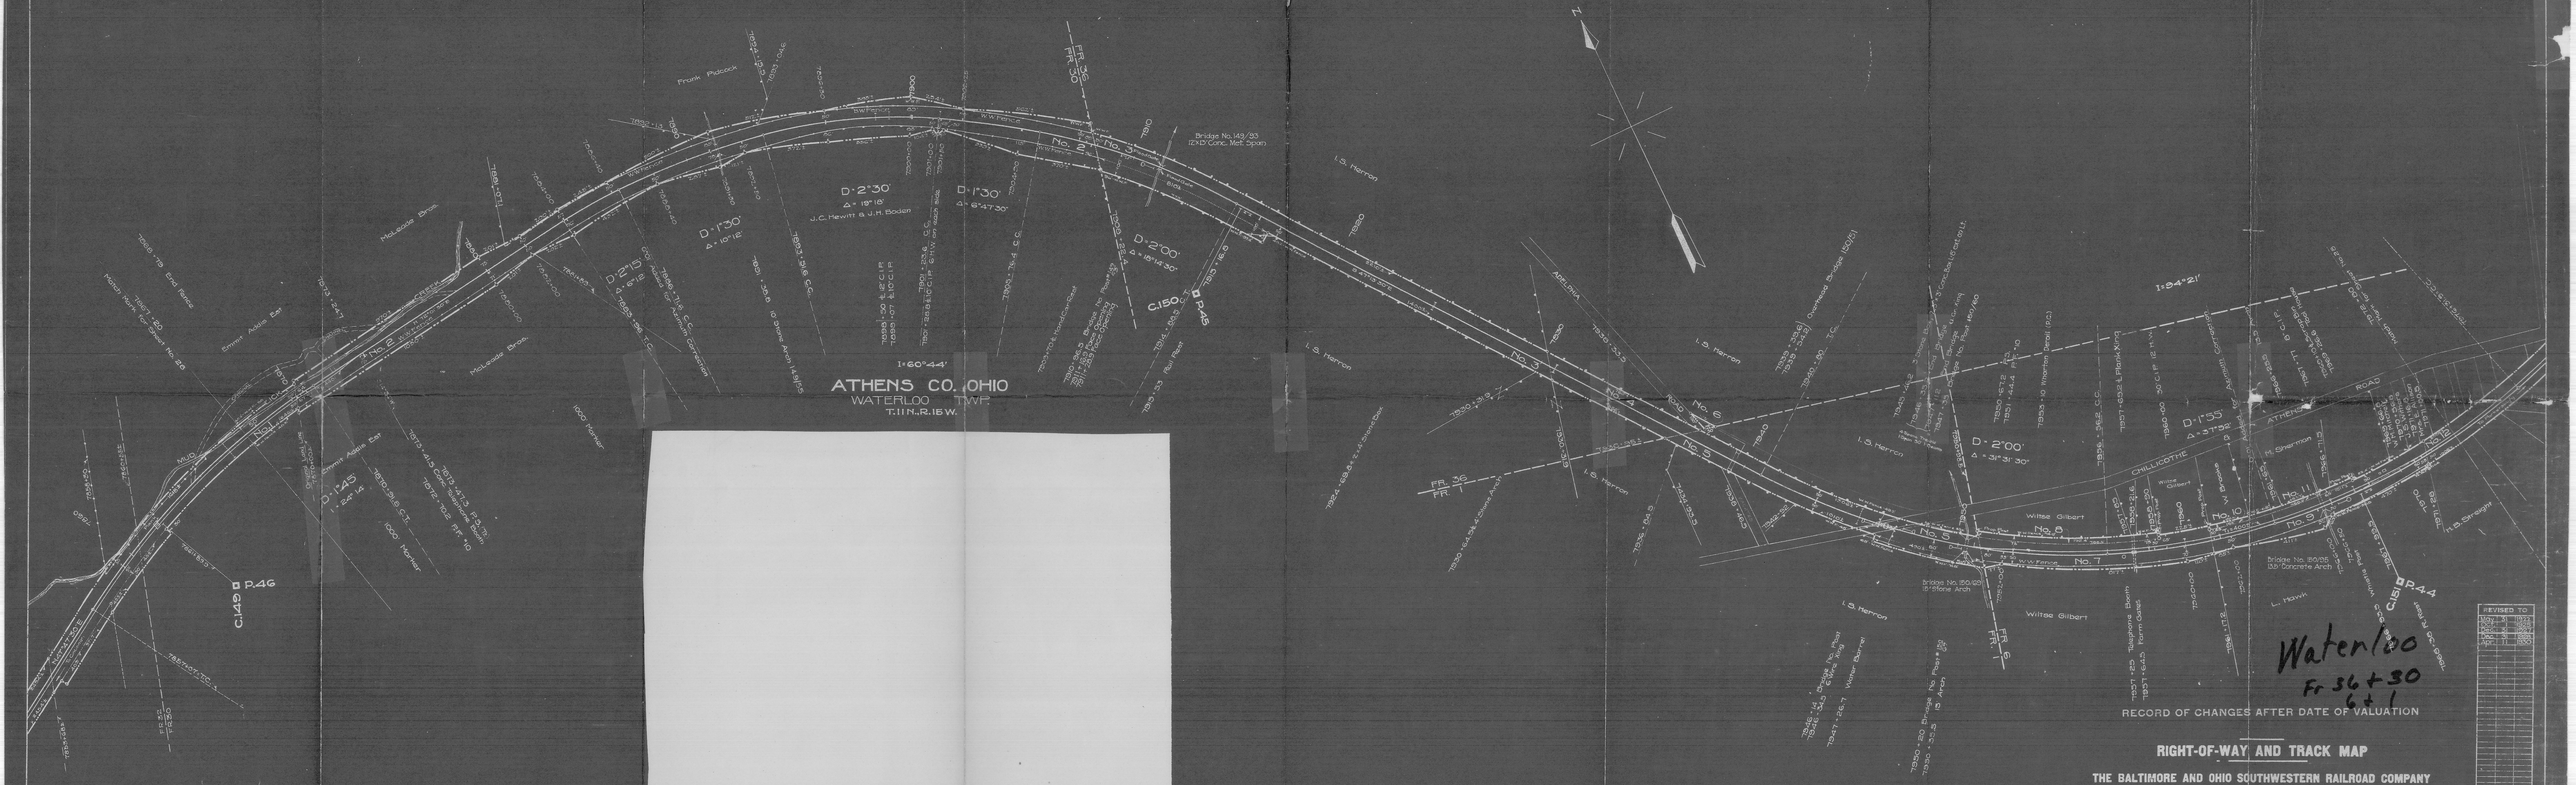

Waterloo
Fr 36+30
6+1

RECORD OF CHANGES AFTER DATE OF VALUATION

RIGHT-OF-WAY AND TRACK MAP

THE BALTIMORE AND OHIO SOUTHWESTERN RAILROAD COMPANY

OPERATED BY

THE BALTIMORE AND OHIO RAILROAD COMPANY

OHIO DIVISION MAIN LINE

STATION 7867+20 TO STATION 7972+80

SCALE: 1 IN. = 200 FT. JUNE 30, 1918

OFFICE OF VALUATION ENGINEER
BALTIMORE, MD.

Sheet No. 27 of 49 sheets and 14 supplemental sheets of The Baltimore & Ohio Southwestern R.R. Co., V-145.1, Ohio Division, Main Line, inclusive; station 7867+20 to survey station 7972+80

A. M. Taylor
Plat Engineer.

V145.1
27

SEC 15-21

R.S.C. 1-5-18.

91-OH-145.1 (27)