AUTHORITY	DATE INSTALLED OR RETIRED	DESCRIPTION
C-30,106 A.F.E. 1956	Completed June 29, 1959	Reconstruction of Bridge No. 143/10, station 7815+85).

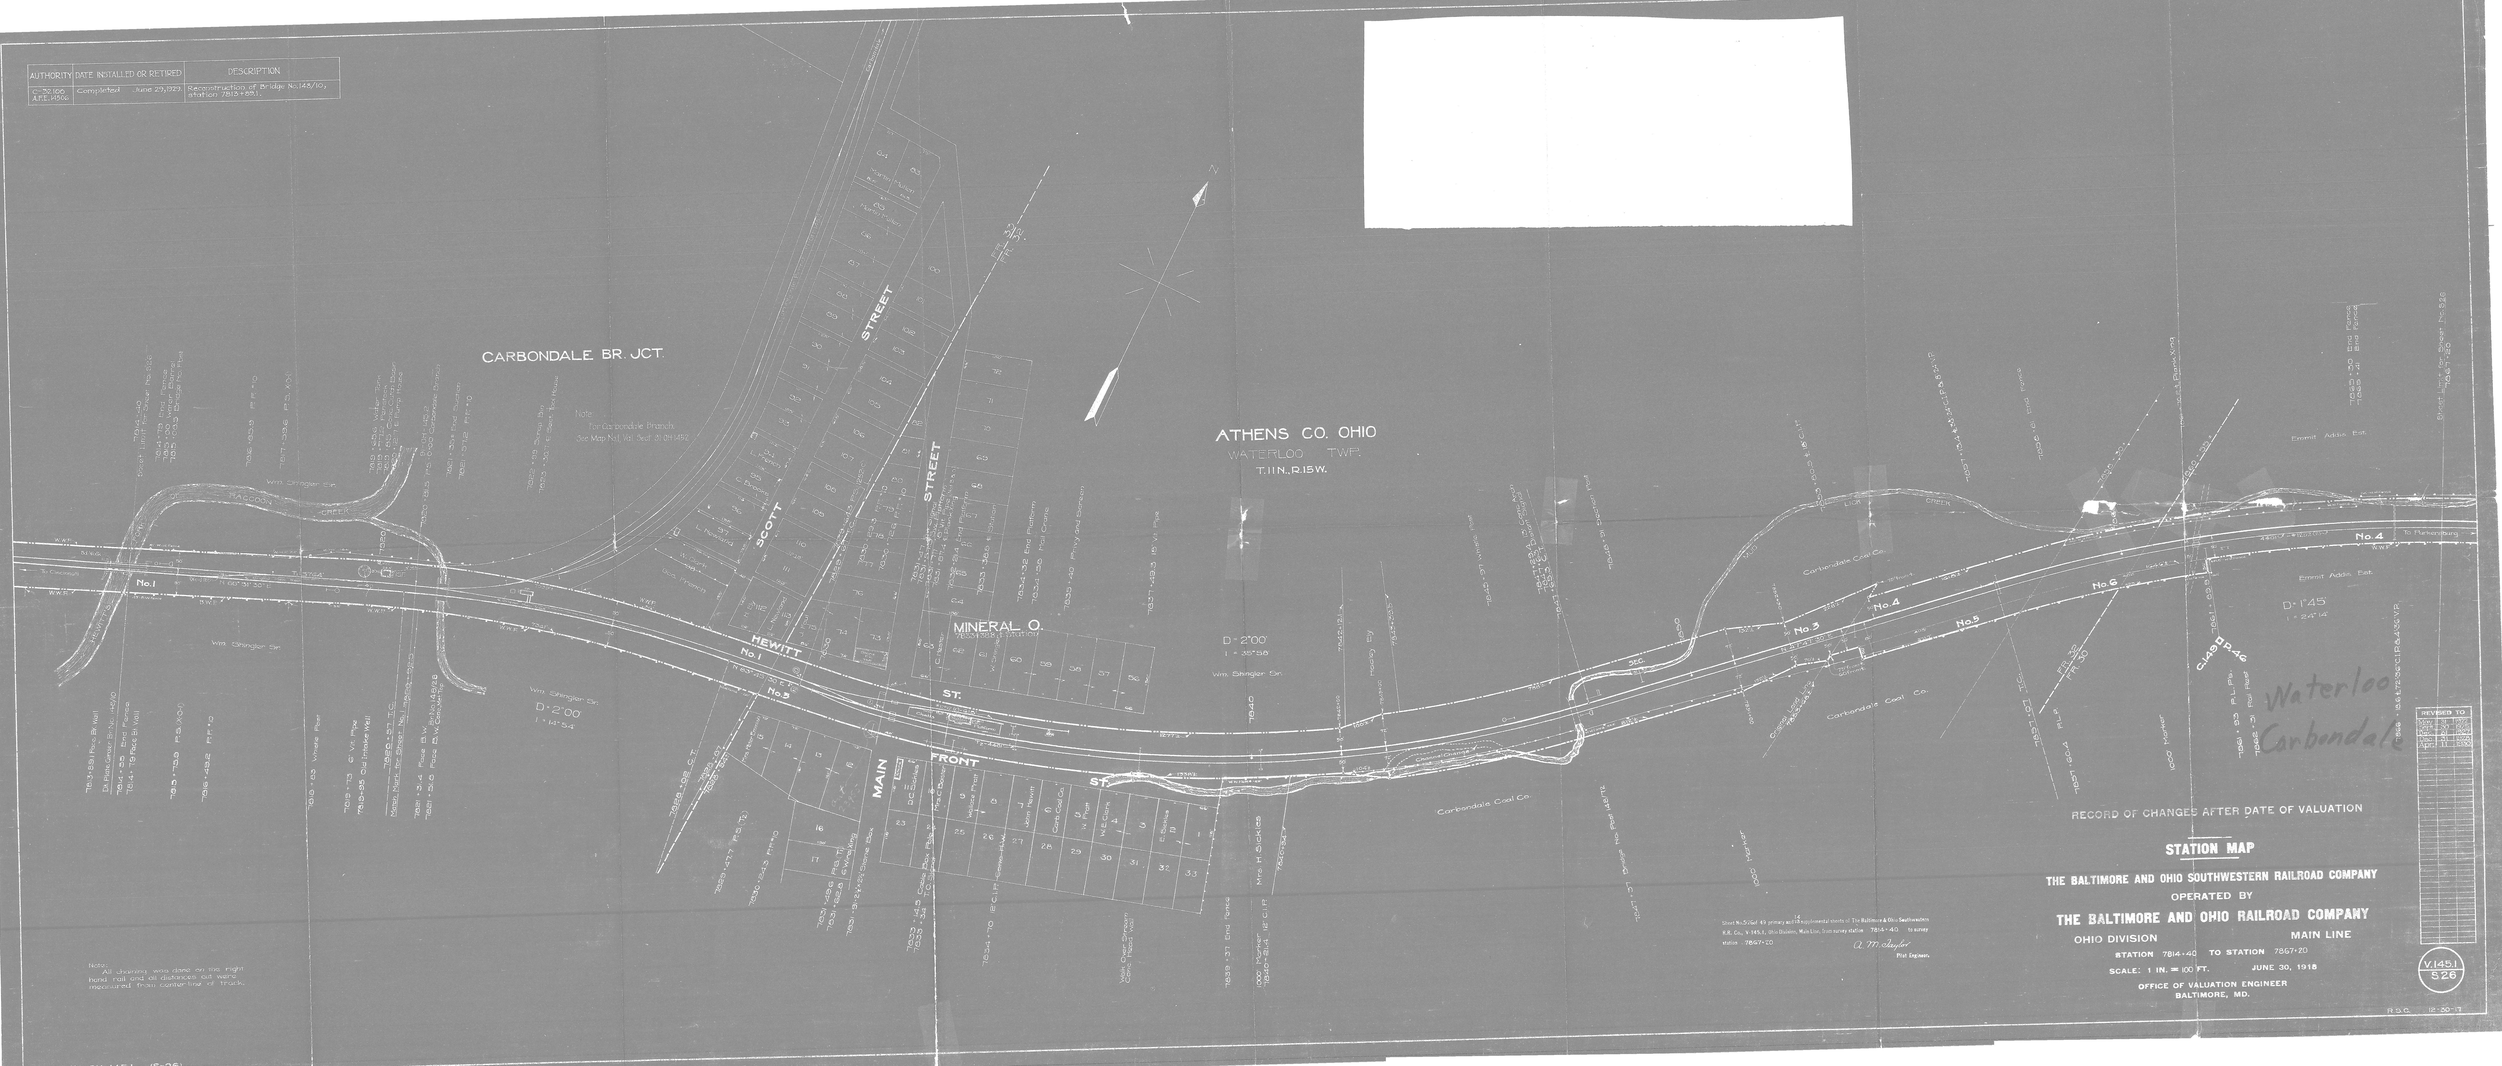

Sheet No. 5 (of 49 primary and 14 supplemental sheets) of The Baltimore & Ohio Southwestern R.R. Co., V. 1451, Ohio Division, Main Line, from survey station 7814+40 to survey station 7867+20.

A. M. Schaefer
Plat Engineer.

RECORD OF CHANGES AFTER DATE OF VALUATION

REVISED TO	
DEC.	1929
DEC.	1930
DEC.	1931
DEC.	1932
DEC.	1933
DEC.	1934
DEC.	1935
DEC.	1936
DEC.	1937
DEC.	1938
DEC.	1939
DEC.	1940
DEC.	1941
DEC.	1942

STATION MAP

THE BALTIMORE AND OHIO SOUTHWESTERN RAILROAD COMPANY

OPERATED BY

THE BALTIMORE AND OHIO RAILROAD COMPANY

OHIO DIVISION — MAIN LINE

STATION 7814+40 TO STATION 7867+20

SCALE: 1 IN. = 100 FT. JUNE 30, 1918

OFFICE OF VALUATION ENGINEER
BALTIMORE, MD.

V.1451
S.26

R.D.C. 12-30-17