OLD PLAT BOOK # 1 Page 19

Albany

Plan of N.E. part of S.W.¼ Sec. 3, T. 10 N. R. 15 Ohio Company Purchase

Scale 4 Chains to an Inch

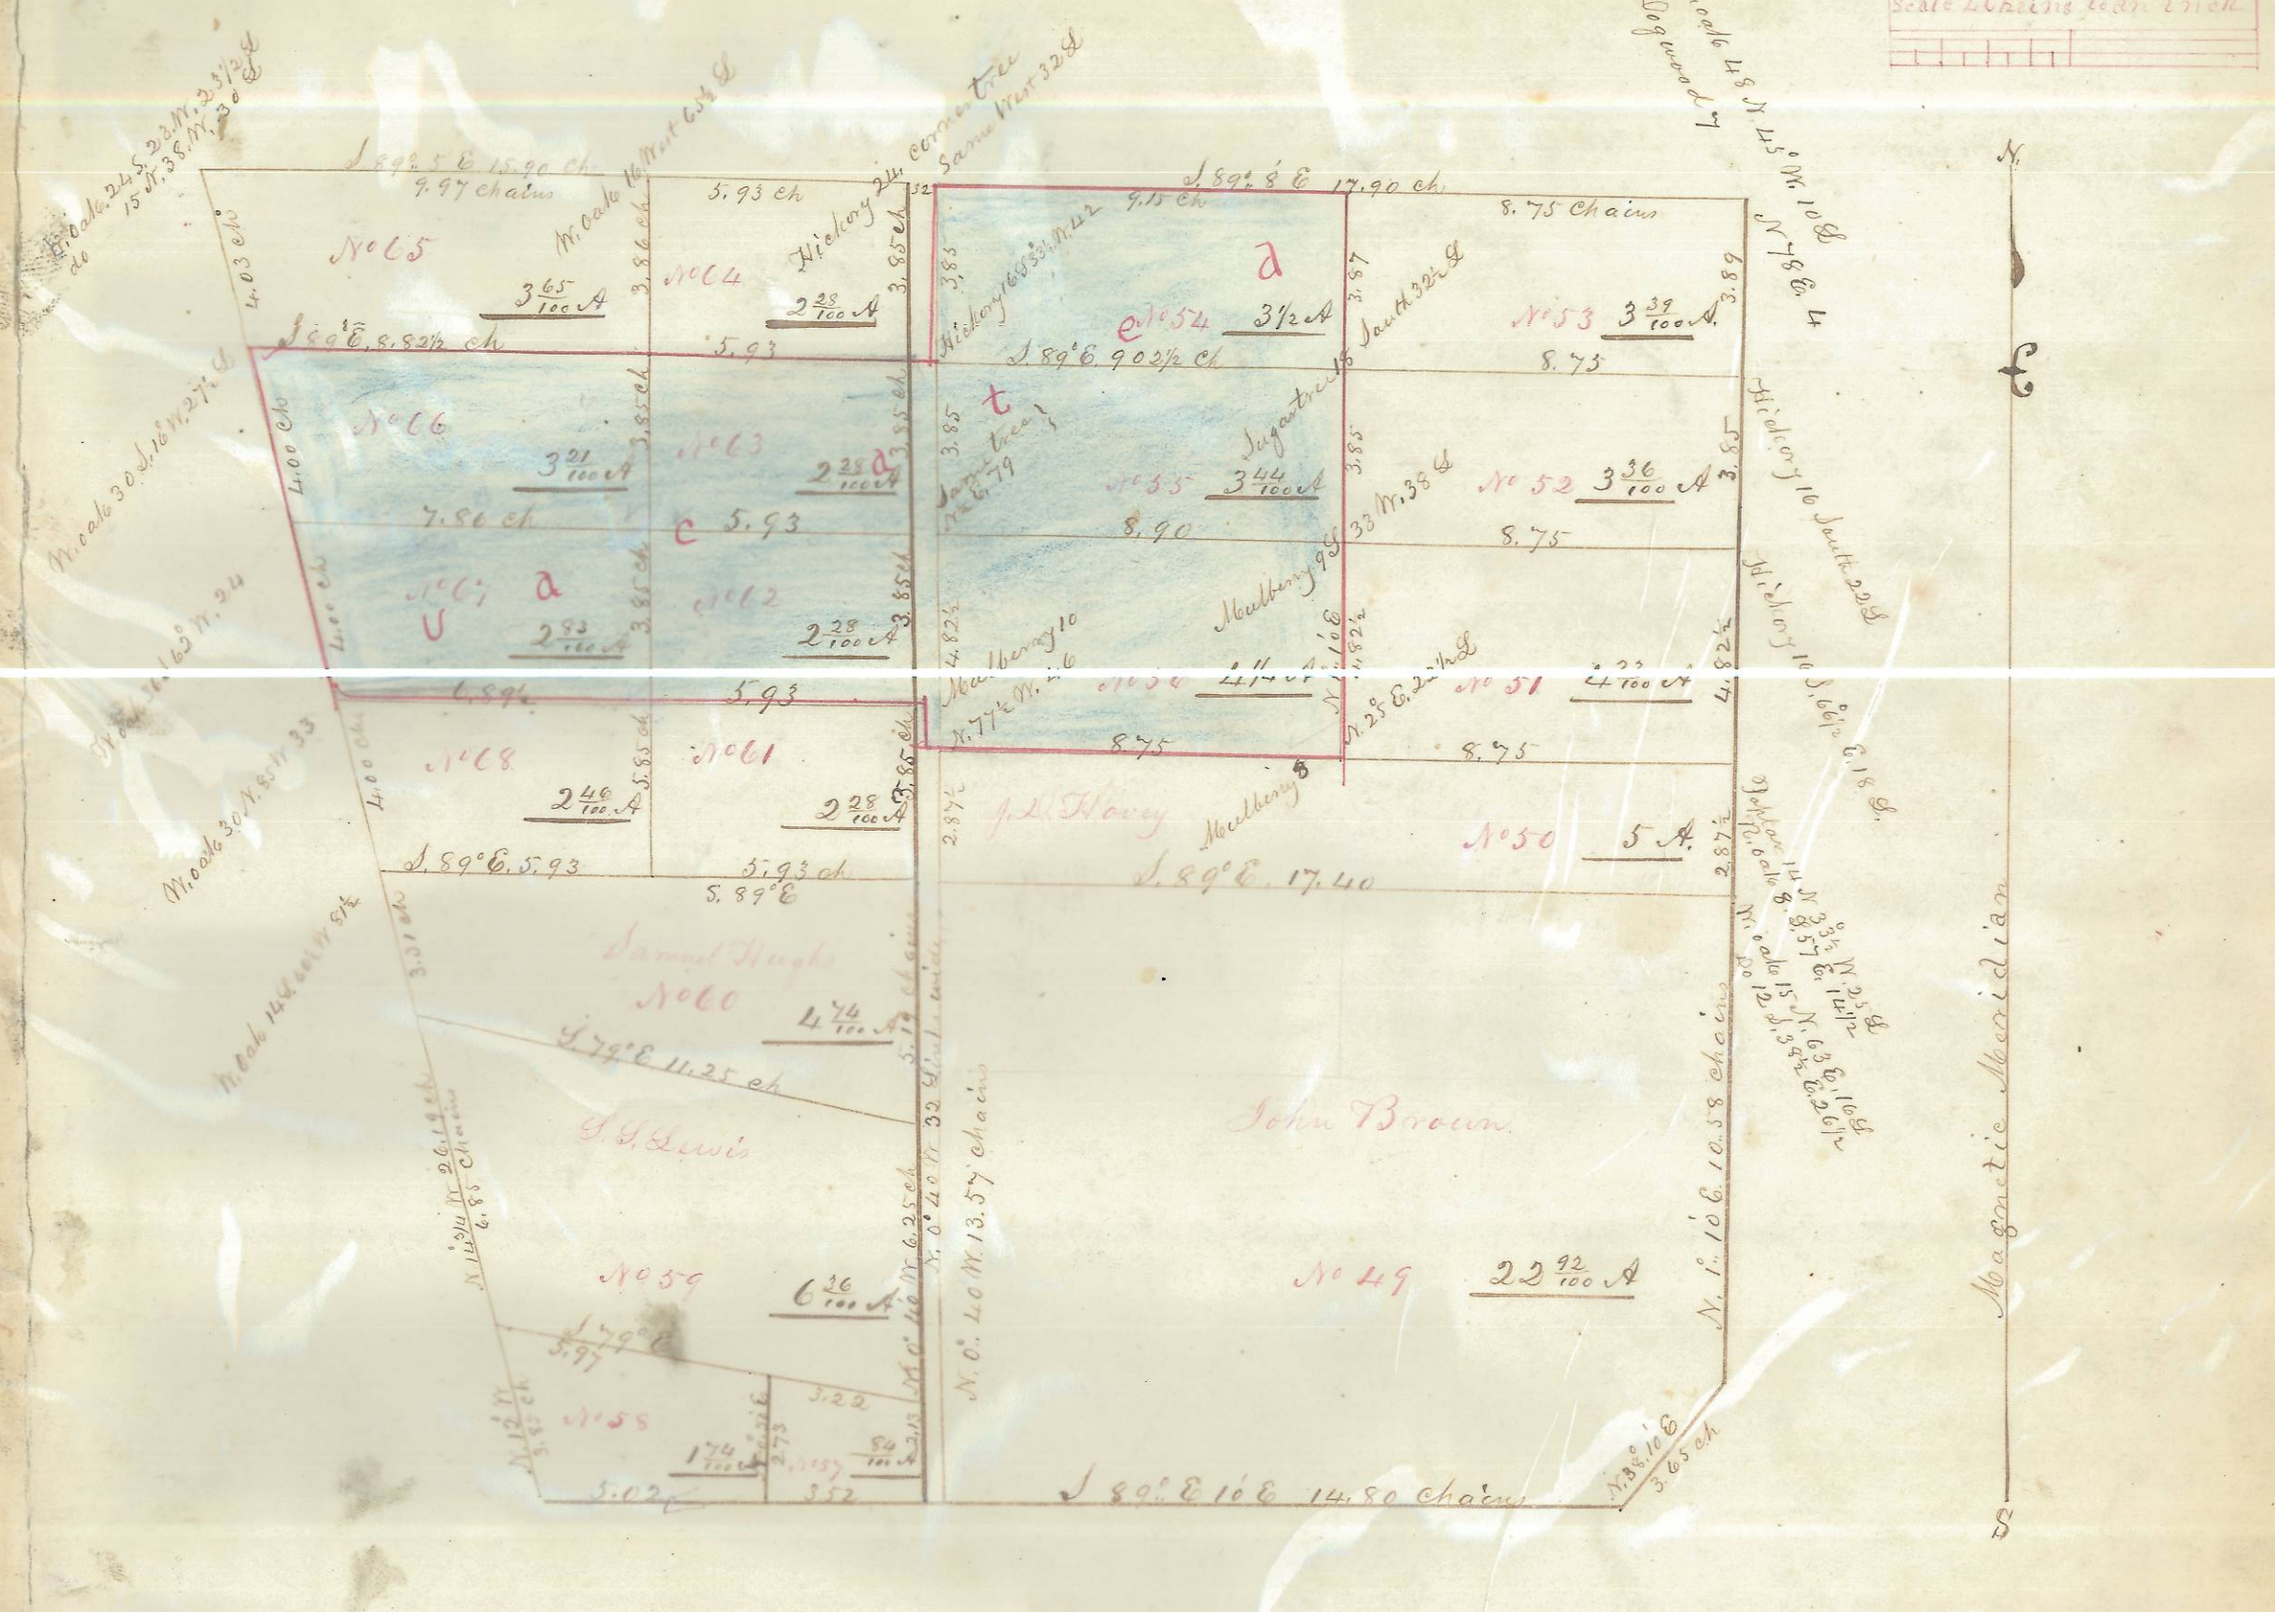

I hereby certify the above plan to be a true description of the N.E. part of the S.W¼ of Section No 3, Town No 10, Range in the Ohio Company lands, as surveyed & divided for John Brown Proprietor in August A.D. 1854, Containing 85 3/100 A

Milton Griffith Surveyor

The State of Ohio, Athens County ss. On this 18th day of August A.D. 1854, Before me N. Root, a Justice of the Peace and for said County, personally came John Brown proprietor of the above described addition to the Town of Alba as surveyed and platted above, to be his voluntary act and deed for the uses and purposes in the foregoin plat designated

N. Root J.P.

Entered for Record August 19th 1854 & Recorded August 24th 1854

Attest. W.H. Bartlett Recorder

ENVELOPE: 78D

ALBANY -
ADDITION to