BRIARWOOD HEIGHTS ADDITION

TO THE CITY OF ATHENS OHIO, IN LEASE LOTS NO 46 & 48

LEGEND

scale 1" = 50'
Iron pins found •
Iron Pins set ○
Stones found ■
All angles not shown are 90°00'
This plat was completed 1/18 1956

I hereby certify this plat to be correct as surveyed by me December 1955 and contains 22.378 Acres in lots and 4.588 Acres in streets.

Joe L. Galvin
Reg. Sur #1684

Acreage
LL. - Lots - Roads
48 - 0.97 - 0.09
46 - 21.408 - 4.498

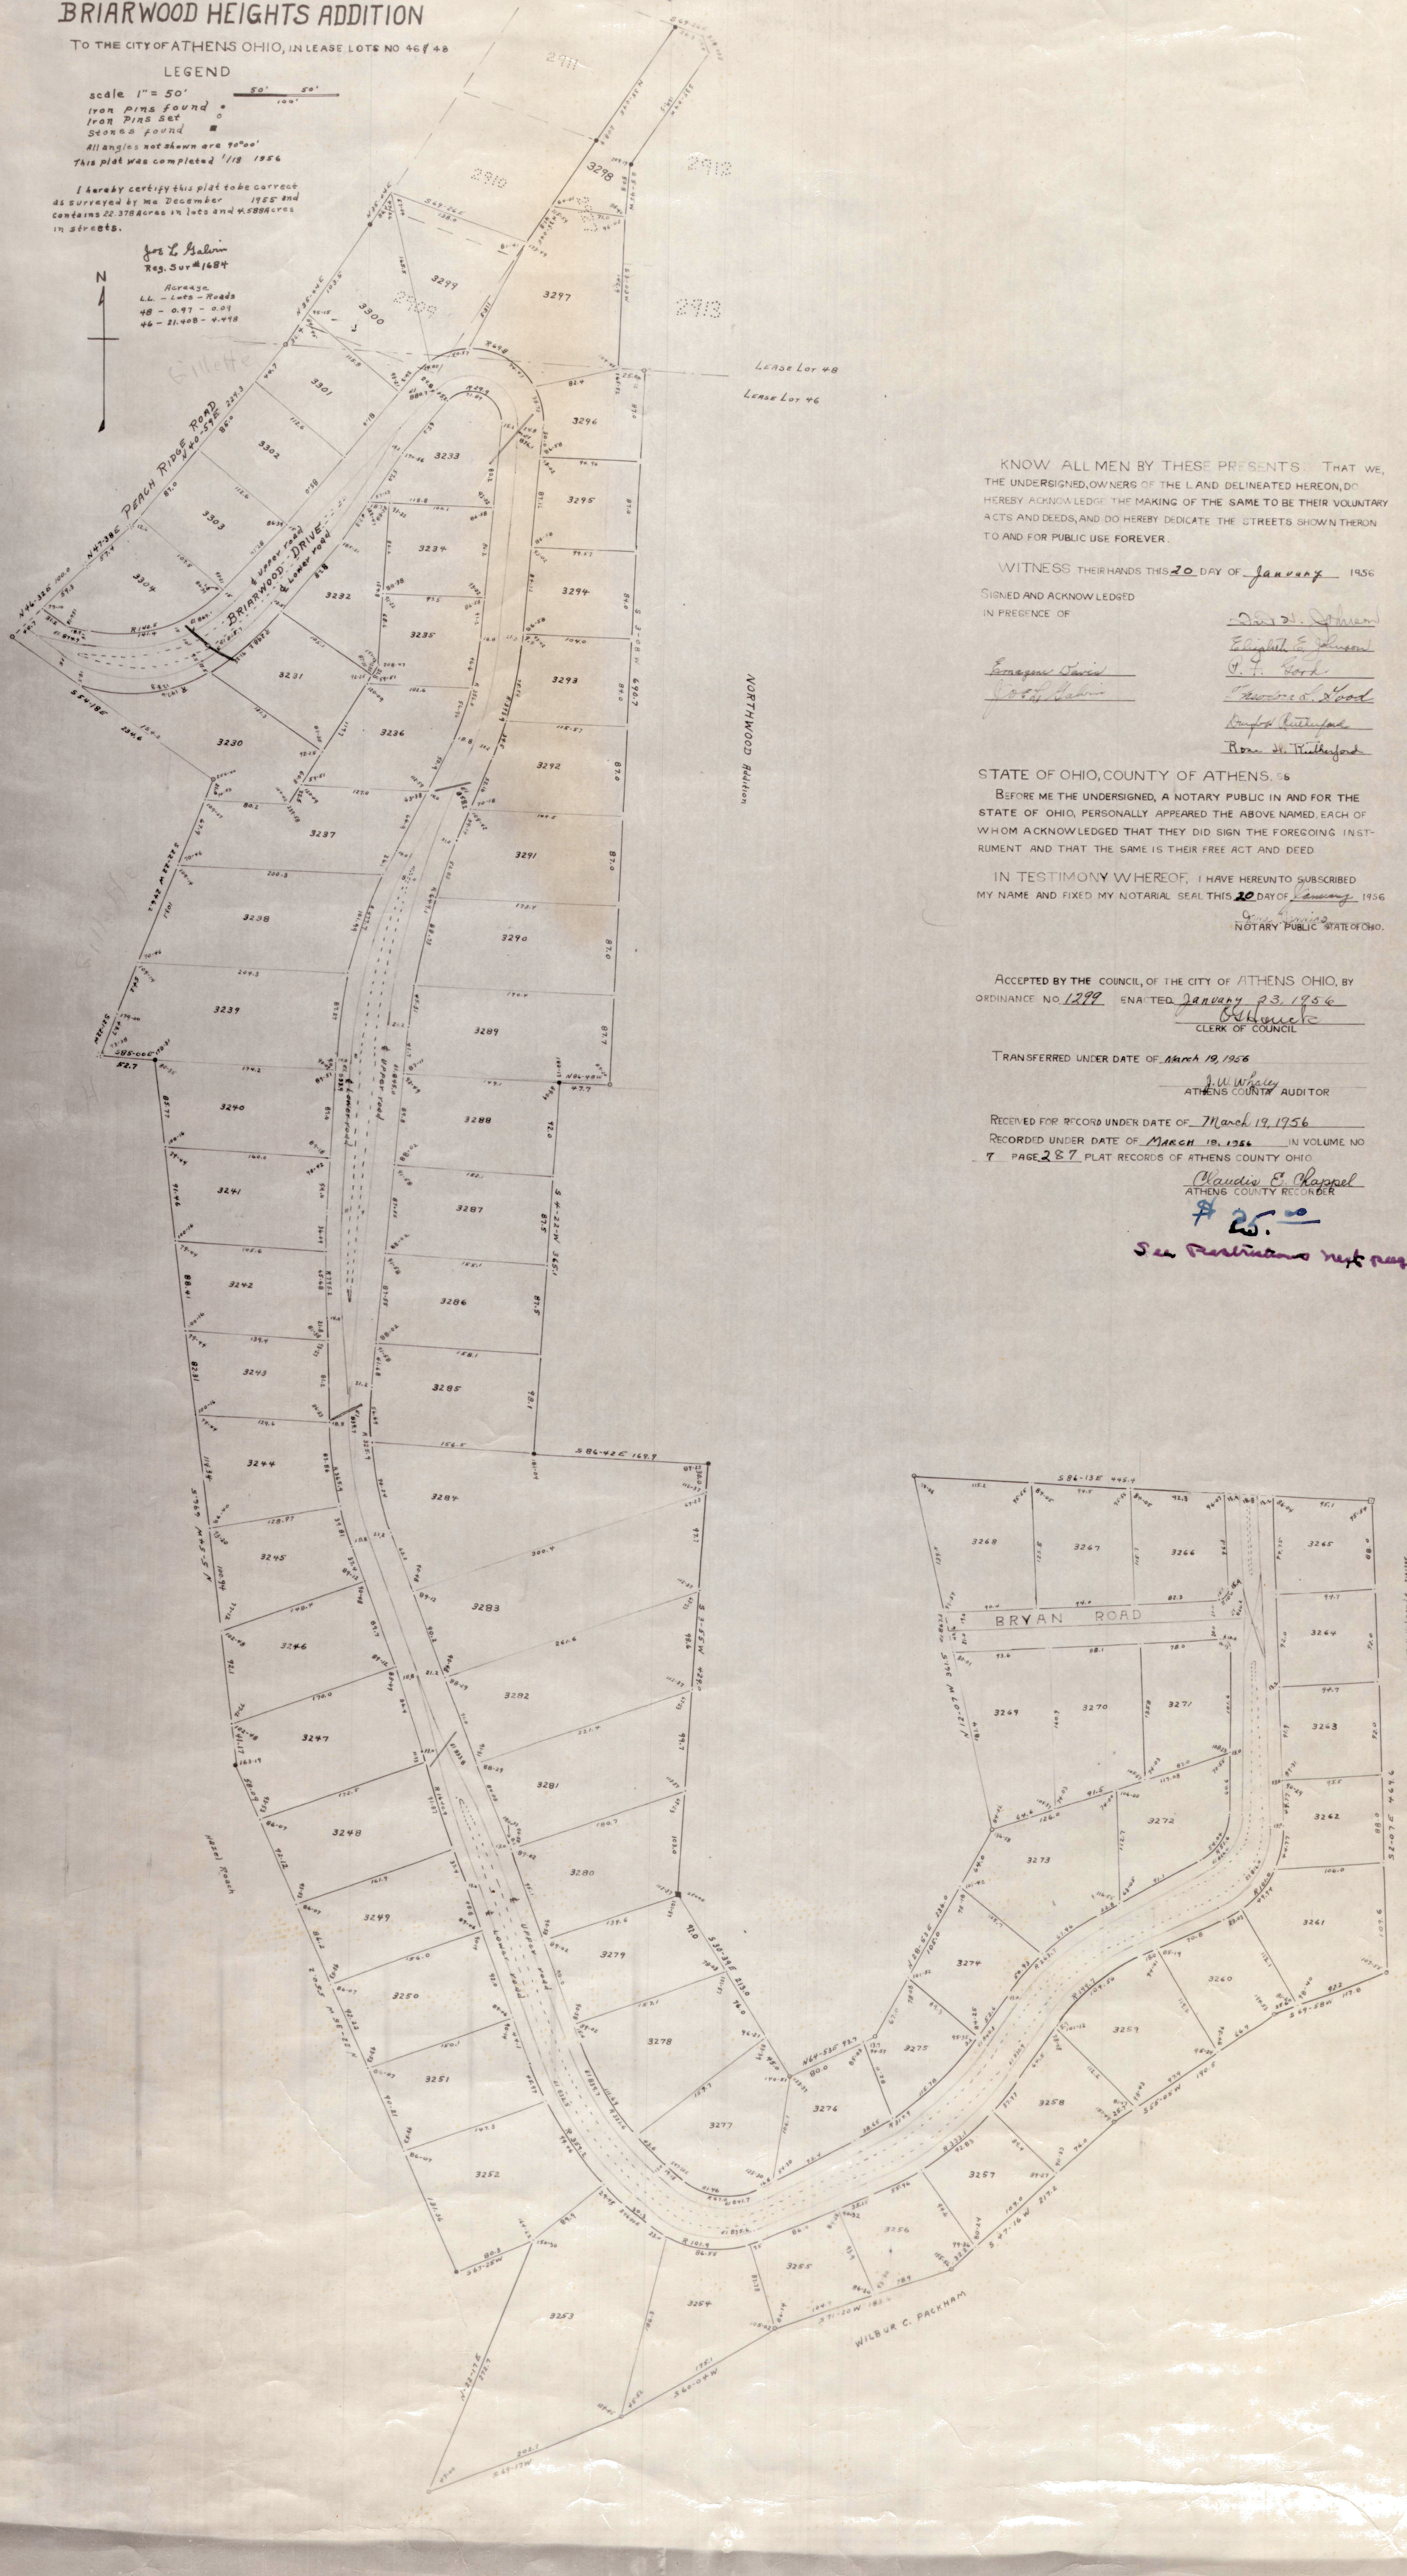
50' 50'
100'
N
NORTHWOOD DRIVE
2911
2910
2909
2912
2913
Gillette
LEASE LOT 48
LEASE LOT 46
PEACH RIDGE ROAD
N 40-59 E 229.3
N 47-38 E
N 46-32 E 100.0
BRIARWOOD - DRIVE
℄ upper road
℄ Lower road
S 54-18 E 234.6
S 22-47 W 322.2
S 3-08 W 690.7
S 4-22 W 365.1
N 86-48 W 47.7
S 85-00 E 52.7
S 86-42 E 169.9
N 5-54 W 496.5
S 55-35 W 422.2
S 3-55 W 429.0
S 30-39 E 213.0
N 64-53 E 93.7
N 28-53 E 236.0
N 12-07 W 361.5
S 86-13 E 445.4
S 2-07 E 469.6
S 69-58 W 117.8
S 55-05 W 190.5
S 47-16 W 217.2
S 71-20 W 183.4
S 60-04 W 175.1
S 69-17 W 202.1
N 22-17 E 272.7
S 67-25 W
NORTHWOOD Addition
Hazel Roach
WILBUR C. PACKHAM
E.T. Hollabrandt
E.G. Seigfried
BRYAN ROAD
3230
3231
KNOW ALL MEN BY THESE PRESENTS: THAT WE, THE UNDERSIGNED, OWNERS OF THE LAND DELINEATED HEREON, DO HEREBY ACKNOWLEDGE THE MAKING OF THE SAME TO BE THEIR VOLUNTARY ACTS AND DEEDS, AND DO HEREBY DEDICATE THE STREETS SHOWN THERON TO AND FOR PUBLIC USE FOREVER.

WITNESS THEIR HANDS THIS 20 DAY OF January 1956

SIGNED AND ACKNOWLEDGED
IN PRESENCE OF

Emogene Davis
Joe L. Galvin

Fred W. Johnson
Elizabeth E. Johnson
P. F. Good
Theodore L. Good
Burford Rutherford
Rose H. Rutherford

STATE OF OHIO, COUNTY OF ATHENS. ss

BEFORE ME THE UNDERSIGNED, A NOTARY PUBLIC IN AND FOR THE STATE OF OHIO, PERSONALLY APPEARED THE ABOVE NAMED, EACH OF WHOM ACKNOWLEDGED THAT THEY DID SIGN THE FOREGOING INSTRUMENT AND THAT THE SAME IS THEIR FREE ACT AND DEED.

IN TESTIMONY WHEREOF, I HAVE HEREUNTO SUBSCRIBED MY NAME AND FIXED MY NOTARIAL SEAL THIS 20 DAY OF January 1956

Jane Givins
NOTARY PUBLIC STATE OF OHIO.

ACCEPTED BY THE COUNCIL, OF THE CITY OF ATHENS OHIO, BY ORDINANCE NO. 1299 ENACTED January 23, 1956

O.G. Houck
CLERK OF COUNCIL

TRANSFERRED UNDER DATE OF March 19, 1956

J. W. Whaley
ATHENS COUNTY AUDITOR

RECEIVED FOR RECORD UNDER DATE OF March 19, 1956
RECORDED UNDER DATE OF MARCH 19, 1956 IN VOLUME NO 7 PAGE 287 PLAT RECORDS OF ATHENS COUNTY OHIO

Claudia E. Chappel
ATHENS COUNTY RECORDER

$25.00

See Restrictions Next page

20