ENVELOPE: 426A

CENTERLINE SURVEY -
UNIVERSITY LANDS
ATH-33-12.96

CON'T FROM 425B

2

CENTER LINE SURVEY PLAT

ATH-33-12.96
ATHENS TOWNSHIP
LEASE (FARM) LOT NO'S. 24, 26, 27, 30, 47, 209, & 210
OHIO COMPANY PURCHASE, UNIVERSITY LANDS
ATHENS COUNTY, OHIO

FED. RD. DIVISION	STATE	PROJECT	
2	OHIO		

2-A

Note:
The recording of this Centerline Plat is for the purpose of correcting the setting of the centerline reference monuments from the original recording in Plat Book 26 Page 9
Recorded - Dec. 17, 1968.

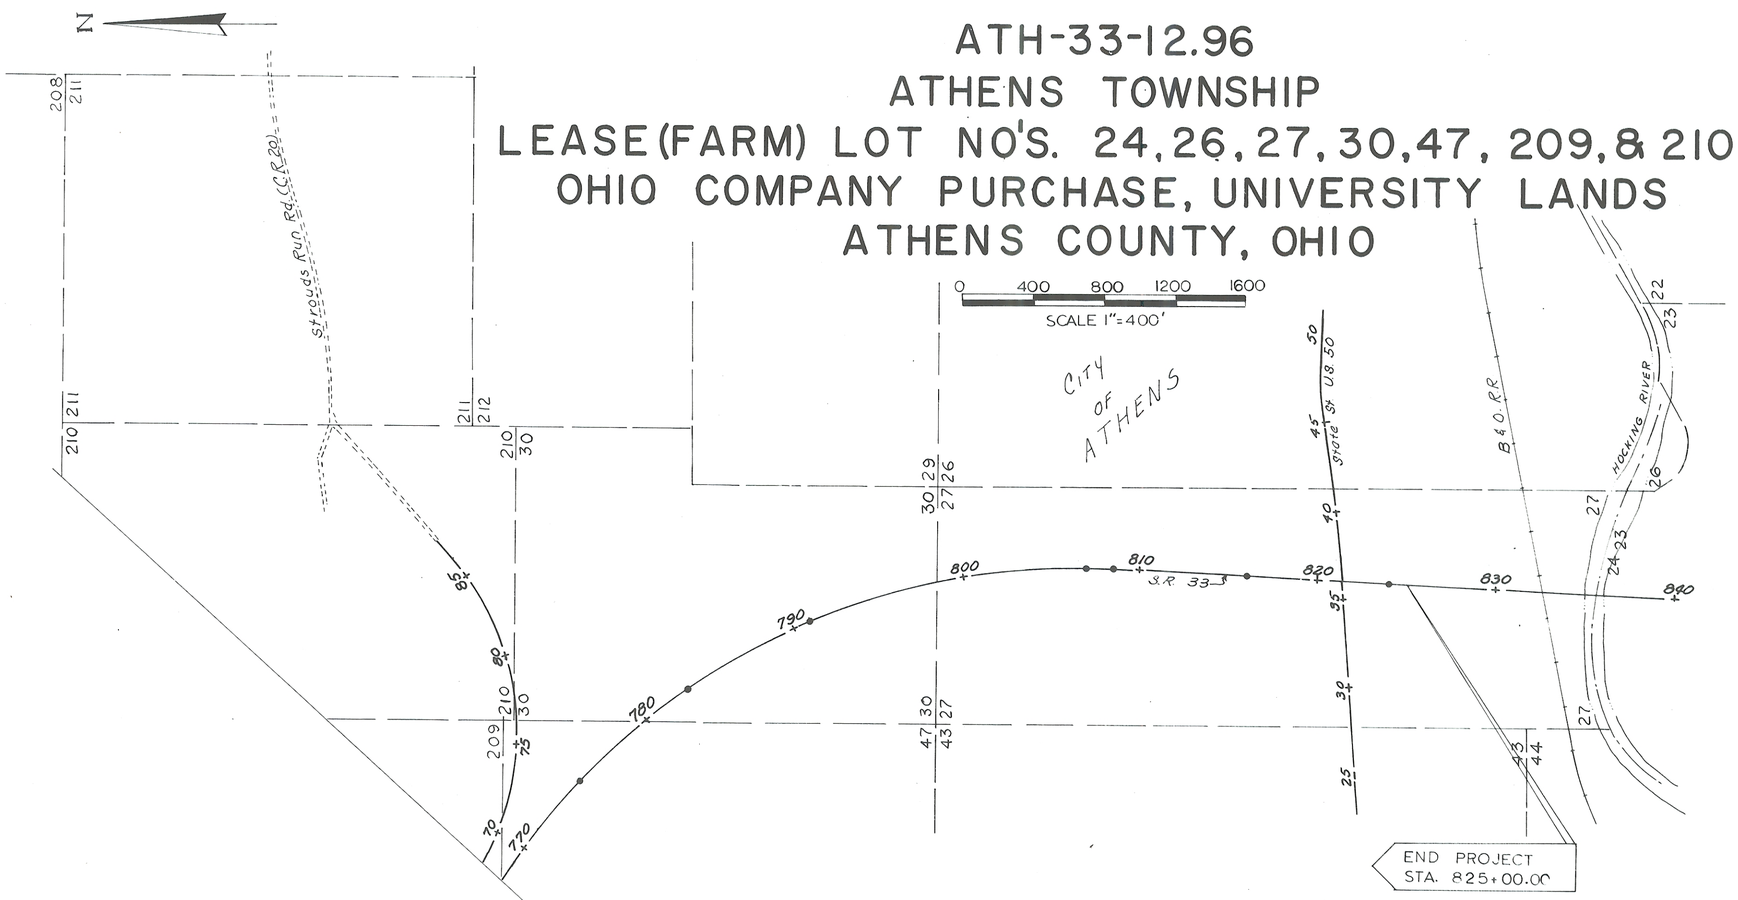

Item 604 Center Line Reference Monuments, shall be set by the Contractor as per sketch below
Accuracy Tolerance shall be ± 0.02'

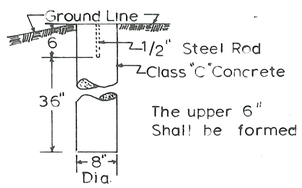

℄ REFERENCE MONUMENT

REFERENCE MONUMENTS STATE ST. — U.S. 50

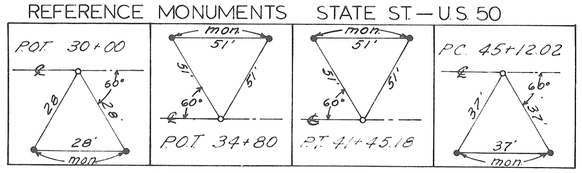

REFERENCE MONUMENTS COUNTY ROAD 20

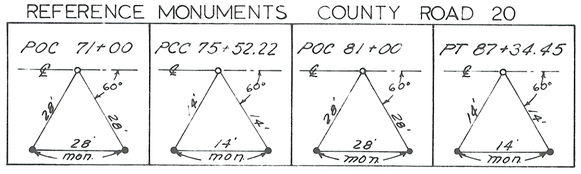

REFERENCE MONUMENTS
U.S. 33

P.O.C.	STA. 775+00
P.O.C.	STA. 783+00
P.O.C.	STA. 791+00
P.O.C.	STA. 799+00
C.S.	STA. 806+98.05
S.T.	STA. 808+48.05
P.O.T.	STA. 816+00
P.O.T.	STA. 824+00

97466
Date Received Sept. 10, 1971
Date Recorded Sept. 10, 1971
Book 10 Page 2
Signed Lula M. Wright
County Recorder
Date Sept. 17, 1971

I hereby certify that this plat is a true delineation of a survey made for the Ohio Department of Highways in 1968.
Signed William R. Lacey
Registered Surveyor No. 5116
Date Sept. 15, 1971

SURVEYORS SEAL

2-A

BRUNING 44-500 10943