Old Plat Book #1, Page 115

Old Plat Book #1, Page 115

Vine St Addition

Athens Ohio June 1st 1881

Plat of Currier's Addition No 2 to the Town of Athens

ENVELOPE: 93A

CURRIERS VINE STREET ADDITION
ATHENS

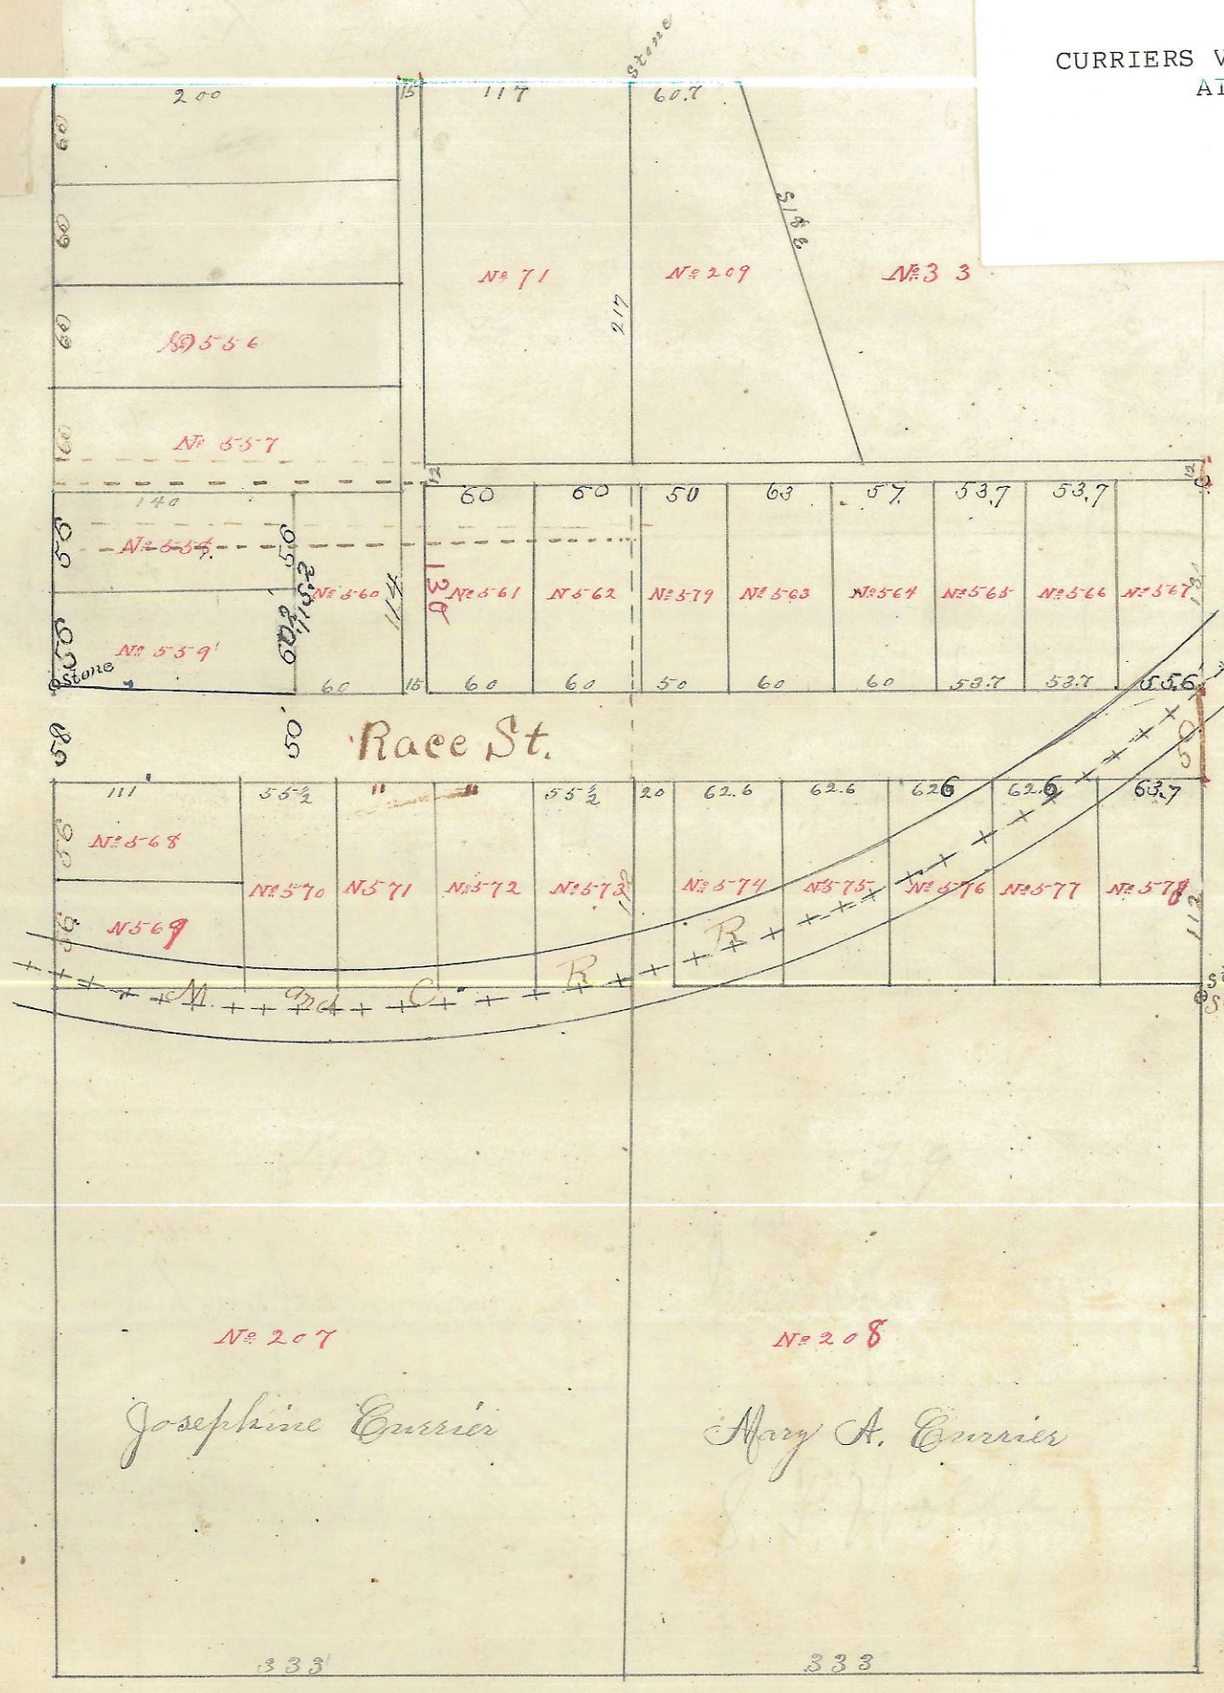

Entered June 9, 1881, at 5 P. M.
Recorded June 17, 1881.
Attest, John A. Cornelius
Recorder.

Subdivision of Out Lot No 39, 40 & part of No 33 and Inlot No 70 in the Village of Athens. Distances marked in feet. Race Street is 50 feet wide bearing of lots parallel with original lines of said Out lots.

Stones set at the North East corner of Out lot No 208 the South West corner of inlot No 559, the North West corner of Out lot No 207. Bearing tree to Stake 12 feet North of the North East corner of Inlot No 567. Elm 30 in. in dia. N. 18 W. 18½ feet.

I certify the above to be a correct Plat of said Subdivision.

George Falloon
County Surveyor

State of Ohio } Before me George Falloon County Surveyor &
Athens Co. S.S. } personally appeared Mary A. Currier, J. B. C.
Adaline S. C. Brown proprietors of the above Subdivision
the foregoing Plat and Survey to be their voluntary
the purposes herewith mentioned. Witnessed my
7th day of June 1881. George Falloon Co. Sur
Mary