SHERWOOD FOREST SUBDIVISION

BLOCK "A"

ENVELOPE: 34A

SHERWOOD FOREST SUBDIVISION - ATHENS

10' UTILITY EASEMENT:
THIS EASEMENT IS FOR THE CONSTRUCTION, MAINTENANCE AND REPLACEMENT OF A WATERMAIN AND FOR THE CONSTRUCTION OF ADDITIONAL WATER MAINS

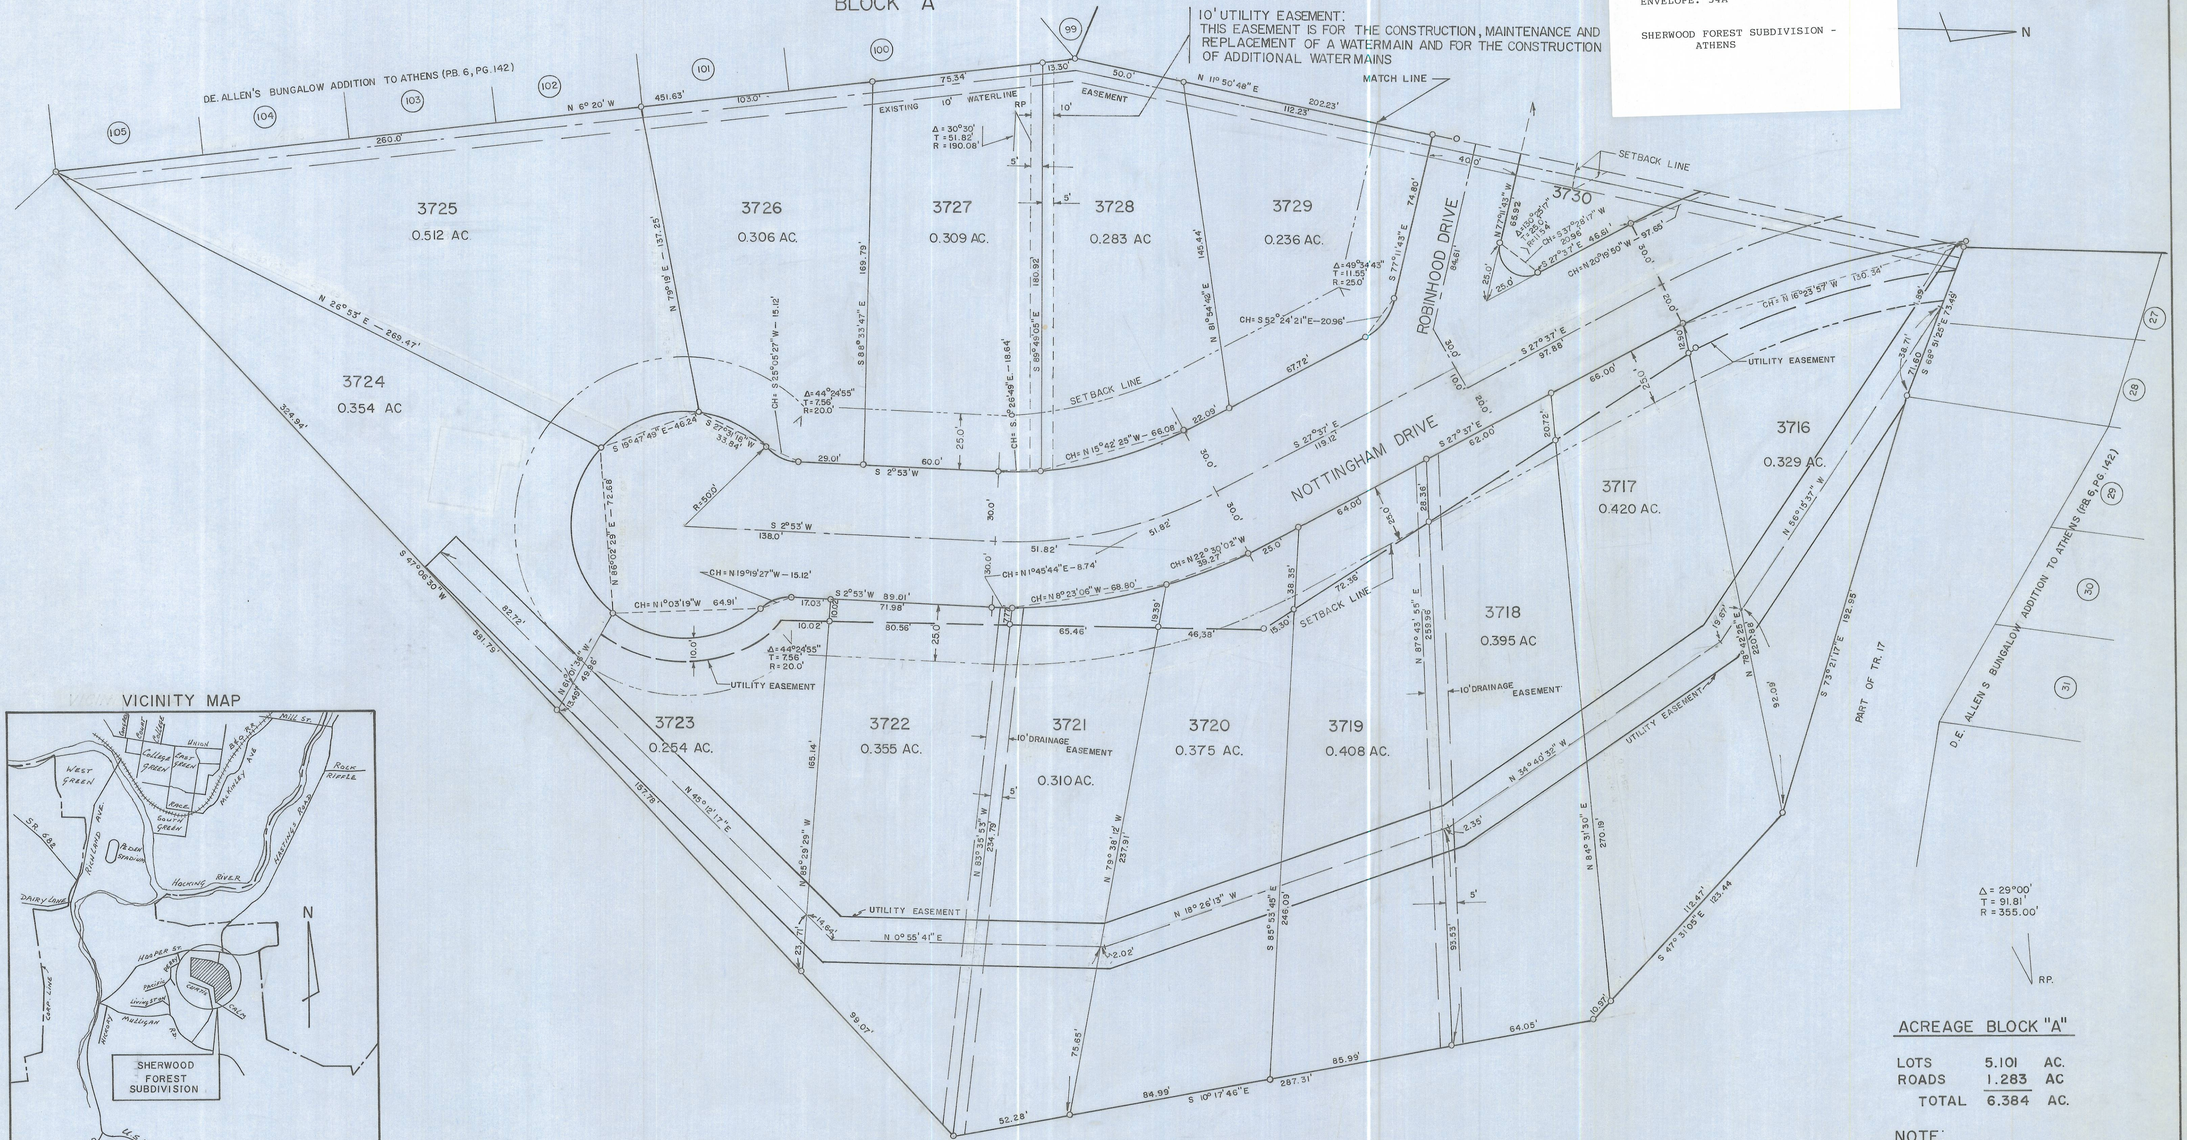

VICINITY MAP

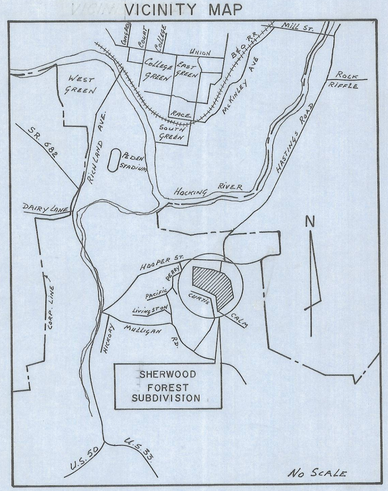

ACREAGE BLOCK "A"

LOTS	5.101	AC.
ROADS	1.283	AC
TOTAL	6.384	AC.

NOTE:

THIS PLAT WAS PREPARED FROM A PARTIAL SURVEY OF THE PREMISES AND FROM A PLAT SUPPLIED BY THE OWNER, PREPARED BY "AUBLE, MITCHELL, BURGESS AND ASSOCIATES."

EVANS, MECHWART, HAMBLETON & TILTON, INC.
CONSULTING ENGINEERS & SURVEYORS

GAHANNA, OHIO — ATHENS, OHIO
SCALE 1" = 30.00' — JANUARY, 1975

William M. Watkins
REGISTERED SURVEYOR NO. 5216