



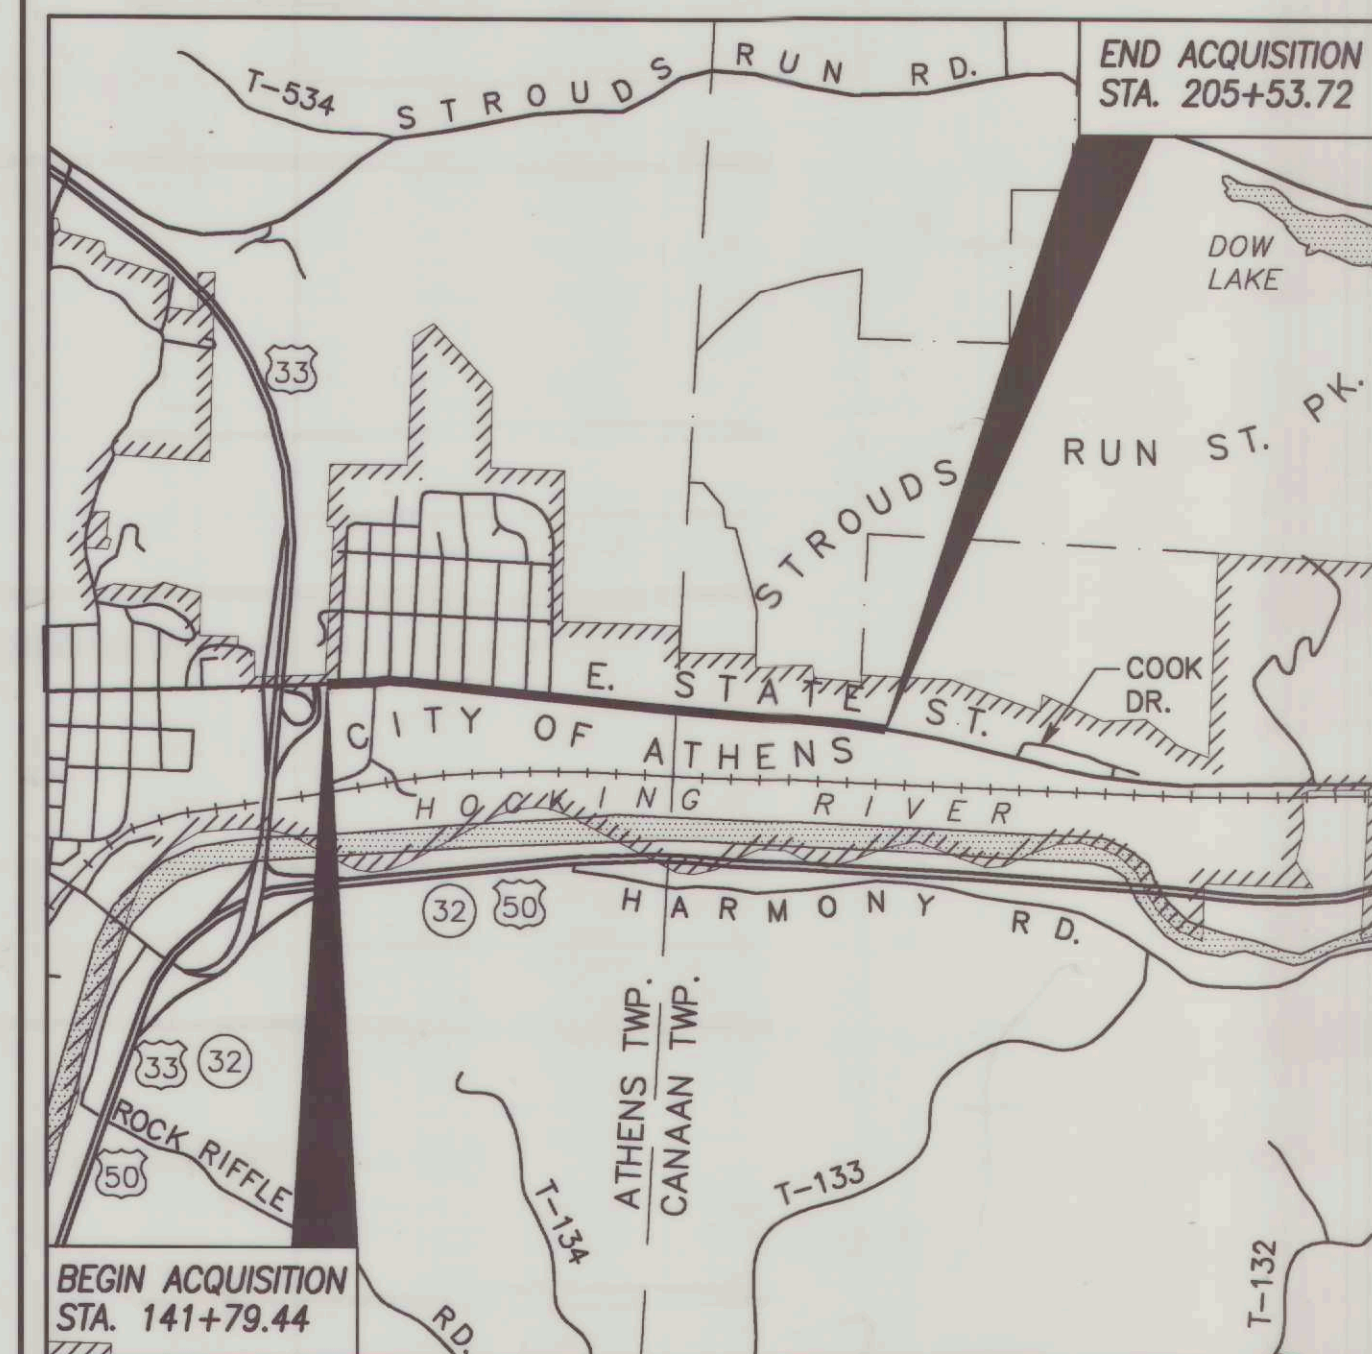

LOCATION MAP
SCALE IN MILES

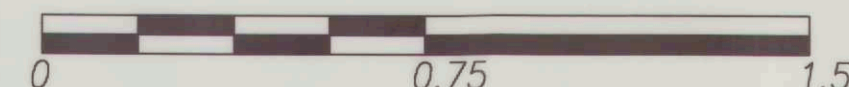

DESIGN DESIGNATION

		E. STATE STREET
Current A.D.T. (1999)	=	29,890
Design Year A.D.T. (2022)	=	37,573
D.H.V.	=	3,382
D	=	55%
T _d	=	1.5%
Design Speed	=	40 mph
Legal Speed	=	35 mph
Functional Classification	=	URBAN ARTERIAL

UNDERGROUND UTILITIES

2 WORKING DAYS
BEFORE YOU DIG
Call...800-362-2764 (Toll Free)
OHIO UTILITIES PROTECTION SERVICE
NON-MEMBERS
MUST BE CALLED DIRECTLY

PLANS PREPARED BY
URS GREINER WOODWARD CLYDE
ARCHITECTS ENGINEERS PLANNERS
COLUMBUS, OHIO

STATE OF OHIO DEPARTMENT OF TRANSPORTATION

ATH-EAST STATE STREET

CITY OF ATHENS
ATHENS TOWNSHIP
CANAAN TOWNSHIP
ATHENS COUNTY

ATH-EAST STATE STREET
RIGHT OF WAY PLATS
ATHENS CITY/TWP & CANAAN TWP
ENV 512 A&B

PROJECT DESCRIPTION :

THE CONSTRUCTION OF EAST STATE STREET FROM 50 FEET WEST OF UTAH PLACE TO 265 FEET EAST OF ATHENS MALL, REALIGNMENT OF CITY PARK DRIVE AND CHARLES AVENUE INCLUDING DRAINAGE, SIDEWALKS, AND TRAFFIC CONTROL.

LINE DATA

BEGIN PROJECT STA. 141+94.63
END PROJECT STA. 174+81.48

LENGTH OF PROJECT 3,286.85 L.F. OR 0.62 MI.

INDEX OF SHEETS

CENTERLINE PLAT	1
PROPERTY MAP	2 - 4
R/W SUMMARY	5 - 9
R/W PLAN	10 - 22

RIGHT OF WAY

1997 SPECIFICATIONS

THE STANDARD SPECIFICATIONS OF THE STATE OF OHIO, DEPARTMENT OF TRANSPORTATION, INCLUDING CHANGES AND SUPPLEMENTAL SPECIFICATIONS LISTED IN THE PROPOSAL SHALL GOVERN THIS IMPROVEMENT.

I HEREBY APPROVE THESE PLANS AND DECLARE THAT THE MAKING OF THIS IMPROVEMENT WILL NOT REQUIRE THE CLOSING OF E. STATE STREET, AND THAT PROVISIONS FOR THE MAINTENANCE AND SAFETY OF TRAFFIC WILL BE SET FORTH ON THE PLANS AND ESTIMATES.

Description checked for
Mathematical Accuracy
ATHENS COUNTY
ENGINEER'S OFFICE
BY: [Signature]
DATE: 12/12/2000

APPROVED _____
DATE _____
APPROVED _____
DATE _____
APPROVED _____
DATE _____ DISTRICT DEPUTY DIRECTOR OF TRANSPORTATION
APPROVED _____
DATE _____ DEPUTY DIRECTOR OF OPERATIONS
APPROVED _____
DATE _____ DEPUTY DIRECTOR, PLANNING & DESIGN
APPROVED _____
DATE _____ DIRECTOR, DEPARTMENT OF TRANSPORTATION

Gill A. Thompson
Athens Co. Auditor
Transfer not necessary
3-12-01

RECEIVED 03-12-01

RECORDED 03-12-01

ENV 512 A+B
PAGE

Julia Michael Scott
COUNTY RECORDER

200100001626
Filed for Record in
ATHENS COUNTY, OHIO
JULIA MICHAEL SCOTT
03-12-2001 08:41 am.
PLAT 43.20

FEDERAL PROJECT NO.

PID NO.

6297

CONSTRUCTION PROJECT NO.

RAILROAD INVOLVEMENT

NONE

ATH-EAST STATE ST.

BASIS OF BEARING

ALL BEARINGS SHOWN ARE FOR PROJECT
USE ONLY. THESE BEARINGS ARE AN
ASSUMED BEARING OF SOUTH 83° 57' 10"
EAST BETWEEN P.I. STA. 146+14.33 AND
P.I. STA. 165+97.43 CENTERLINE CONSTRUCTION.

CENTERLINE PLAT
EAST STATE STREET
ATHENS COUNTY
CITY OF ATHENS

ATHENS TOWNSHIP & CANAAN TOWNSHIP, OHIO COMPANY PURCHASE


ATH-EAST STATE STREET
RIGHT OF WAY PLATS
ATHENS CITY/TWP & CANAAN TWP
ENV 512 A&B

MONUMENTS FOUND AND USED		
STATION	OFFSET	DESCRIPTION
142+40.29 E. STATE STREET	128.29 LEFT	IRON PIN FND.
142+51.19 E. STATE STREET	191.34 LEFT	IRON PIN FND.
142+60.37 E. STATE STREET	246.60 LEFT	IRON PIN FND.
142+83.98 E. STATE STREET	139.43 LEFT	IRON PIN FND.
143+11.15 E. STATE STREET	297.23 LEFT	IRON PIN FND.
144+62.01 E. STATE STREET	41.77 LEFT	IRON PIN FND.
144+77.44 E. STATE STREET	59.23 LEFT	IRON PIN FND.
145+01.03 E. STATE STREET	268.00 LEFT	IRON PIN FND.
145+20.83 E. STATE STREET	80.58 LEFT	IRON PIN FND.
145+48.08 E. STATE STREET	42.12 LEFT	IRON PIN FND.
* 146+21.12 E. STATE STREET	47.21 LEFT	IRON PIN FND.
147+29.37 E. STATE STREET	48.29 LEFT	IRON PIN FND.
147+33.92 E. STATE STREET	331.76 LEFT	IRON PIN FND.
147+36.19 E. STATE STREET	582.08 LEFT	IRON PIN FND.
147+69.15 E. STATE STREET	342.13 LEFT	IRON PIN FND.
147+70.10 E. STATE STREET	44.83 LEFT	IRON PIN FND.
149+52.84 E. STATE STREET	479.43 LEFT	IRON PIN FND.
149+93.37 E. STATE STREET	481.80 LEFT	IRON PIN FND.
150+06.87 E. STATE STREET	206.22 LEFT	IRON PIN FND.
150+15.24 E. STATE STREET	42.39 LEFT	IRON PIN FND.

NORTHING	EASTING
487506.6454	2087855.9090

MONUMENTS FOUND AND USED		
STATION	OFFSET	DESCRIPTION
152+17.26 E. STATE STREET	272.51 LEFT	IRON PIN FND.
152+27.00 E. STATE STREET	42.47 LEFT	IRON PIN FND.
152+70.59 E. STATE STREET	165.26 LEFT	IRON PIN FND.
153+81.77 E. STATE STREET	41.65 LEFT	IRON PIN FND.
154+28.34 E. STATE STREET	41.49 LEFT	IRON PIN FND.
155+14.11 E. STATE STREET	507.74 LEFT	IRON PIN FND.
155+22.12 E. STATE STREET	342.61 LEFT	IRON PIN FND.
161+31.95 E. STATE STREET	594.29 LEFT	IRON PIN FND.
164+01.19 E. STATE STREET	443.47 LEFT	IRON PIN FND.
164+50.21 E. STATE STREET	445.15 LEFT	IRON PIN FND.
164+60.66 E. STATE STREET	279.42 LEFT	IRON PIN FND.
* 165+76.69 E. STATE STREET	40.58 LEFT	IRON PIN FND.
168+42.56 E. STATE STREET	42.21 LEFT	IRON PIN FND.
174+74.53 E. STATE STREET	39.84 LEFT	IRON PIN FND.
176+09.50 E. STATE STREET	39.88 LEFT	IRON PIN FND.
180+88.85 E. STATE STREET	40.69 LEFT	IRON PIN FND.
182+39.69 E. STATE STREET	40.46 LEFT	IRON PIN FND.
184+07.03 E. STATE STREET	40.19 LEFT	IRON PIN FND.

NORTHING	EASTING
487308.8695	2089805.5219

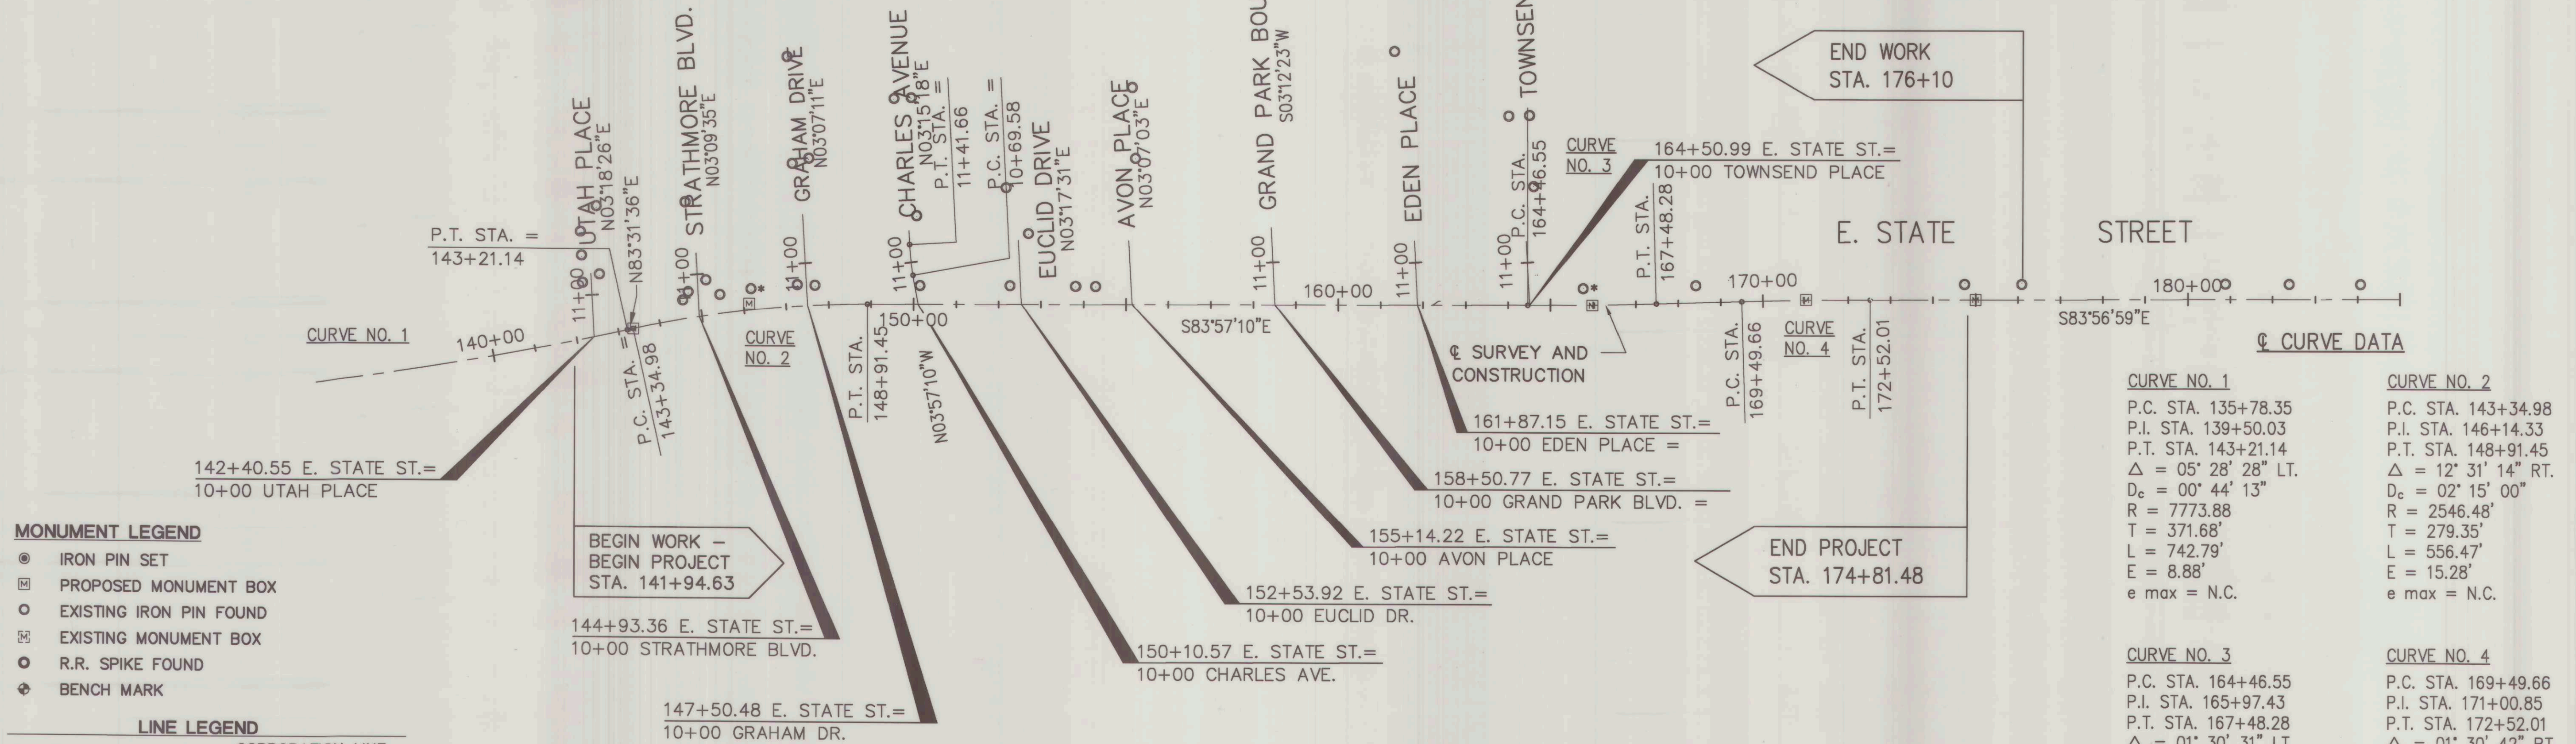

MONUMENT LEGEND

- IRON PIN SET
- ◻ PROPOSED MONUMENT BOX
- EXISTING IRON PIN FOUND
- ◻ EXISTING MONUMENT BOX
- R.R. SPIKE FOUND
- ◆ BENCH MARK

LINE LEGEND

— CORPORATION LINE

MONUMENTS TO BE SET BY CONTRACTOR UPON COMPLETION

STATION	ADJUSTABLE ¢ MONUMENT	NORTHING	EASTING
143+34.98 ¢ E. STATE STREET - P.C.	1	487443.2047	2087570.4079
146+14.33 ¢ E. STATE STREET - P.I.	1	487474.6986	2087847.9747
165+97.43 ¢ E. STATE STREET - P.I.	1	487265.5483	2089822.2479
171+00.85 ¢ E. STATE STREET - P.I.	1	487225.7109	2090324.1077
175+00.00 ¢ E. STATE STREET - P.O.T.	1	487183.6372	2090721.0549
TOTAL	5		

200100001627
Filed For Record in
ATHENS COUNTY, OHIO
JULIA MICHAEL SCOTT
03-12-2001 08:41 AM
PLAT 43, 20

Transfer not
necessary.
Jill A. Thompson - J
Athens Co. Auditor
3-12-01

RECEIVED 03-12-01

RECORDED 03-12-01

ENV 512 A+B
BOOK PAGE


Julia Michael Scott
COUNTY RECORDER

I HEREBY CERTIFY THAT THIS PLAT
(PAGES 1-17) IS A TRUE DELINEATION
OF A SURVEY MADE FOR THE CITY OF
ATHENS,

BY
URS GREINER WOODWARD CLYDE
ARCHITECTS ENGINEERS PLANNERS
COLUMBUS, OHIO

CARL F. PURTZ III
OHIO REGISTERED SURVEYOR S-6598

10-12-00
DATE

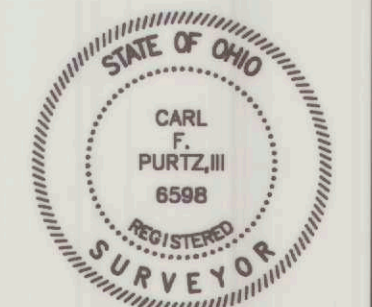

RIGHT OF WAY
CENTERLINE PLAT

ATH-EAST STATE STREET



1 / 22

PARCEL NO.	OWNER
1	ATHENS COUNTY COMMISSIONER
2	CITY OF ATHENS
4	WILLIAM GLENN & FLORENCE EVELYN GOLDSBERRY
5	FLOYD BRYAN & SANDRA L. PORTER
6	PATRICIA ANN CLIFFORD
7	CHRISTINE N. SUTHERLAND
8	FERD HACK AUTO SUPPLY CO., INC.
9	R. LESLIE & CONSTANCE H. CORNWELL
10	MITCHELL & ANN DOLLENMEYER ENDICK
11	GUARDIAN CORP. dba GUARDIAN FOODSERVICE CO.
12	THOMAS & AMY L. HUTCHISON
13	THOMAS R. & AMY L. HUTCHISON
14	GRIFFLE INSURANCE AGENCY, INC.

EAST STATE STREET
CITY OF ATHENS
ATHENS TOWNSHIP & CANAAN TOWNSHIP
OHIO COMPANY PURCHASE
ATHENS COUNTY, OHIO

ATH-EAST STATE STREET
RIGHT OF WAY PLATS
ATHENS CITY/TWP & CANAAN TWP
ENV 512 A&B

LEGEND	
COUNTY LINE	---
TOWNSHIP LINE	---
SECTION LINE	---
CORPORATION LINE	---
FENCE LINE (EXISTING)	-x-x-
CENTER LINE	115 120
TREES	(TO BE REMOVED)
UTILITY POLES: TELEPHONE	φ
POWER	φ
LIGHT	φ
LIMITED ACCESS (ONLY)	LA
RIGHT OF WAY (ONLY)	R/W
LIMITED ACCESS & RIGHT OF WAY	LA & R/W
EXISTING RIGHT OF WAY	EX. R/W
PROPERTY LINE	(IN EXISTING FENCE) -x-x-
RAILROAD	OR
GUARDRAIL (EXISTING)	o-o-o-
(PROPOSED)	o-o-o-

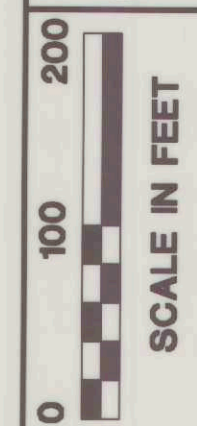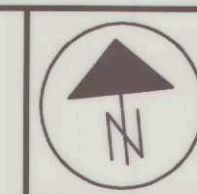

FEDERAL PROJECT NO.

STATE PROJECT NO.

RIGHT OF WAY
PROPERTY MAP

2 / 22

U.S. ROUTE 35

BEGIN WORK /
BEGIN PROJECT
STA. 141+94.63

BEGIN ACQUISITION
STA. 141+79.44

MATCH LINE STA. 157+50

UTILITIES

COLUMBIA GAS OF OHIO, INC.
2009 EAST STATE STREET
ATHENS, OH 45701
PHONE (740) 592-0129

AMERICAN ELECTRIC POWER
95 EAST MAIN STREET
P.O. BOX 468
CHILLICOTHE, OH 45601-0468
PHONE (740) 774-7136

GTE
754 WEST UNION STREET
ATHENS, OH 45701
PHONE (740) 592-0549

TIME WARNER COMMUNICATIONS
28 STATION STREET
ATHENS, OH 45701
PHONE (800) 617-4311

CITY OF ATHENS
UTILITY DIRECTOR
8 EAST WASHINGTON STREET
ATHENS, OH 45701
PHONE (740) 593-7636

THE LOCATION OF THE UNDERGROUND UTILITIES SHOWN IN
THE PLANS ARE AS OBTAINED FROM THE OWNER OF THE
UTILITY AS REQUIRED BY SECTION 153.64 O.R.C.

STRUCTURE KEY

	COMMERCIAL
	INSTITUTIONAL
	RESIDENTIAL

200100001628
Filed for Record in
ATHENS COUNTY, OHIO
JULIA MICHAEL SCOTT
03-12-2001 08:41 AM
PLAT 43.20

RECEIVED 03-12-01

RECORDED 03-12-01

BOOK ENV 512 A+B PAGE

Julia Michael Scott
COUNTY RECORDER

Transfer not necessary.
Gill A. Thompson - jr
Athens Co. Auditor
3-12-01

PARCEL NO.	OWNER
2	CITY OF ATHENS
3	STATE OF OHIO (OHIO UNIVERSITY)
15	GRIBBLE INSURANCE AGENCY, INC.
16	HAROLD & NAOMI LAUGHLIN
17	GOOD, INC.
18	JONES BUICK - OLDS - CADILLAC CO.
19	JONES BUICK - OLDS - CADILLAC CO.
20	LOGAN FEDERAL SAVINGS AND LOAN
21	BRENDA K. WOOD
22	ATHENS SHOPPING PLAZA, LTD.
23	MCDONALDS CORPORATION
24	TANTRIC ENTERPRISES, INC.

EAST STATE STREET
CITY OF ATHENS
ATHENS TOWNSHIP & CANAAN TOWNSHIP
OHIO COMPANY PURCHASE
ATHENS COUNTY, OHIO

ATH-EAST STATE STREET
RIGHT OF WAY PLATS
ATHENS CITY/TWP & CANAAN TWP
ENV 512 A&B

LEGEND	
COUNTY LINE	---
TOWNSHIP LINE	----
SECTION LINE	-----
CORPORATION LINE	----- OR -----
FENCE LINE (EXISTING)	-x-x-
FENCE LINE (PROPOSED)	-x-x-
CENTER LINE	115 120
TREES	(TO BE REMOVED)
UTILITY POLES: TELEPHONE	POWER LIGHT
LIMITED ACCESS (ONLY)	LA
RIGHT OF WAY (ONLY)	R/W
LIMITED ACCESS & RIGHT OF WAY	LA & R/W
EXISTING RIGHT OF WAY	EX. R/W
PROPERTY LINE	(IN EXISTING FENCE) -x-x-
RAILROAD	OR
GUARDRAIL (EXISTING)	PROPOSED




SCALE IN FEET
0 100 200

FEDERAL PROJECT NO.

STATE PROJECT NO.

RIGHT OF WAY
PROPERTY MAP

3 / 22

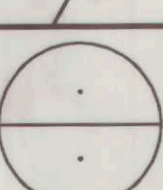

MATCH LINE STA. 157+50

GRAND PARK BLVD.

TOWNSEND PLACE

END PROJECT
STA. 174+81.48

R.14W.T.5N.

R.13W.T.5N.

E. STATE STREET

ATHENS TWP.

CANAAN TWP.

MATCH LINE STA. 181+00

STRUCTURE KEY	
	COMMERCIAL
	INSTITUTIONAL
	RESIDENTIAL

200100001629
Filed for Record in
ATHENS COUNTY, OHIO
JULIA MICHAEL SCOTT
03-12-2001 08:41 AM
PLAT 43.20

RECEIVED 03-12-01

RECORDED 03-12-01
ENV 512 A+B

BOOK PAGE

Julia Michael Scott
COUNTY RECORDER

Transfer not
necessary
Jill A. Thompson
Athens Co. Auditor
3-12-01



PARCEL NO.	OWNER
3	STATE OF OHIO (OHIO UNIVERSITY)

EAST STATE STREET
 CITY OF ATHENS
 ATHENS TOWNSHIP & CANAAN TOWNSHIP
 OHIO COMPANY PURCHASE
 ATHENS COUNTY, OHIO

ATH-EAST STATE STREET
 RIGHT OF WAY PLATS
 ATHENS CITY/TWP & CANAAN TWP
 ENV 512 A&B

LEGEND

COUNTY LINE	---
TOWNSHIP LINE	---
SECTION LINE	---
CORPORATION LINE	---
FENCE LINE (EXISTING)	-x-x-
CENTER LINE	115 120
TREES	(TO BE REMOVED)
UTILITY POLES: TELEPHONE	φ
POWER	φ
LIGHT	φ
LIMITED ACCESS (ONLY)	LA
RIGHT OF WAY (ONLY)	R/W
LIMITED ACCESS & RIGHT OF WAY	LA & R/W
EXISTING RIGHT OF WAY	EX. R/W
PROPERTY LINE	(IN EXISTING FENCE) -x-x-
RAILROAD	OR
GUARDRAIL (EXISTING)	o-o-o
(PROPOSED)	o-o-o

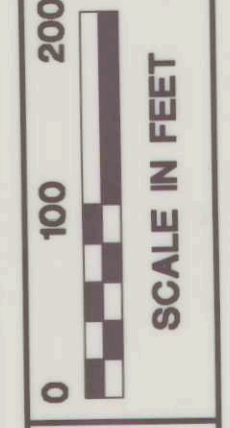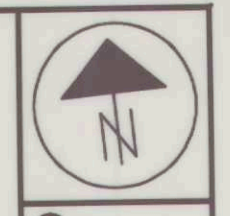


FEDERAL PROJECT NO.

STATE PROJECT NO.

**RIGHT OF WAY
PROPERTY MAP**

MATCH LINE STA. 181+00

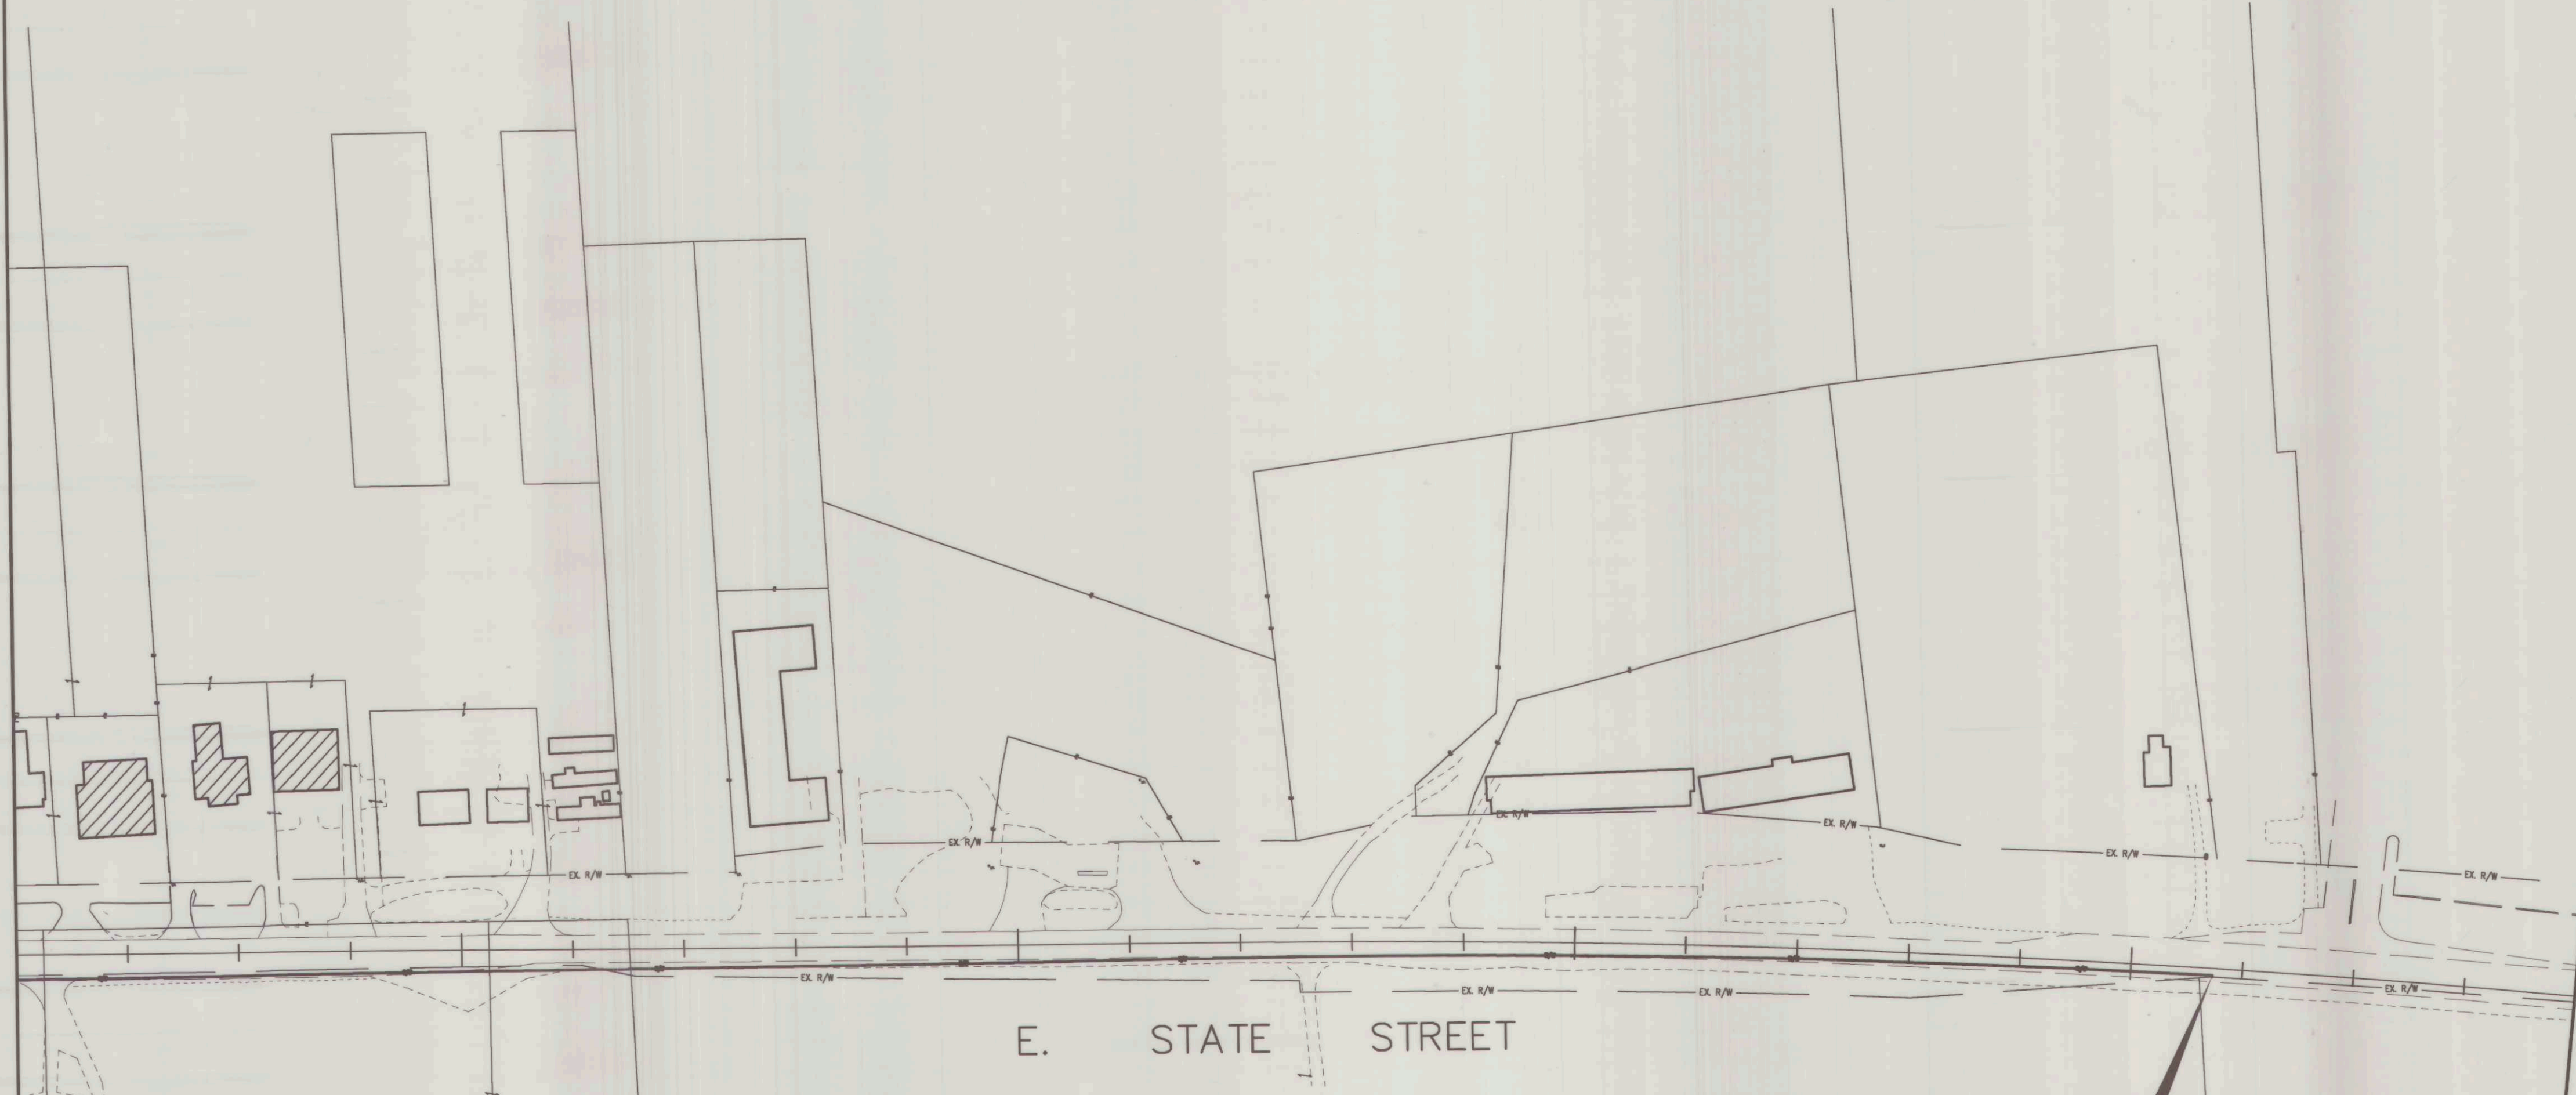

END ACQUISITION
STA. 205+53.72

STRUCTURE KEY

(Hatched pattern)	COMMERCIAL
(Cross-hatched pattern)	INSTITUTIONAL
(White box)	RESIDENTIAL

PLAT 43.20
 200100001630
 Filed for Record in
 ATHENS COUNTY, OHIO
 JULIA MICHAEL SCOTT
 03-12-2001 08:41 AM
 PLAT 43.20

Transfer not
 necessary
 Jill A. Thompson
 Athens Co. Auditor
 3-12-01

RECEIVED 03-12-01
 RECORDED 03-12-01
 ENV 512 A+B
 BOOK PAGE
 Julia Michael Scott
 COUNTY RECORDER

H:\FIELD 111... L:\V\199300\ROW\SHEETS\VS--DWG 08/20/00 14:13 LTS: 1 PBLTS: 0

TOTAL NUMBER OF :
24 OWNERSHIPS
0 TOTAL TAKES
0 OWNERSHIPS WITH STRUCTURES INVOLVED
0 OWNERSHIPS WITH 'P' ITEMS

ATH-EAST STATE STREET
RIGHT OF WAY PLATS
ATHENS CITY/TWP & CANAAN TWP
ENV 512 A&B

SUMMARY OF ADDITIONAL RIGHT OF WAY

PARCEL NO.	OWNER	SHEET NO.	OWNERS RECORD		AUDITOR'S PARCEL	RECORD AREA(AC.) (* = Calc.)	TOTAL P.R.O.	GROSS TAKE	P.R.O. IN TAKE	NET TAKE	STRUC-TURE	NET RESIDUE		REMARKS AND PERSONALTY	AS ACQUIRED	
			BOOK	PAGE								LEFT	RIGHT		BOOK	PAGE
1WV	ATHENS COUNTY COMMISSIONER	9 thru 11	119	20	A02-738000013-00	4.68	0	0.039	0	0.039			4.641	FLAGPOLE - DO NOT DISTURB		
1T		9 thru 11						0.621						GRADING & DRIVEWAY CONSTRUCTION		
1U		9 ,10						0.033								
2WV	CITY OF ATHENS	10 thru 13	297	438	A02-71100100-00	32.30	0	1.300					31.508	GRADING & DRIVEWAY CONSTRUCTION		
2T		10 thru 12						0.784								
2T-1		12, 13						0.144								
2U		10						0.018								
2U-1		10						0.046								
3WV	STATE OF OHIO (OHIO UNIVERSITY)	13, 14	181	67	A02-73800003-00	12.00	0.512	0.963	0.512	0.451			11.037			
		14, 15	181	115	A02-73800002-00	3.82	0.326	0.446	0.326	0.120			3.374			
		15 thru 17			A02-73800001-01	7.62	0.798	0.947	0.798	0.149			6.673			
		17 thru 19	181	116	E03-03401063-00	8.42	0.429	0.463	0.429	0.034			7.957			
						3.22	0.364	0.400	0.364	0.036			2.820			
	GRAND TOTAL					35.08	2.429	3.219	2.429	0.790			31.861			
3E		19	181	116	E03-03401063-00	8.42	0.002									
		19, 20	223	40	E03-03401062-00	7.62	0.189									
		20, 21	253	37	E03-03401061-00	7.48	0.502									
		21				4.09										
		21	253	33	E03-03401060-00	5.70	0.001									
	GRAND TOTAL					35.31	0.694									
3T		13, 14			A02-73800003-00	12.00		0.362						GRADING & DRIVEWAY CONSTRUCTION		
		14, 15			A02-73800002-00	3.82		0.159								
		15 thru 17			A02-73800001-01	7.62		0.128								
	GRAND TOTAL					23.44		0.649								
3T-1		16, 17			A02-73800003-00	12.00		-						GRADING & DRIVEWAY CONSTRUCTION		
					A02-73800002-00	3.82		-								
					A02-73800001-01	7.62		0.131								
	GRAND TOTAL					23.44		0.131								
3U		14			A02-73800003-00	12.00		0.029								
					A02-73800002-00	3.82		-								
					A02-73800001-01	7.62		-								
	GRAND TOTAL					23.44		0.029								
3U-1		16			A02-73800003-00	12.00		-								
					A02-73800002-00	3.82		-								
					A02-73800001-01	7.62		0.050								
	GRAND TOTAL					23.44		0.050								
4T	WILLIAM GLENN GOLDSBERRY AND FLORENCE EVELYN GOLDSBERRY	9	324	493	A02-83000001-00	LOT 2541		-						GRADING & DRIVEWAY CONSTRUCTION		
					A02-83000002-00	LOT 2540		0.010								
5T	FLOYD BRYAN PORTER AND SANDRA L. PORTER	9	282	873	A02-83000031-00	LOT 2497		0.024						GRADING & SIDEWALK CONSTRUCTION		

200100001631
Filed for Record in
ATHENS COUNTY, OHIO
JULIA MICHAEL SCOTT
03-12-2001 08:41 AM.
PLAT 43.20

NOTE: ALL TEMPORARY PARCELS TO
BE OF 12 MONTHS DURATION.

Transfer not necessary
Gill A. Thompson, Jr.
Athens Co. Auditor
3-12-01

RECEIVED 03-12-01

RECORDED 03-12-01

ENV 512 A+B

BOOK PAGE

Julia Michael Scott
COUNTY RECORDER

		DATE COMPLETED
REV	DATE	DESCRIPTION

FEDERAL PROJECT NO.

PID NO.

STATE PROJECT NO.

SUMMARY
OF ADDITIONAL RIGHT OF WAY

ATH-E. STATE ST.

5 / 22

SUMMARY OF ADDITIONAL RIGHT OF WAY

PARCEL NO.	OWNER	SHEET NO.	OWNERS RECORD		AUDITOR'S PARCEL	RECORD AREA(AC.) (* = Calc.)	TOTAL P.R.O.	GROSS TAKE	P.R.O. IN TAKE	NET TAKE	STRUC-TURE	NET RESIDUE		REMARKS AND PERSONALTY	AS ACQUIRED	
												LEFT	RIGHT		BOOK	PAGE
6T	PATRICIA ANN CLIFFORD	9	58	778	A02-83000032-00	LOT 2496		0.020						GRADING & DRIVEWAY CONSTRUCTION		
7T	CHRISTINE N. SUTHERLAND	9	278	537	A02-83000033-00	LOT 2495		0.020						GRADING		
					A02-83000034-00	LOT 2494		0.027								
	GRAND TOTAL							0.047								
8WV	FERD HACK AUTO SUPPLY CO., INC.	9, 10	216	119	A02-83000056-00	LOT 2453		-								
					A02-83000057-00	LOT 2452 * 0.125	0	0.003	0	0.003		0.122				
			315	755	A02-83000058-00	LOT 2454 (0.480)		-								
	GRAND TOTAL						0	0.003	0	0.003		0.122				
8WV-1		10	216	119	A02-83000056-00	LOT 2453		-								
					A02-83000057-00	LOT 2452		-								
			315	755	A02-83000058-00	LOT 2454 (0.480)	0	0.001	0	0.001						
	GRAND TOTAL						0	0.001	0	0.001						
8T		9, 10	216	119	A02-83000056-00	LOT 2453		0.020						GRADING & DRIVEWAY CONSTRUCTION		
					A02-83000057-00	LOT 2452		0.021								
			315	755	A02-83000058-00	LOT 2454 (0.480)		0.053								
	GRAND TOTAL							0.094								
9WV	R. LESLIE CORNWELL AND CONSTANCE H. CORNWELL	10	373	865	A02-83000078-00	LOT 2864		-								
					A02-83000079-00	LOT 2863		-								
					A02-83000080-00	LOT 2861 * 0.125	0	0.002	0	0.002		0.123				
					A02-83000081-00	LOT 2862		-								
	GRAND TOTAL						0	0.002	0	0.002						
9T		10	373	865	A02-83000078-00	LOT 2864		-						GRADING & DRIVEWAY CONSTRUCTION		
					A02-83000079-00	LOT 2863		-								
					A02-83000080-00	LOT 2861		0.030								
					A02-83000081-00	LOT 2862		0.030								
	GRAND TOTAL							0.060								
10WV	MITCHELL ENDISK AND ANN DOLLENMEYER ENDICK	10	306	397	A02-83000082-00	LOT 2949		-								
					A02-83000083-00	LOT 2950 * 0.131	0	0.004	0	0.004		0.127				
					A02-83000084-00	LOT 2948		-								
					A02-83000085-00	LOT 2947		-								
					A02-83000086-00	LOT 2946		-								
					A02-83000087-00	LOT 2945 (0.080 Ac.)		-								
	GRAND TOTAL						0	0.004	0	0.004						
10T		10	306	397	A02-83000082-00	LOT 2949		0.033						GRADING, DRIVEWAY & CURB CONSTRUCTION		
					A02-83000083-00	LOT 2950		0.064								
					A02-83000084-00	LOT 2948		0.003								
					A02-83000085-00	LOT 2947		-								
					A02-83000086-00	LOT 2946		-								
					A02-83000087-00	LOT 2945 (0.080 Ac.)		-								
	GRAND TOTAL							0.100								

ALL TEMPORARY PARCELS TO
BE OF 12 MONTHS DURATION.

Transfer not necessary
Gill A. Thompson - jr
Athens Co. Auditor
3-12-01

RECEIVED 03-12-01

RECORDED 03-12-01

ENV 512 A+B

BOOK PAGE

Julia Michael Scott
COUNTY RECORDER

200100001632
Filed for Record in
ATHENS COUNTY, OHIO
JULIA MICHAEL SCOTT
03-12-2001 08:41 AM
PLAT 43.20

DATE COMPLETED

REV

DATE

DESCRIPTION

SUMMARY

OF ADDITIONAL RIGHT OF WAY

ATH-E. STATE ST.

6

22

SUMMARY OF ADDITIONAL RIGHT OF WAY

PARCEL NO.	OWNER	SHEET NO.	OWNERS RECORD		AUDITOR'S PARCEL	RECORD AREA(AC.) (* = Calc.)	TOTAL P.R.O.	GROSS TAKE	P.R.O. IN TAKE	NET TAKE	STRUC-TURE	NET RESIDUE		REMARKS AND PERSONALTY	AS ACQUIRED	
												LEFT	RIGHT		BOOK	PAGE
11WV	GUARDIAN CORP. dba GUARDIAN FOODSERVICE CO.	10	26	471	A02-83000103-00	LOT 2953		-								
					A02-83000104-00	LOT 2951 * 0.136	0	0.009	0	0.009		0.127				
					A02-83000105-00	LOT 2952		-								
					A02-83000106-00	LOT 2575		-								
					A02-83000107-00	LOT 2577		-								
					A02-83000108-00	LOT 2579		-								
	GRAND TOTAL						0	0.009	0	0.009						
11WV-1		10	26	471	A02-83000103-00	LOT 2953		-								
					A02-83000104-00	LOT 2951		-								
					A02-83000105-00	LOT 2952		-								
					A02-83000106-00	LOT 2575		-								
					A02-83000107-00	LOT 2577 * 0.148	0	0.002	0			0.144				
					A02-83000108-00	LOT 2579		-								
	GRAND TOTAL						0	0.002	0							
11T		10, 12	26	471	A02-83000103-00	LOT 2953		0.004						GRADING, PAVING, DRIVEWAY & CURB CONSTRUCTION		
					A02-83000104-00	LOT 2951		0.060								
					A02-83000105-00	LOT 2952		0.017								
					A02-83000106-00	LOT 2575		0.017								
					A02-83000107-00	LOT 2577		0.022								
					A02-83000108-00	LOT 2579		-								
	GRAND TOTAL							0.120								
12WV	THOMAS HUTCHISON AND AMY HUTCHISON	12	376	407	A02-83500012-00	LOT 2576 * 0.148	0	0.002	0	0.002		0.146				
					A02-83500013-00	LOT 2578		-								
	GRAND TOTAL						0	0.002	0	0.002						
12T		12	376	407	A02-83500012-00	LOT 2576		0.029						GRADING, PAVING, DRIVEWAY & CURB CONSTRUCTION		
					A02-83500013-00	LOT 2578		0.029								
	GRAND TOTAL							0.058								
13T	THOMAS R. HUTCHISON AND AMY L. HUTCHISON	12	357	865	A02-83500014-00	P.O. LOT 2619		0.017						GRADING, PAVING, DRIVEWAY & CURB CONSTRUCTION		
14WV	GRIBBLE INSURANCE AGENCY, INC.	12	38	60	A02-83500015-00	P.O. LOT 2619(6.05x131.5)		-								
					A02-83500016-00	LOT 2621 * 0.159	0	0.004	0	0.004		0.155				
					A02-83500017-00	LOT 2623		-								
					A02-83500018-00	LOT 2625		-								
	GRAND TOTAL						0	0.004	0	0.004						
14T		12	38	60	A02-83500015-00	P.O. LOT 2619(6.05x131.5)		0.002						GRADING, PAVING & CURB CONSTRUCTION		
					A02-83500016-00	LOT 2621		0.018								
					A02-83500017-00	LOT 2623		-								
					A02-83500018-00	LOT 2625		-								
	GRAND TOTAL							0.020								

ALL TEMPORARY PARCELS TO
BE OF 12 MONTHS DURATION.

Transfer not necessary.
Gill A. Thompson - Jr
Athens Co. Auditor
3-12-01

RECEIVED 03-12-01

RECORDED 03-12-01

BOOK ENV 512 A+B
PAGE

Julia Michael Scott
COUNTY RECORDER

200100001633
Filed for Record in
ATHENS COUNTY, OHIO
JULIA MICHAEL SCOTT
03-12-2001 08:41 AM
PLAT 43.20

		DATE COMPLETED
REV	DATE	DESCRIPTION

FEDERAL PROJECT NO.


PID NO.

STATE PROJECT NO.

SUMMARY
OF ADDITIONAL RIGHT OF WAY

ATH-E. STATE ST.

7 / 22

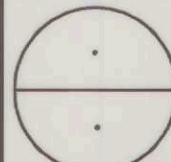

SUMMARY OF ADDITIONAL RIGHT OF WAY

PARCEL NO.	OWNER	SHEET NO.	OWNERS RECORD		AUDITOR'S PARCEL	RECORD AREA(AC.) (e - Calc.)	TOTAL P.R.O.	GROSS TAKE	P.R.O. IN TAKE	NET TAKE	STRUC-TURE	NET RESIDUE		REMARKS AND PERSONALTY	AS ACQUIRED	
												LEFT	RIGHT		BOOK	PAGE
15WV	GRIBBLE INSURANCE AGENCY, INC.	12	38	60	A02-83500033-00	LOT 2630		-								
					A02-83500034-00	LOT 2628		-								
					A02-83500035-00	LOT 2626		-								
					A02-83500036-00	LOT 2624		-								
					A02-83500037-00	LOT 2620 * 0.165	0	0.003	0	0.003		0.162				
					A02-83500038-00	LOT 2622		-								
					A02-83500039-00	LOT 2663		-								
					A02-83500041-00	LOT 2667		-								
					A02-83500042-00	LOT 2669		-								
					A02-83500043-00	LOT 2669 (40x2)		-								
					A02-83500044-00	LOT 2671 (40x2)		-								
					A02-83500045-00	LOT 2669 (E 1/2)		-								
					A02-83500046-00	LOT 2669 (40x2)		-								
					A02-83500047-00	LOT 2671		-								
	GRAND TOTAL						0	0.003	0	0.003						
15T		12, 13	38	60	A02-83500033-00	LOT 2630		-						GRADING, PAVING, DRIVEWAY, SIDEWALK & CURB CONSTRUCTION		
					A02-83500034-00	LOT 2628		-								
					A02-83500035-00	LOT 2626		-								
					A02-83500036-00	LOT 2624		-								
					A02-83500037-00	LOT 2620		0.019								
					A02-83500038-00	LOT 2622		0.017								
					A02-83500039-00	LOT 2663		0.049								
					A02-83500041-00	LOT 2667		-								
					A02-83500042-00	LOT 2669		-								
					A02-83500043-00	LOT 2669 (40x2)		-								
					A02-83500044-00	LOT 2671 (40x2)		-								
					A02-83500045-00	LOT 2669 (E 1/2)		-								
					A02-83500046-00	LOT 2669 (40x2)		-								
					A02-83500047-00	LOT 2671		-								
	GRAND TOTAL							0.085								
16T	HAROLD LAUGHLIN AND NAOMI LAUGHLIN	13	334	457	A02-71400022-00	LOT 2665		0.026						GRADING, PAVING & CURB CONSTRUCTION		
17T	GOOD, INC.	13	321	561	A02-83500058-00	LOT 2672		-						GRADING, PAVING, DRIVEWAY & CURB CONSTRUCTION		
					A02-83500059-00	LOT 2670		-								
					A02-83500060-00	LOT 2668		-								
					A02-83500061-00	LOT 2664		0.026								
			304	525	A02-83500062-00	LOT 2666		0.048								
					A02-83500064-00	LOT 3360		-								
					A02-83500065-00	LOT 3361		-								
					A02-83500066-00?	LOT 3362?		-								
					A02-83500067-00?	LOT 3363?		-								
	GRAND TOTAL							0.074								
18WV	JONES BUICK - OLDS - CADILLAC CO.	14	337	431	A02-83500063-00	105x167.9x105x162.6(0.398)	0	0.004	0	0.004		0.394				
18T		13, 14						0.031						GRADING, PAVING, & CURB CONSTRUCTION		

ALL TEMPORARY PARCELS TO
BE OF 12 MONTHS DURATION.

Transfer not necessary
Jill A. Thompson, Jr.
Athens Co. Auditor

3-12-01

RECEIVED 03-12-01

RECORDED 03-12-01

BOOK ENV 512 A+B
PAGE

Julia Michael Scott
COUNTY RECORDER

200100001634
Filed for Record in
ATHENS COUNTY, OHIO
JULIA MICHAEL SCOTT
03-12-2001 08:41 AM
PLAT

DATE COMPLETED

REV

DATE

DESCRIPTION

FEDERAL PROJECT NO.

PID NO.

STATE PROJECT NO.

SUMMARY
OF ADDITIONAL RIGHT OF WAY

ATH-E. STATE ST.

8 / 22

SUMMARY OF ADDITIONAL RIGHT OF WAY

SUMMARY

ATH-E. STATE ST.

9 / 22




HATFIELD	11\...	L: \9139300\ROW\SHEETS\RD1.DWG	08/29/00	10:27	LTS: 1	PSLTS: 1
----------	--------	--------------------------------	----------	-------	--------	----------

LEGEND 454

○ IRON PIN FOUND
● IRON PIN SET

MATCH LINE STA. 146+00 - SEE SHEET 10

MATCH LINE STA. 8+50 - SEE SHEET 12

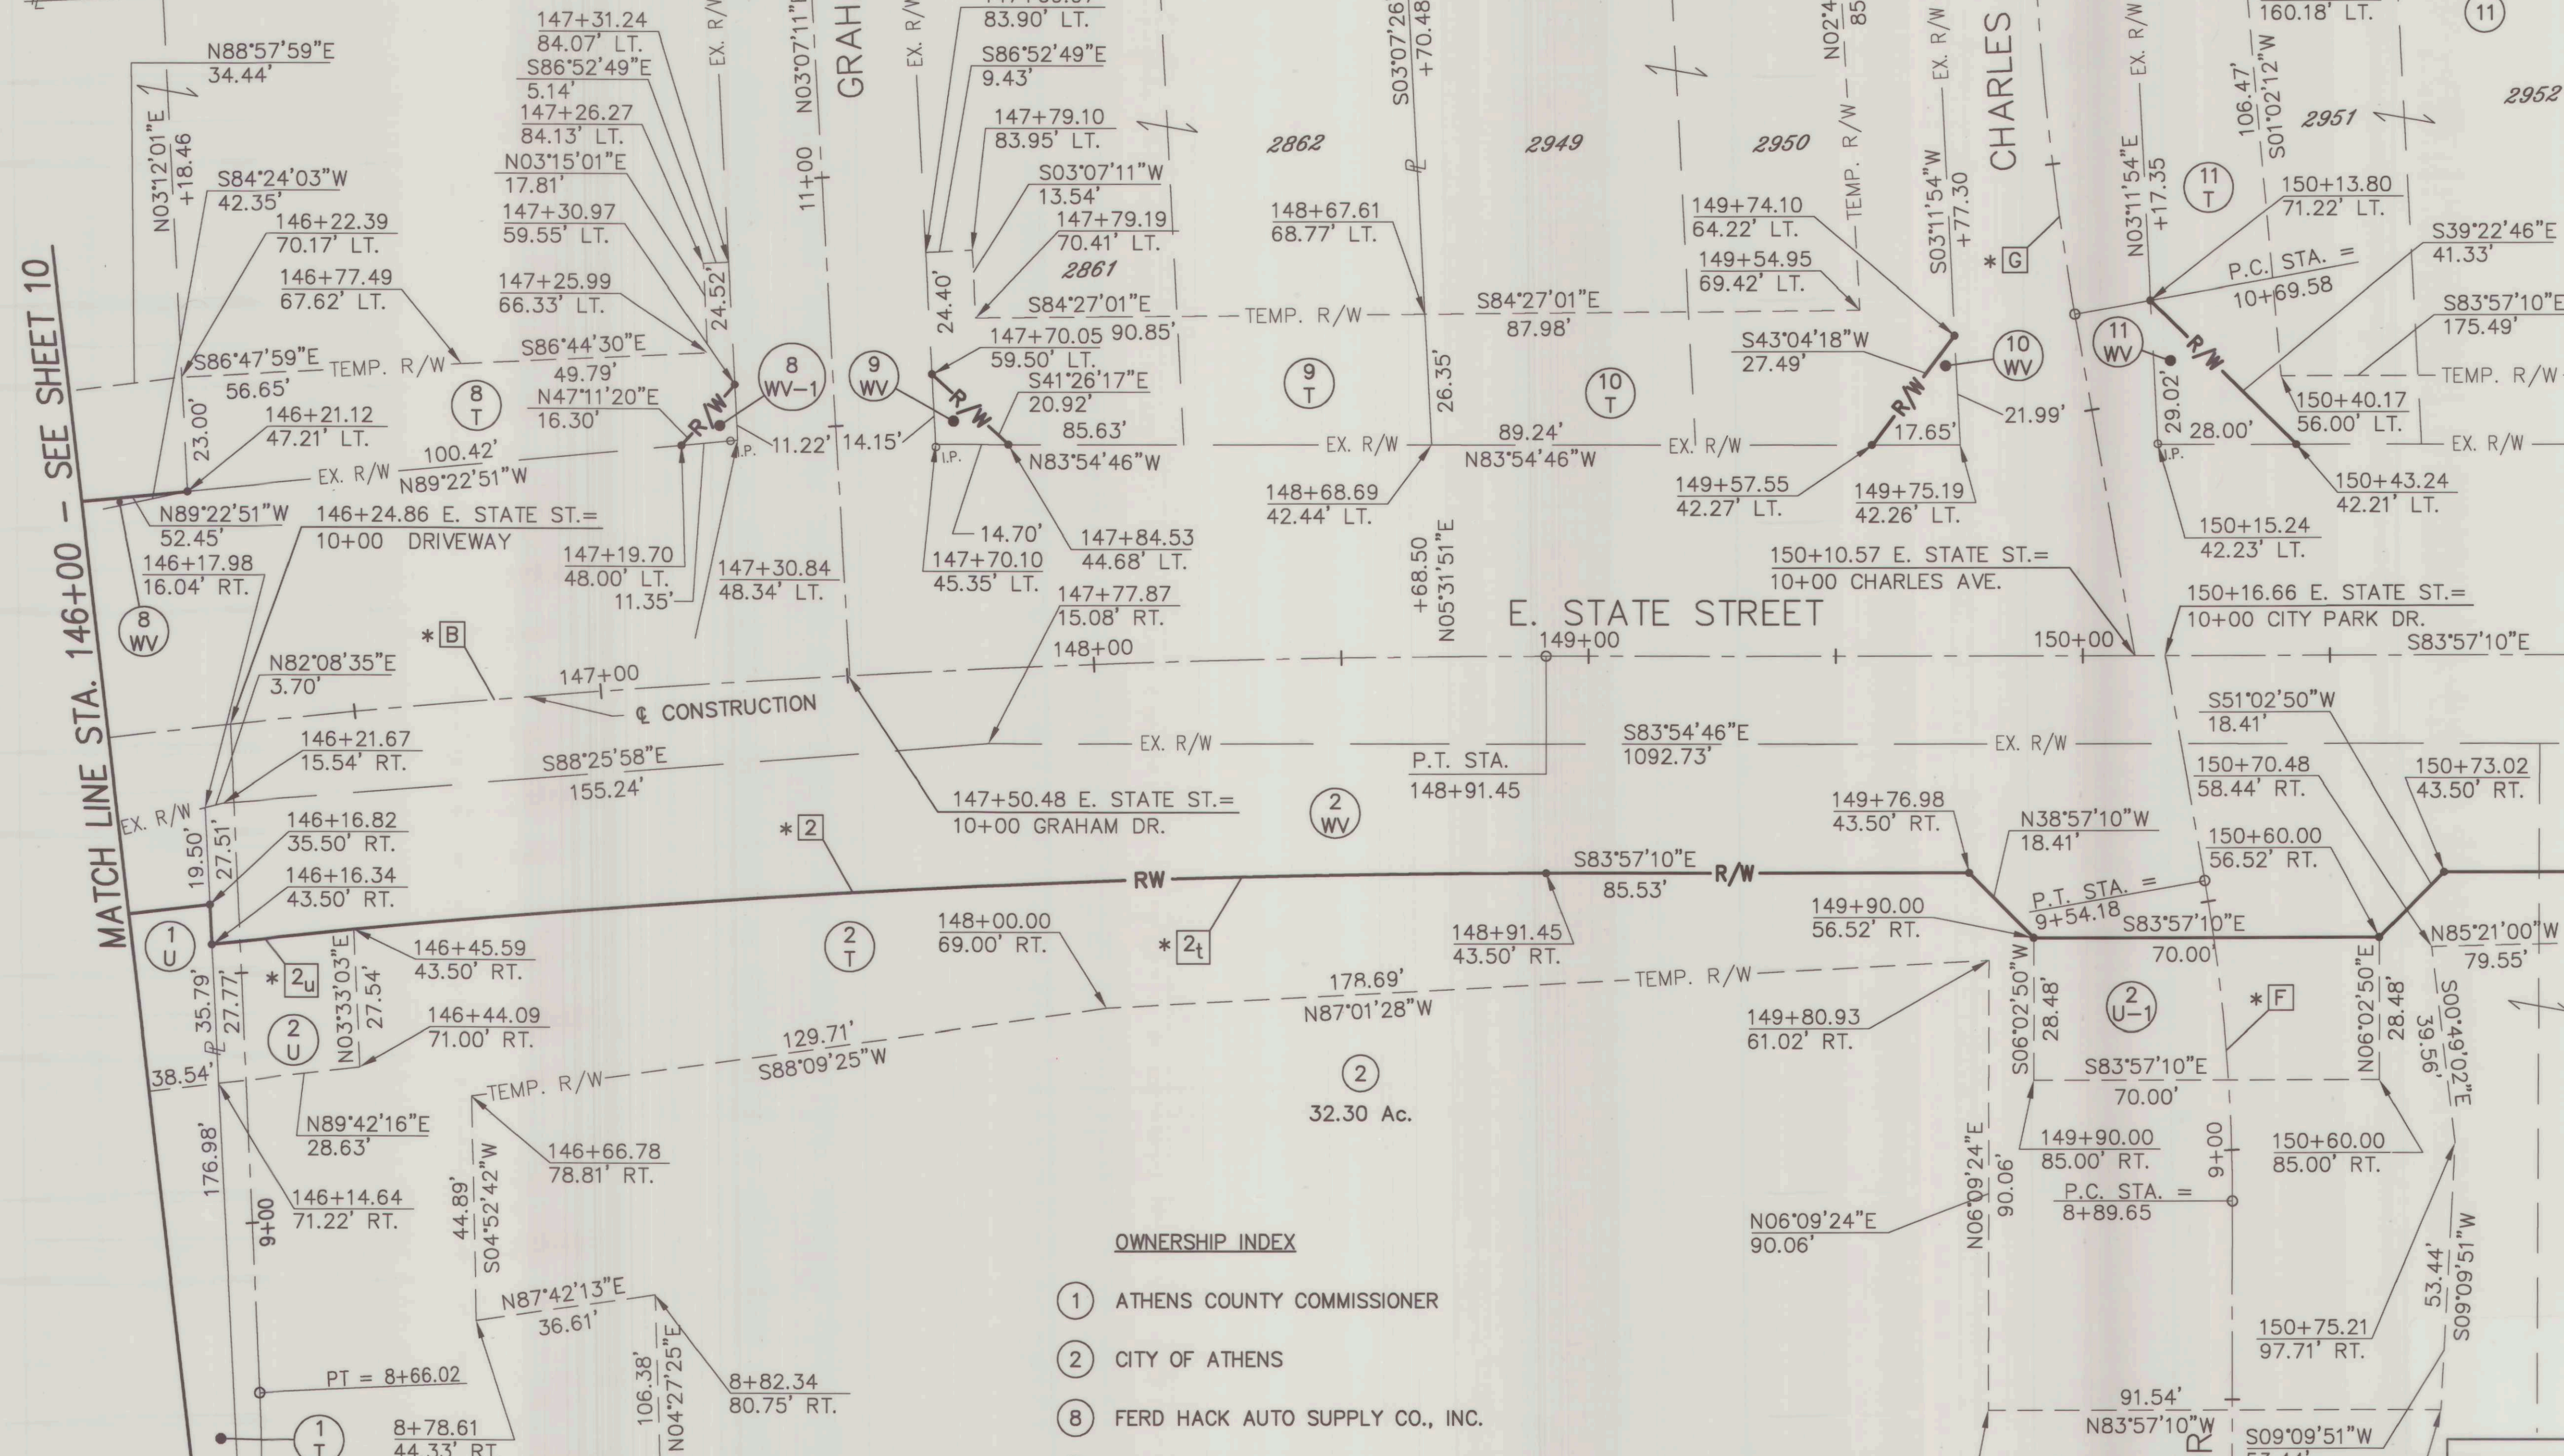


OWNERSHIP INDEX

- ① ATHENS COUNTY COMMISSIONER
- ② CITY OF ATHENS
- ⑧ FERD HACK AUTO SUPPLY CO., INC.
- ⑨ R. LESLIE & CONSTANCE H. CORNWELL
- ⑩ MITCHELL & ANN DOLLENMEYER ENDICK
- ⑪ GUARDIAN COR. dba GUARDIAN FOODSERVICE CO.
- ⑫ THOMAS & AMY HUTCHISON

* [F] FOR CURVE TABLE SEE SHEET 12.

ATH-EAST STATE STREET
RIGHT OF WAY PLATS
ATHENS CITY/TWP & CANAAN TWP
ENV 512 A&B

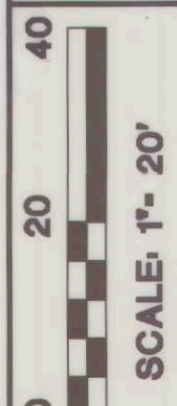

FEDERAL PROJECT NO.

STATE PROJECT NO.

RIGHT OF WAY PLAN
STA. 146+00 TO STA. 151+00

ATH-E. STATE ST.

11 / 22

Transfer not necessary
Gill A. Thompson, Jr.
Athens Co. Auditor
3-12-01

Filed for Record in
ATHENS COUNTY, OHIO
JULIA MICHAEL SCOTT
03-12-2001 08:41 AM
PLAT 43.20

Instrument
200100001637

RECEIVED 03-12-01

RECORDED 03-12-01

ENV 512A+B


BOOK PAGE

Julia Michael Scott
COUNTY RECORDER

LEGEND

○ IRON PIN FOUND

MATCH LINE STA. 8+50 - SEE SHEET 10 & 11

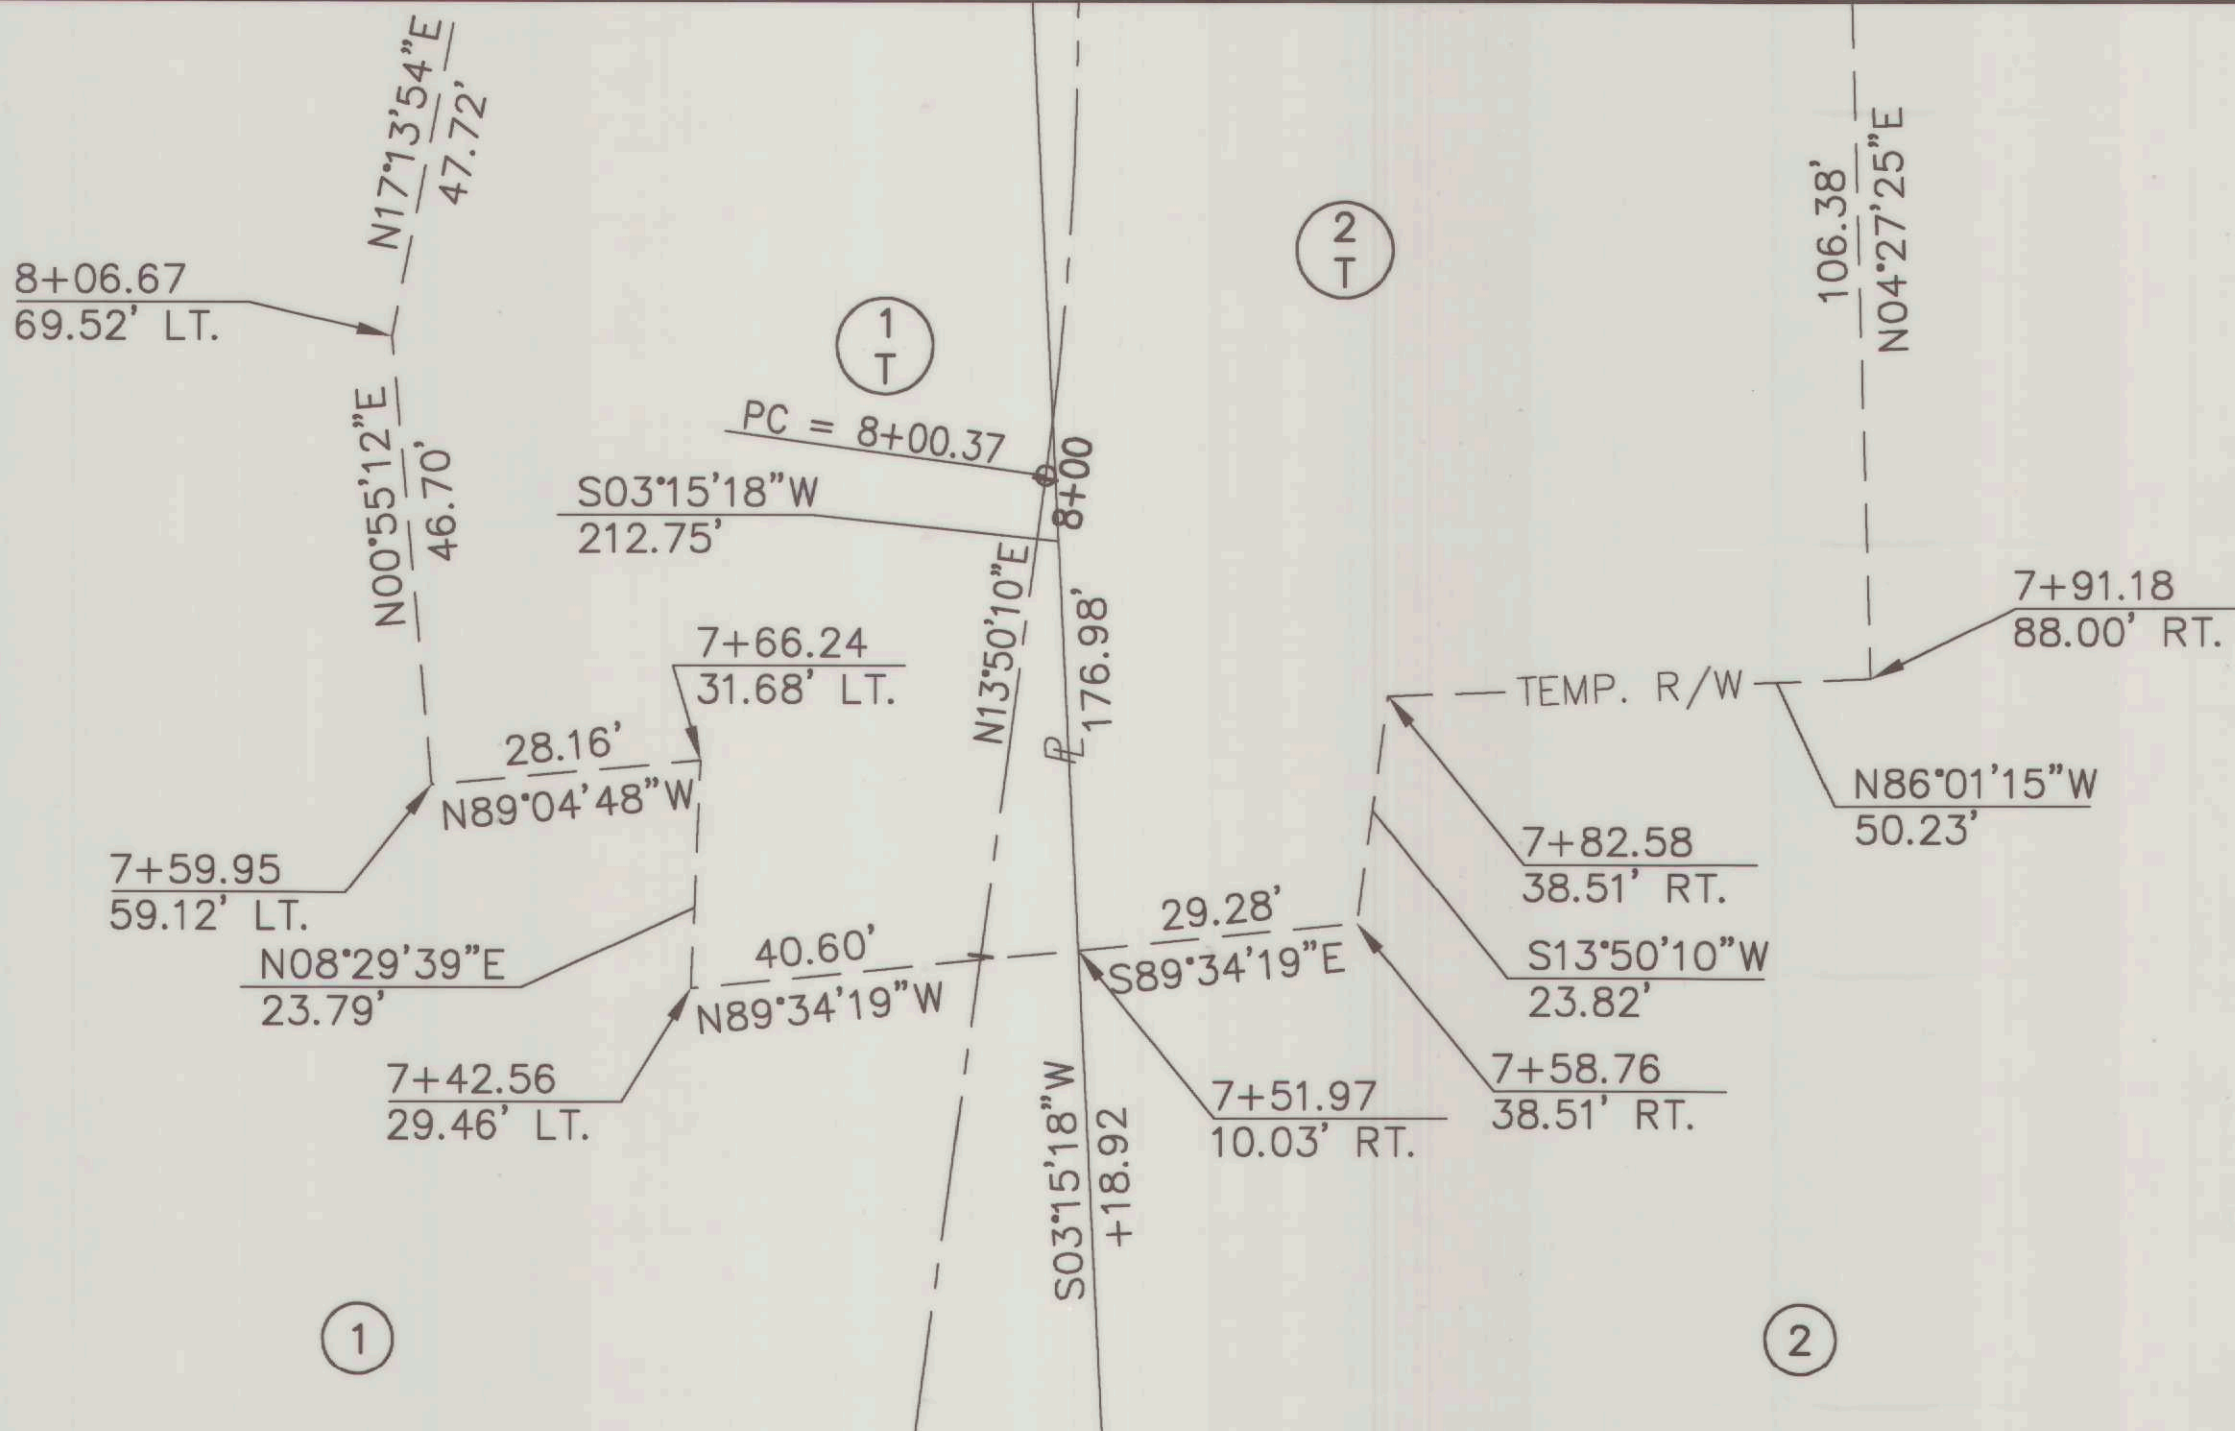

OWNERSHIP INDEX

- ① ATHENS COUNTY COMMISSIONER
② CITY OF ATHENS

CURVE TABLE

Curve Number 1
Chord = N 87° 33' 19" E, 202.95'
Radius = 2510.98'
Length = 203.01'
Tangent = 101.56'
Delta = 04° 37' 56"

Curve Number 1_t
Chord = S 87° 04' 53" W, 161.74'
Radius = 2510.98'
Length = 161.76'
Tangent = 80.91'
Delta = 03° 41' 28"

Curve Number 1_u
Chord = N 89° 23' 51" E, 41.24'
Radius = 2510.98'
Length = 41.24'
Tangent = 20.62'
Delta = 0° 56' 27"

Curve Number 2
Chord = S 87° 02' 44" E, 270.08'
Radius = 2502.98'
Length = 270.41'
Tangent = 135.24'
Delta = 06° 11' 24"

Curve Number 2_t
Chord = S 86° 43' 07" E, 241.57'
Radius = 2502.98'
Length = 241.65'
Tangent = 120.92'
Delta = 05° 31' 54"

Curve Number 2_u
Chord = S 89° 48' 41" E, 28.56'
Radius = 2502.98'
Length = 28.76'
Tangent = 14.28'
Delta = 0° 39' 30"

Curve Number 3
Chord = N 84° 42' 25" W, 302.77'
Radius = 11499.16'
Length = 302.78'
Tangent = 151.40'
Delta = 01° 30' 31"

Curve Number 3-1
Chord = S 84° 57' 56" E, 197.65'
Radius = 11415.64'
Length = 197.53'
Tangent = 98.83'
Delta = 00° 59' 29"

Curve Number 3-2
Chord = S 81° 46' 17" E, 875.31'
Radius = 11415.64'
Length = 875.53'
Tangent = 437.98'
Delta = 04° 23' 40"

Curve Number 3-3
Chord = N 82° 18' 43" W, 547.44'
Radius = 11384.16'
Length = 547.49'
Tangent = 273.80'
Delta = 02° 45' 20"

Curve Number 5_t
Chord = S 48° 02' 55" E, 353.9'
Radius = 24.50'
Length = 39.54'
Tangent = 25.58'
Delta = 92° 28' 03"

Curve Number 7_t
Chord = N 47° 14' 50" E, 30.47'
Radius = 24.50'
Length = 32.88'
Tangent = 19.45'
Delta = 76° 54' 02"

Curve Number 8_t
Chord = S 52° 32' 21" E, 32.23'
Radius = 24.50'
Length = 35.17'
Tangent = 21.39'
Delta = 82° 14' 49"

Curve A
Chord = S 86° 15' 50" E, 742.50'
Radius = 2546.48'
Length = 566.47'
Tangent = 279.35'
Delta = 12° 31' 14"

Curve B
Chord = S 89° 47' 13" E, 555.36'
Radius = 2546.48'
Length = 556.47'
Tangent = 279.35'
Delta = 12° 31' 14"

Curve C
Chord = S 84° 42' 25" E, 301.72'
Radius = 11459.16'
Length = 301.73'
Tangent = 150.87'
Delta = 01° 30' 31"

Curve D
Chord = S 84° 42' 20" E, 302.34'
Radius = 11459.16'
Length = 302.35'
Tangent = 151.19'
Delta = 01° 30' 42"

Curve E
Chord = S 80° 20' 36" E, 1449.09'
Radius = 11459.16'
Length = 1450.06'
Tangent = 726.00'
Delta = 07° 15' 01"


Curve F
Chord = N 01° 06' 07" E, 64.45'
Radius = 572.96'
Length = 72.08'
Tangent = 36.09'
Delta = 07° 12' 28"

Curve G
Chord = N 00° 20' 56" W, 72.03'
Radius = 365.72'
Length = 64.53'
Tangent = 32.35'
Delta = 10° 06' 34"

200100001638
Filed for Record in
ATHENS COUNTY, OHIO
JULIA MICHAEL SCOTT
03-12-2001 08:41 AM
PLAT 43.20

RECEIVED 03-12-01
RECORDED 03-12-01
ENV 512 A+B
BOOK PAGE
Julia Michael Scott
COUNTY RECORDER

Changes not
necessarily
Gill A. Thompson Jr.
Athens Co. Auditor
3-12-01

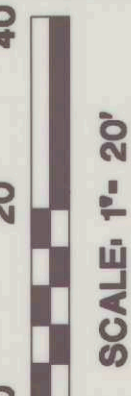


FEDERAL PROJECT NO.


STATE PROJECT NO.

RIGHT OF WAY PLAN
STA. 7+42.56 TO STA. 8+50

ATH-E. STATE ST.

12 / 22

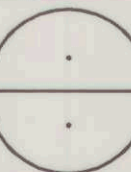

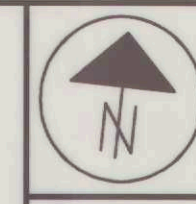

0 20 40
SCALE: 1" = 20'

FEDERAL PROJECT NO.
-

STATE PROJECT NO.
-

RIGHT OF WAY PLAN
STA. 151+00 TO STA. 156+00

ATH-E. STATE ST.


13 / 22

LEGEND

- IRON PIN FOUND
- IRON PIN SET

MATCH LINE STA. 151+00 - SEE SHEET 11

MATCH LINE STA. 156+00 - SEE SHEET 14

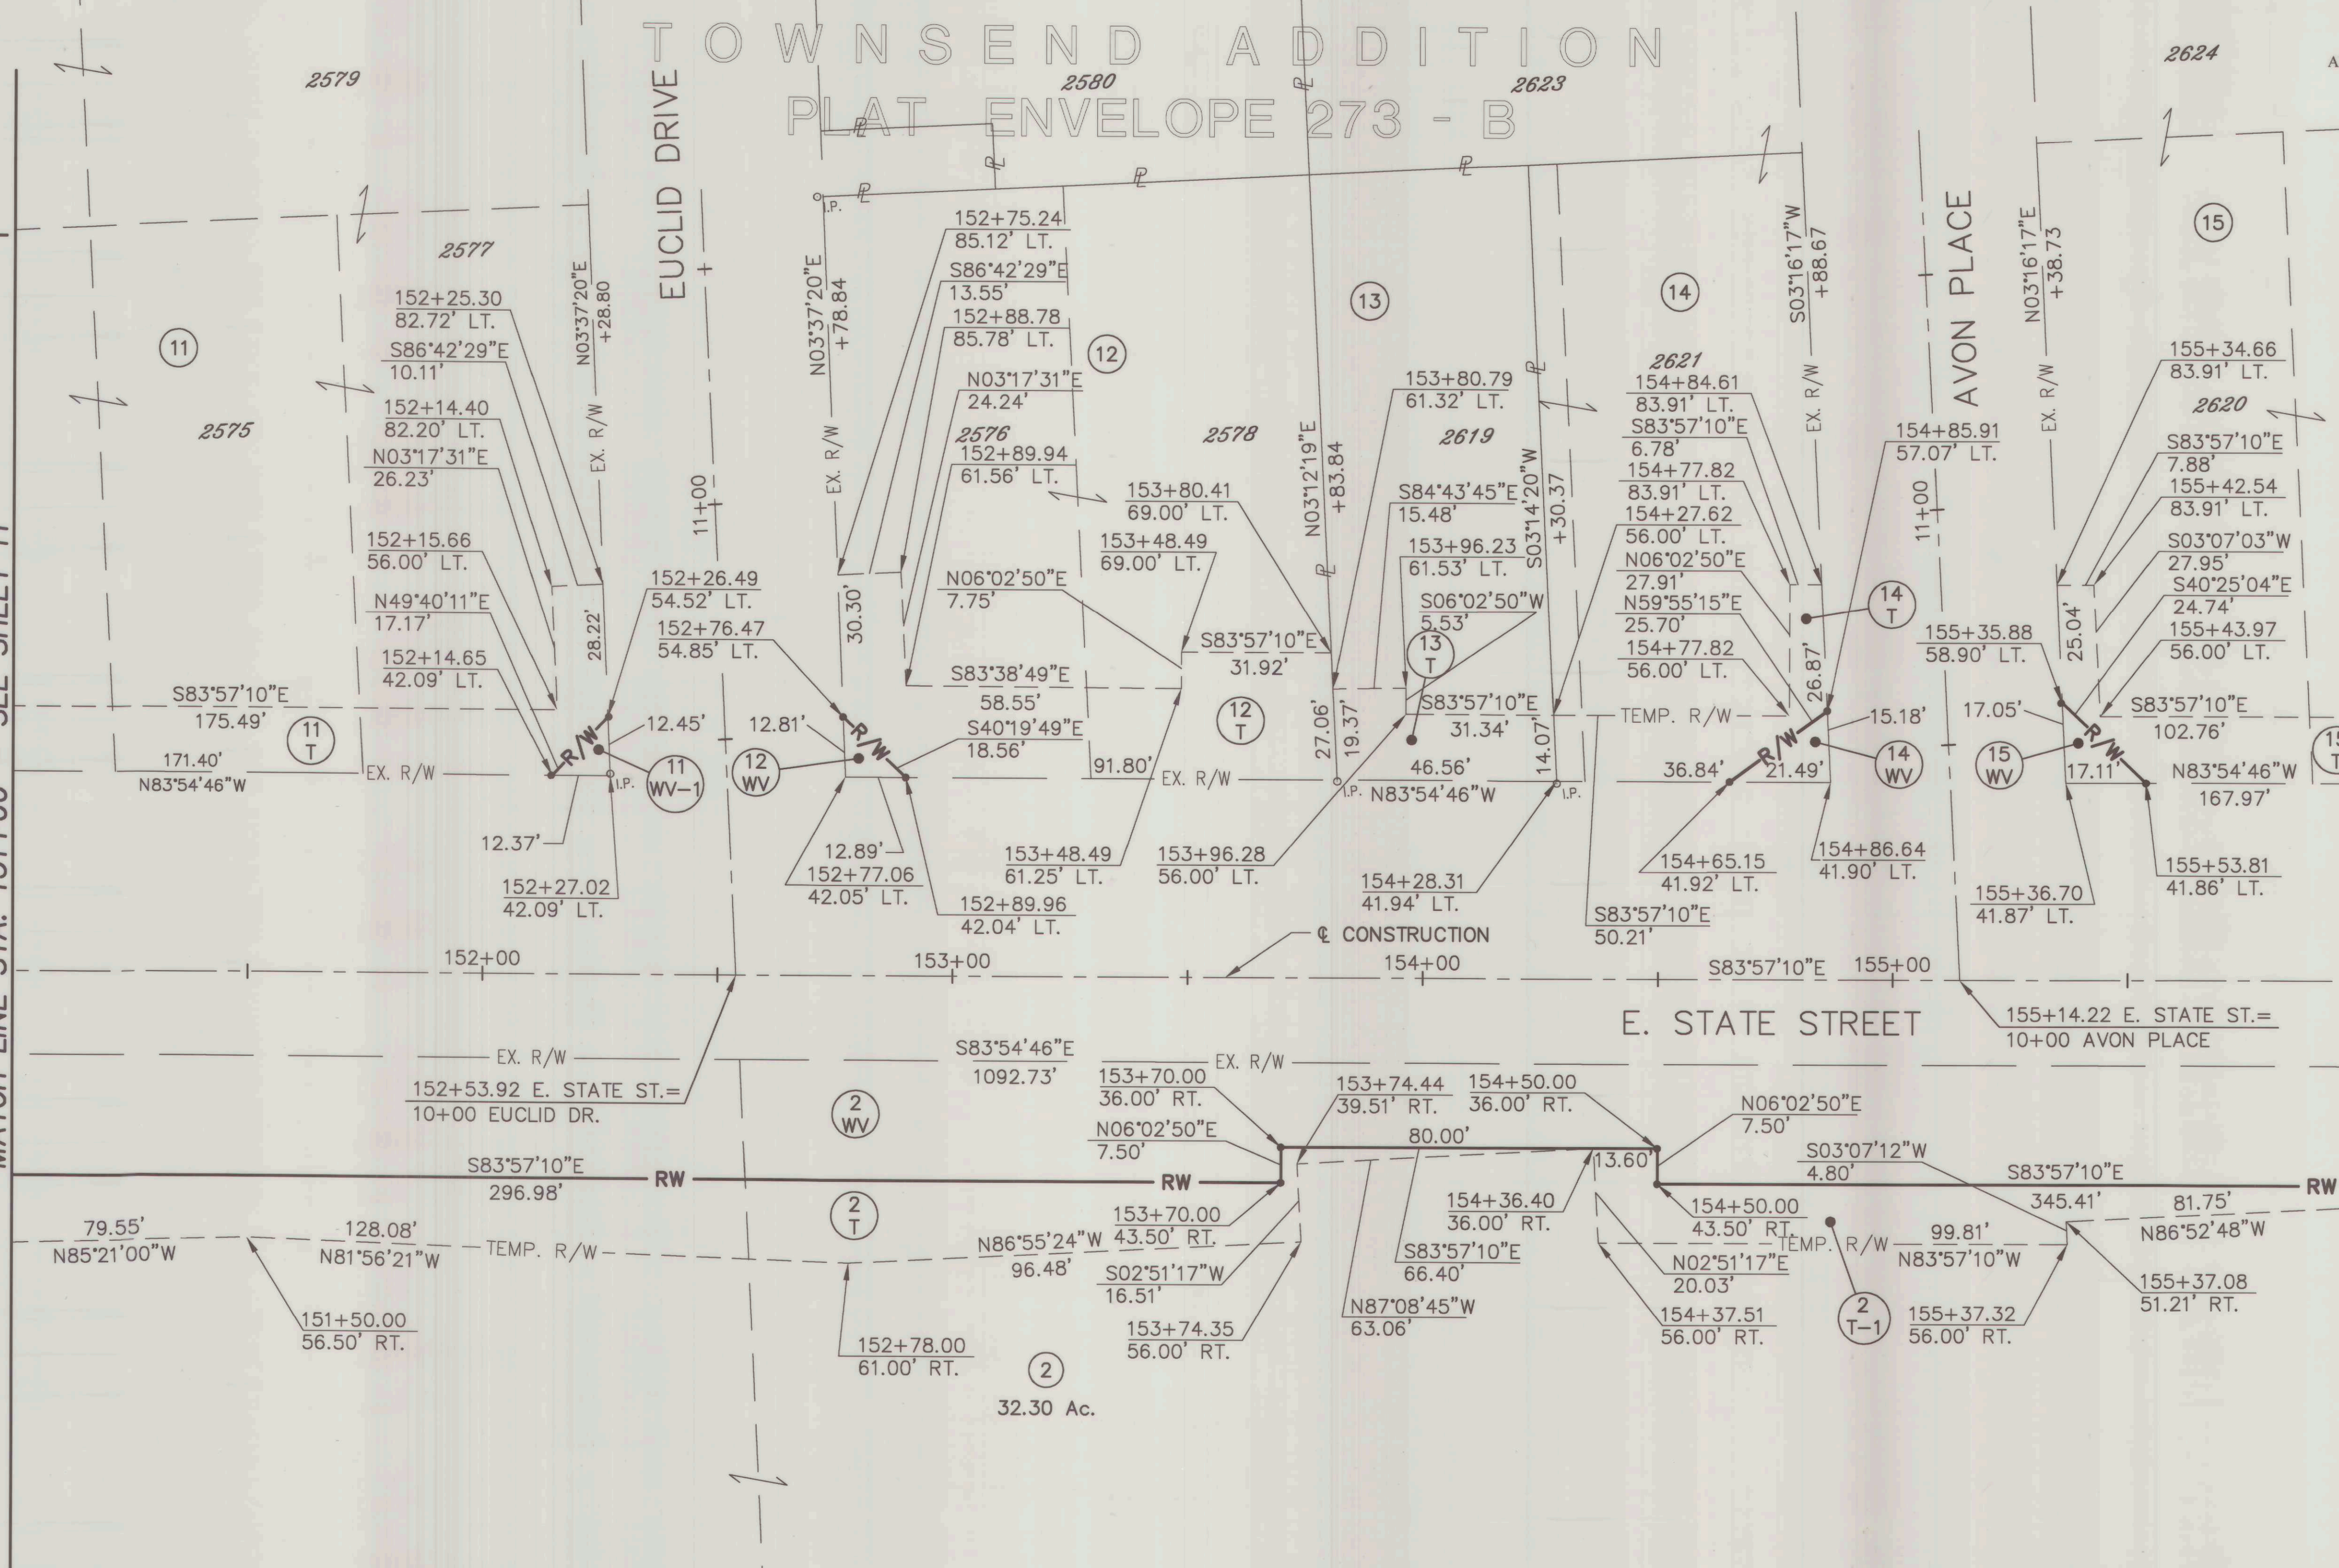

OWNERSHIP INDEX

- ② CITY OF ATHENS
- ⑫ THOMAS & AMY HUTCHISON
- ⑬ THOMAS R. & AMY L. HUTCHISON
- ⑭ GRIBBLE INSURANCE AGENCY, INC.
- ⑮ GRIBBLE INSURANCE AGENCY, INC.

Transfer not
necessary
Bill D. Thompson
Athens Co. Auditor
3-12-01

200100001639
Filed for Record in
ATHENS COUNTY, OHIO
JULIA MICHAEL SCOTT
03-12-2001 08:41 AM
PLAT 43.20

RECEIVED 03-12-01

RECORDED 03-12-01

ENV 512A+B
BOOK PAGE


Julia Michael Scott
COUNTY RECORDER

HATFIELD 111... L:\9139300\ROW\SHEETS\RDALWG 08/29/00 10:37 LTS: 1 PSLTS: 1

LEGEND

- IRON PIN FOUND
- IRON PIN SET


MATCH LINE STA. 156+00 - SEE SHEET 13

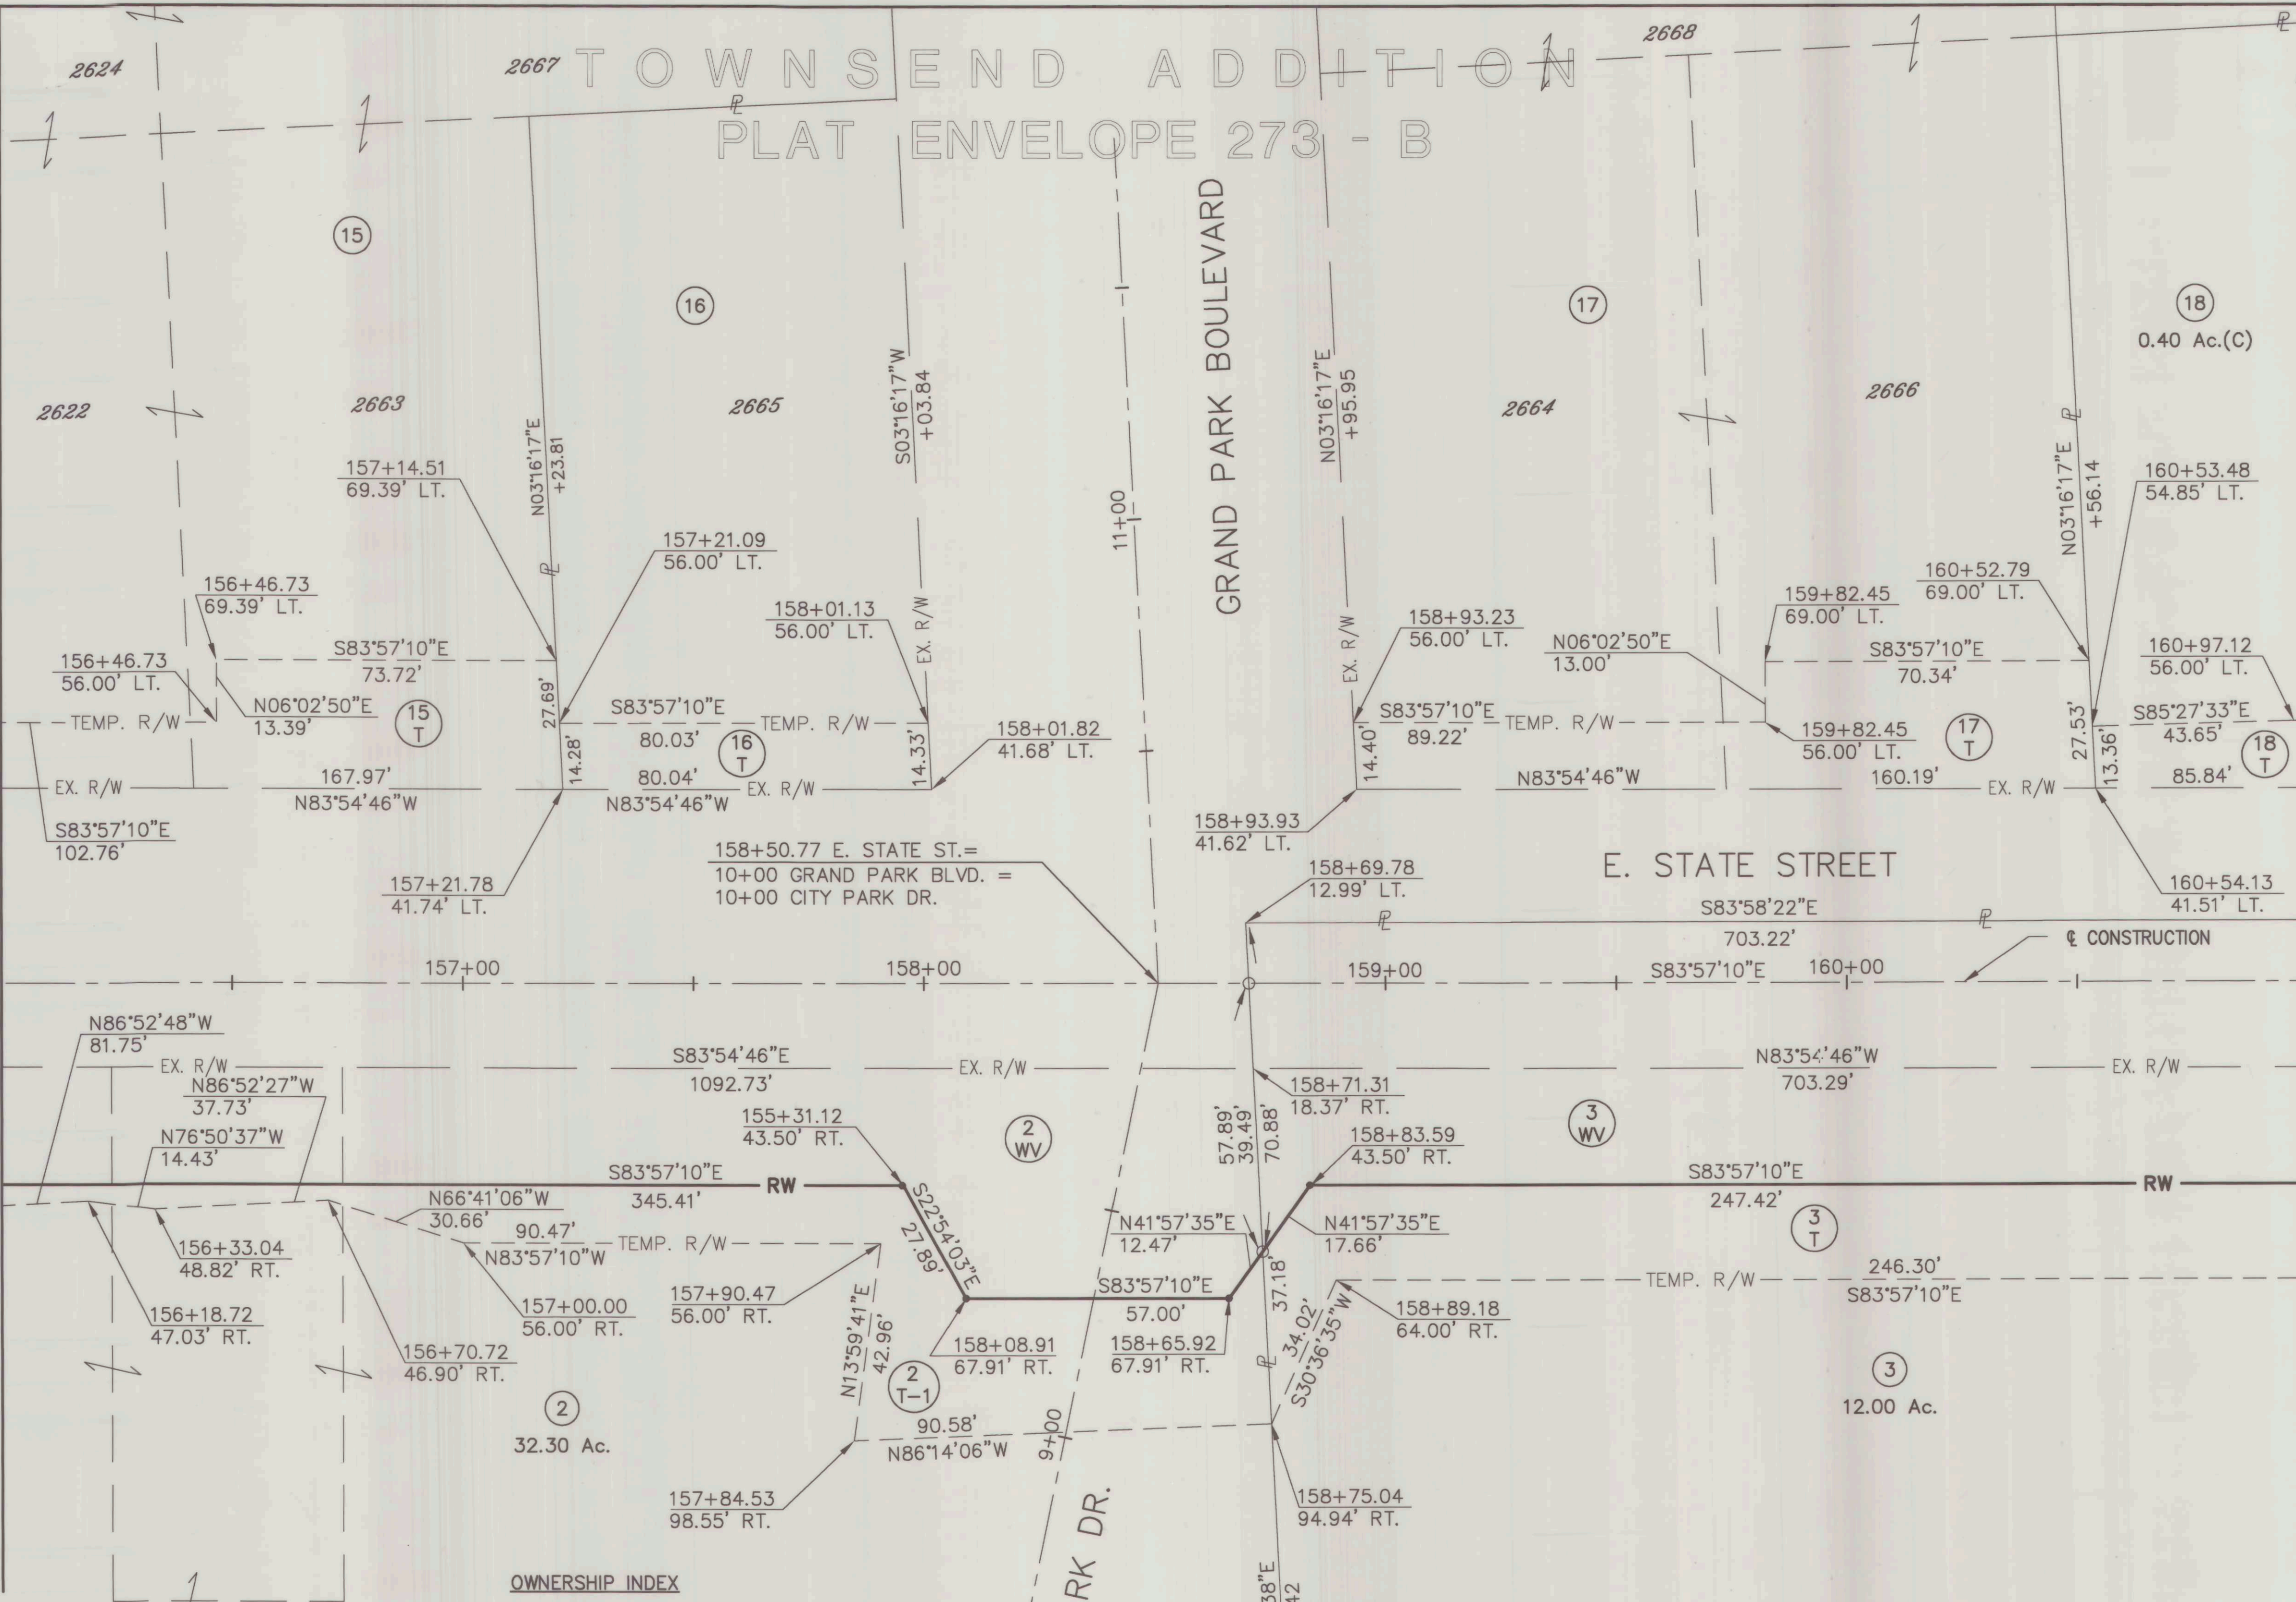

OWNERSHIP INDEX

- ② CITY OF ATHENS
- ③ STATE OF OHIO (OHIO UNIVERSITY)
- ⑮ GRIBBLE INSURANCE AGENCY, INC.
- ⑯ HAROLD & NAOMI LAUGHLIN
- ⑰ GOOD, INC.
- ⑱ JONES BUICK - OLDS - CADILLAC CO.

ATH-EAST STATE STREET
RIGHT OF WAY PLATS
ATHENS CITY/TWP & CANAAN TWP
ENV 512 A&B

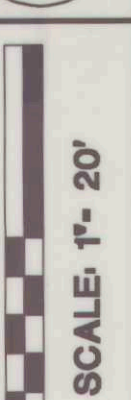

FEDERAL PROJECT NO.

STATE PROJECT NO.

RIGHT OF WAY PLAN
STA. 156+00 TO STA. 161+00

ATH-E. STATE ST.

14 / 22

200100001640
Filed for Record in
ATHENS COUNTY, OHIO
JULIA MICHAEL SCOTT
03-12-2001 08:41 AM
PLAT 43.20

RECEIVED 03-12-01

RECORDED 03-12-01

BOOK 512A+B PAGE

Julia Michael Scott
COUNTY RECORDER

Transfer not
necessary
Gill A. Thompson, Jr.
Athens Co. Auditor
3-12-01


MATCH LINE STA. 161+00 - SEE SHEET 15

H:\FIELD 111... L:\133330\WORKSHEETS\03-12-01.DWG 08/29/00 10:38 LTS: 1 PLS: 1

LEGEND

- IRON PIN FOUND
- IRON PIN SET

MATCH LINE STA. 161+00 - SEE SHEET 14

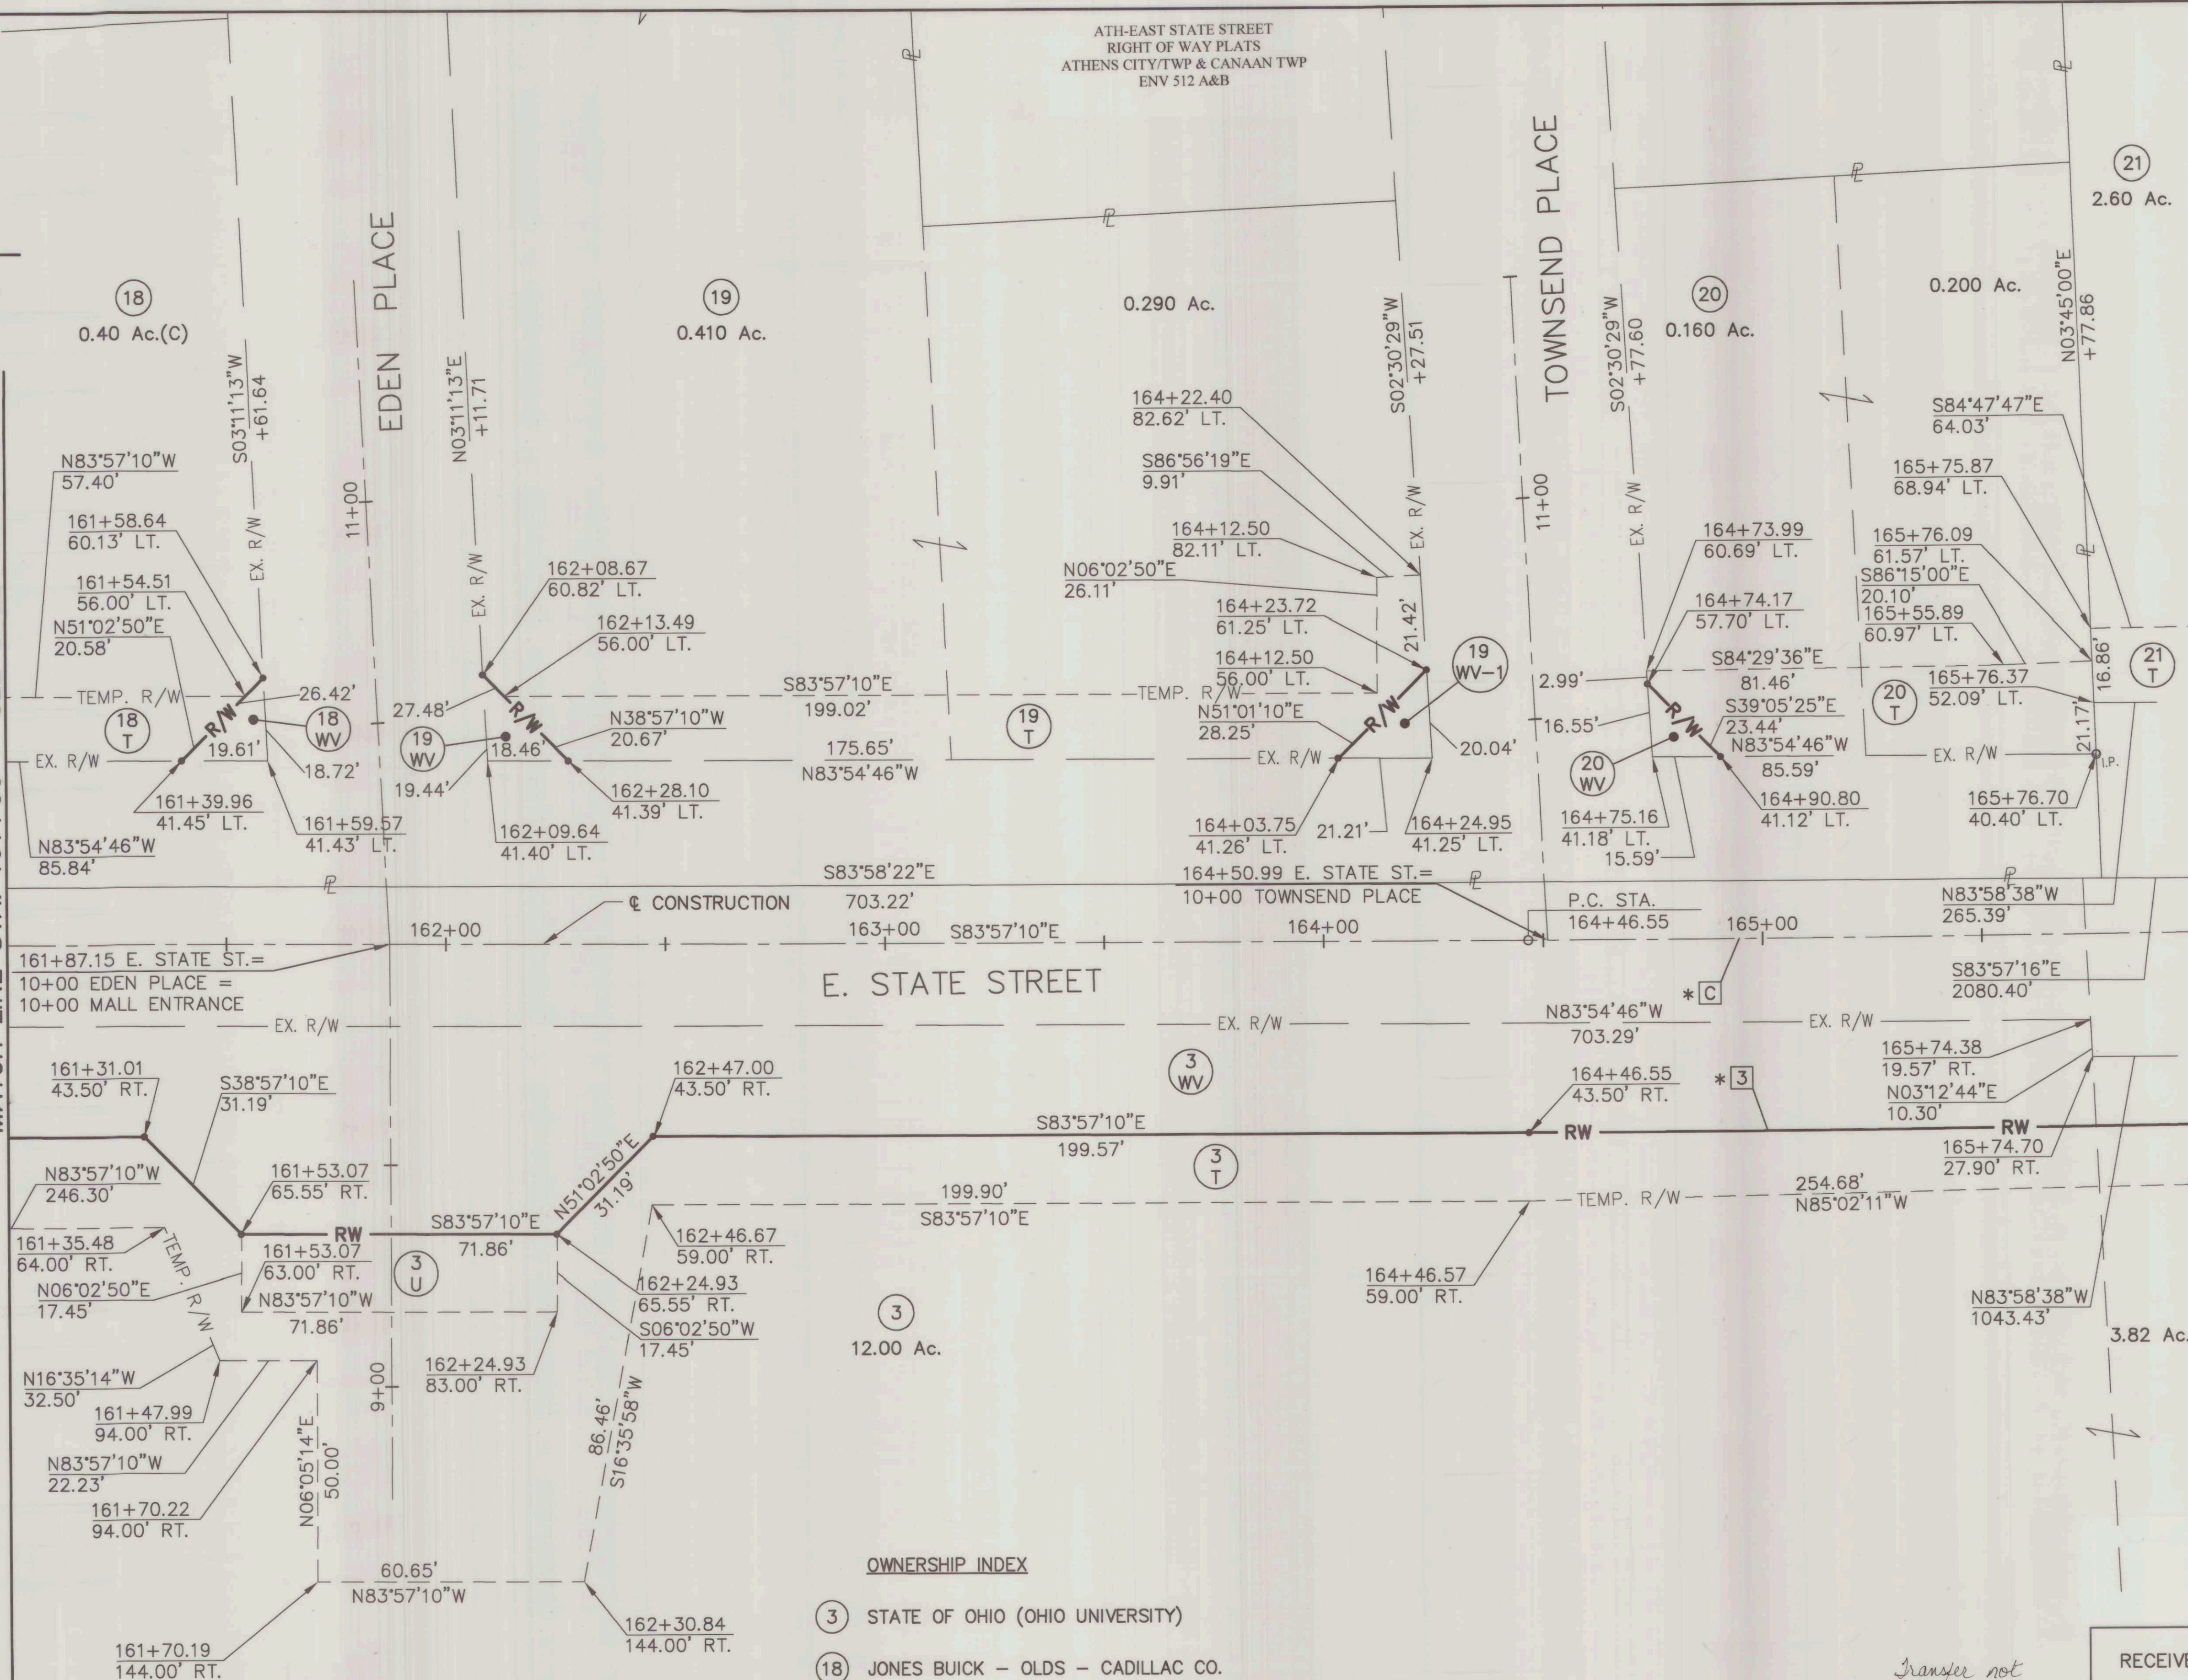

OWNERSHIP INDEX

- ③ STATE OF OHIO (OHIO UNIVERSITY)
- ⑱ JONES BUICK - OLDS - CADILLAC CO.
- ⑲ GRIBBLE INSURANCE AGENCY, INC.
- ⑳ LOGAN FEDERAL SAVINGS AND LOAN
- ㉑ BRENDA K. WOOD

*# FOR CURVE TABLE SEE SHEET 12.

Transfer not
necessary.
Jill A. Thompson
Athens Co. Auditor
3-12-01

RECEIVED 03-12-01
RECORDED 03-12-01
BOOK ENV 512 A+B
PAGE 15

Julia Michael Scott
COUNTY RECORDER

200100001641
Filed for Record in
ATHENS COUNTY, OHIO
JULIA MICHAEL SCOTT
03-12-2001 08:41 AM
PLAT 43.20

FEDERAL PROJECT NO. -

STATE PROJECT NO. -

RIGHT OF WAY PLAN
STA. 161+00 TO STA. 166+00

ATH-E. STATE ST.


15 / 22

* HATFIELD 111... L:\V\35300\WORKSHEETS\ROAD.DWG 08/29/00 10:43 LTS: 1 PSLTS: 1

LEGEND

- IRON PIN FOUND
- IRON PIN SET

MATCH LINE STA. 166+00 - SEE SHEET 15

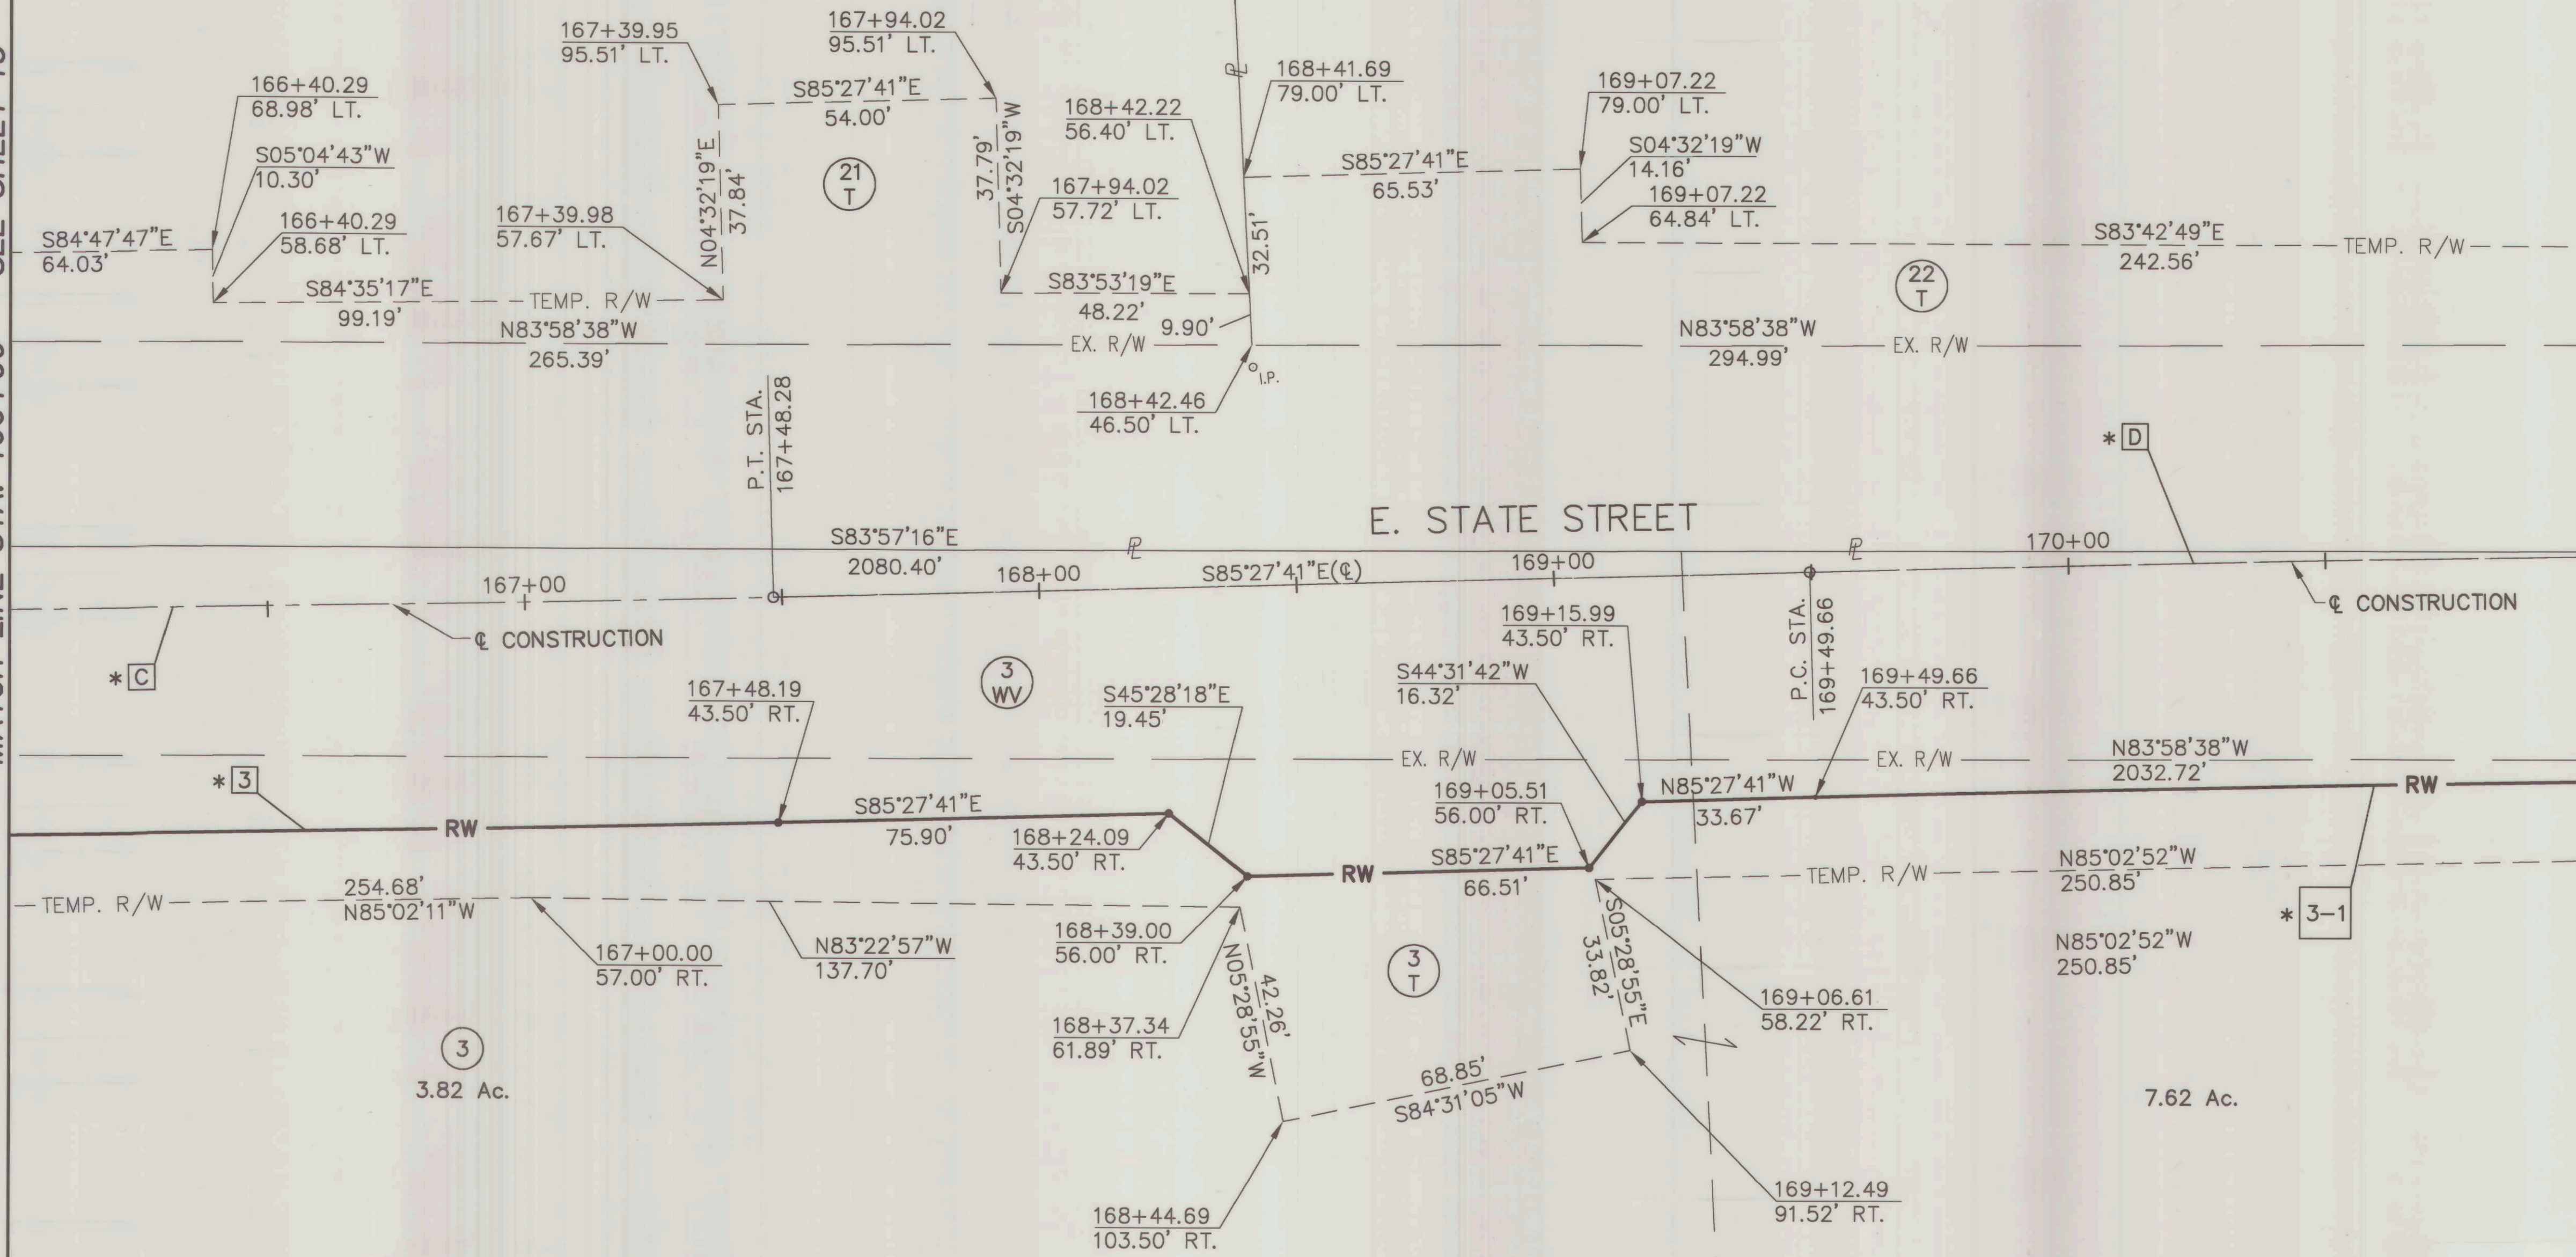

OWNERSHIP INDEX

- ③ STATE OF OHIO (OHIO UNIVERSITY)
- ②1 BRENDA K. WOOD
- ②2 ATHENS SHOPPING PLAZA LTD.

* # FOR CURVE TABLE SEE SHEET 12.

ATH-EAST STATE STREET
RIGHT OF WAY PLATS
ATHENS CITY/TWP & CANAAN TWP
ENV 512 A&B

200100001642
Filed for Record in
ATHENS COUNTY, OHIO
JULIA MICHAEL SCOTT
03-12-2001 08:41 AM
PLAT 43.20

Transfer not
necessary
Gill A. Thompson
Athens Co. Auditor
3-12-01

RECEIVED 03-12-01
RECORDED 03-12-01
BOOK ENV 512 A+B
PAGE
JULIA MICHAEL SCOTT
COUNTY RECORDER



FEDERAL PROJECT NO.

STATE PROJECT NO.

RIGHT OF WAY PLAN
STA. 166+00 TO STA. 171+00

ATH-E. STATE ST.


16 / 22

HAZFIELD 111... U:\9139300\ROW\SHETS\907.DWG 08/29/00 10:43 LTS 1 PLOT 1

LEGEND

- IRON PIN FOUND
- IRON PIN SET

MATCH LINE STA. 171+00 - SEE SHEET 16

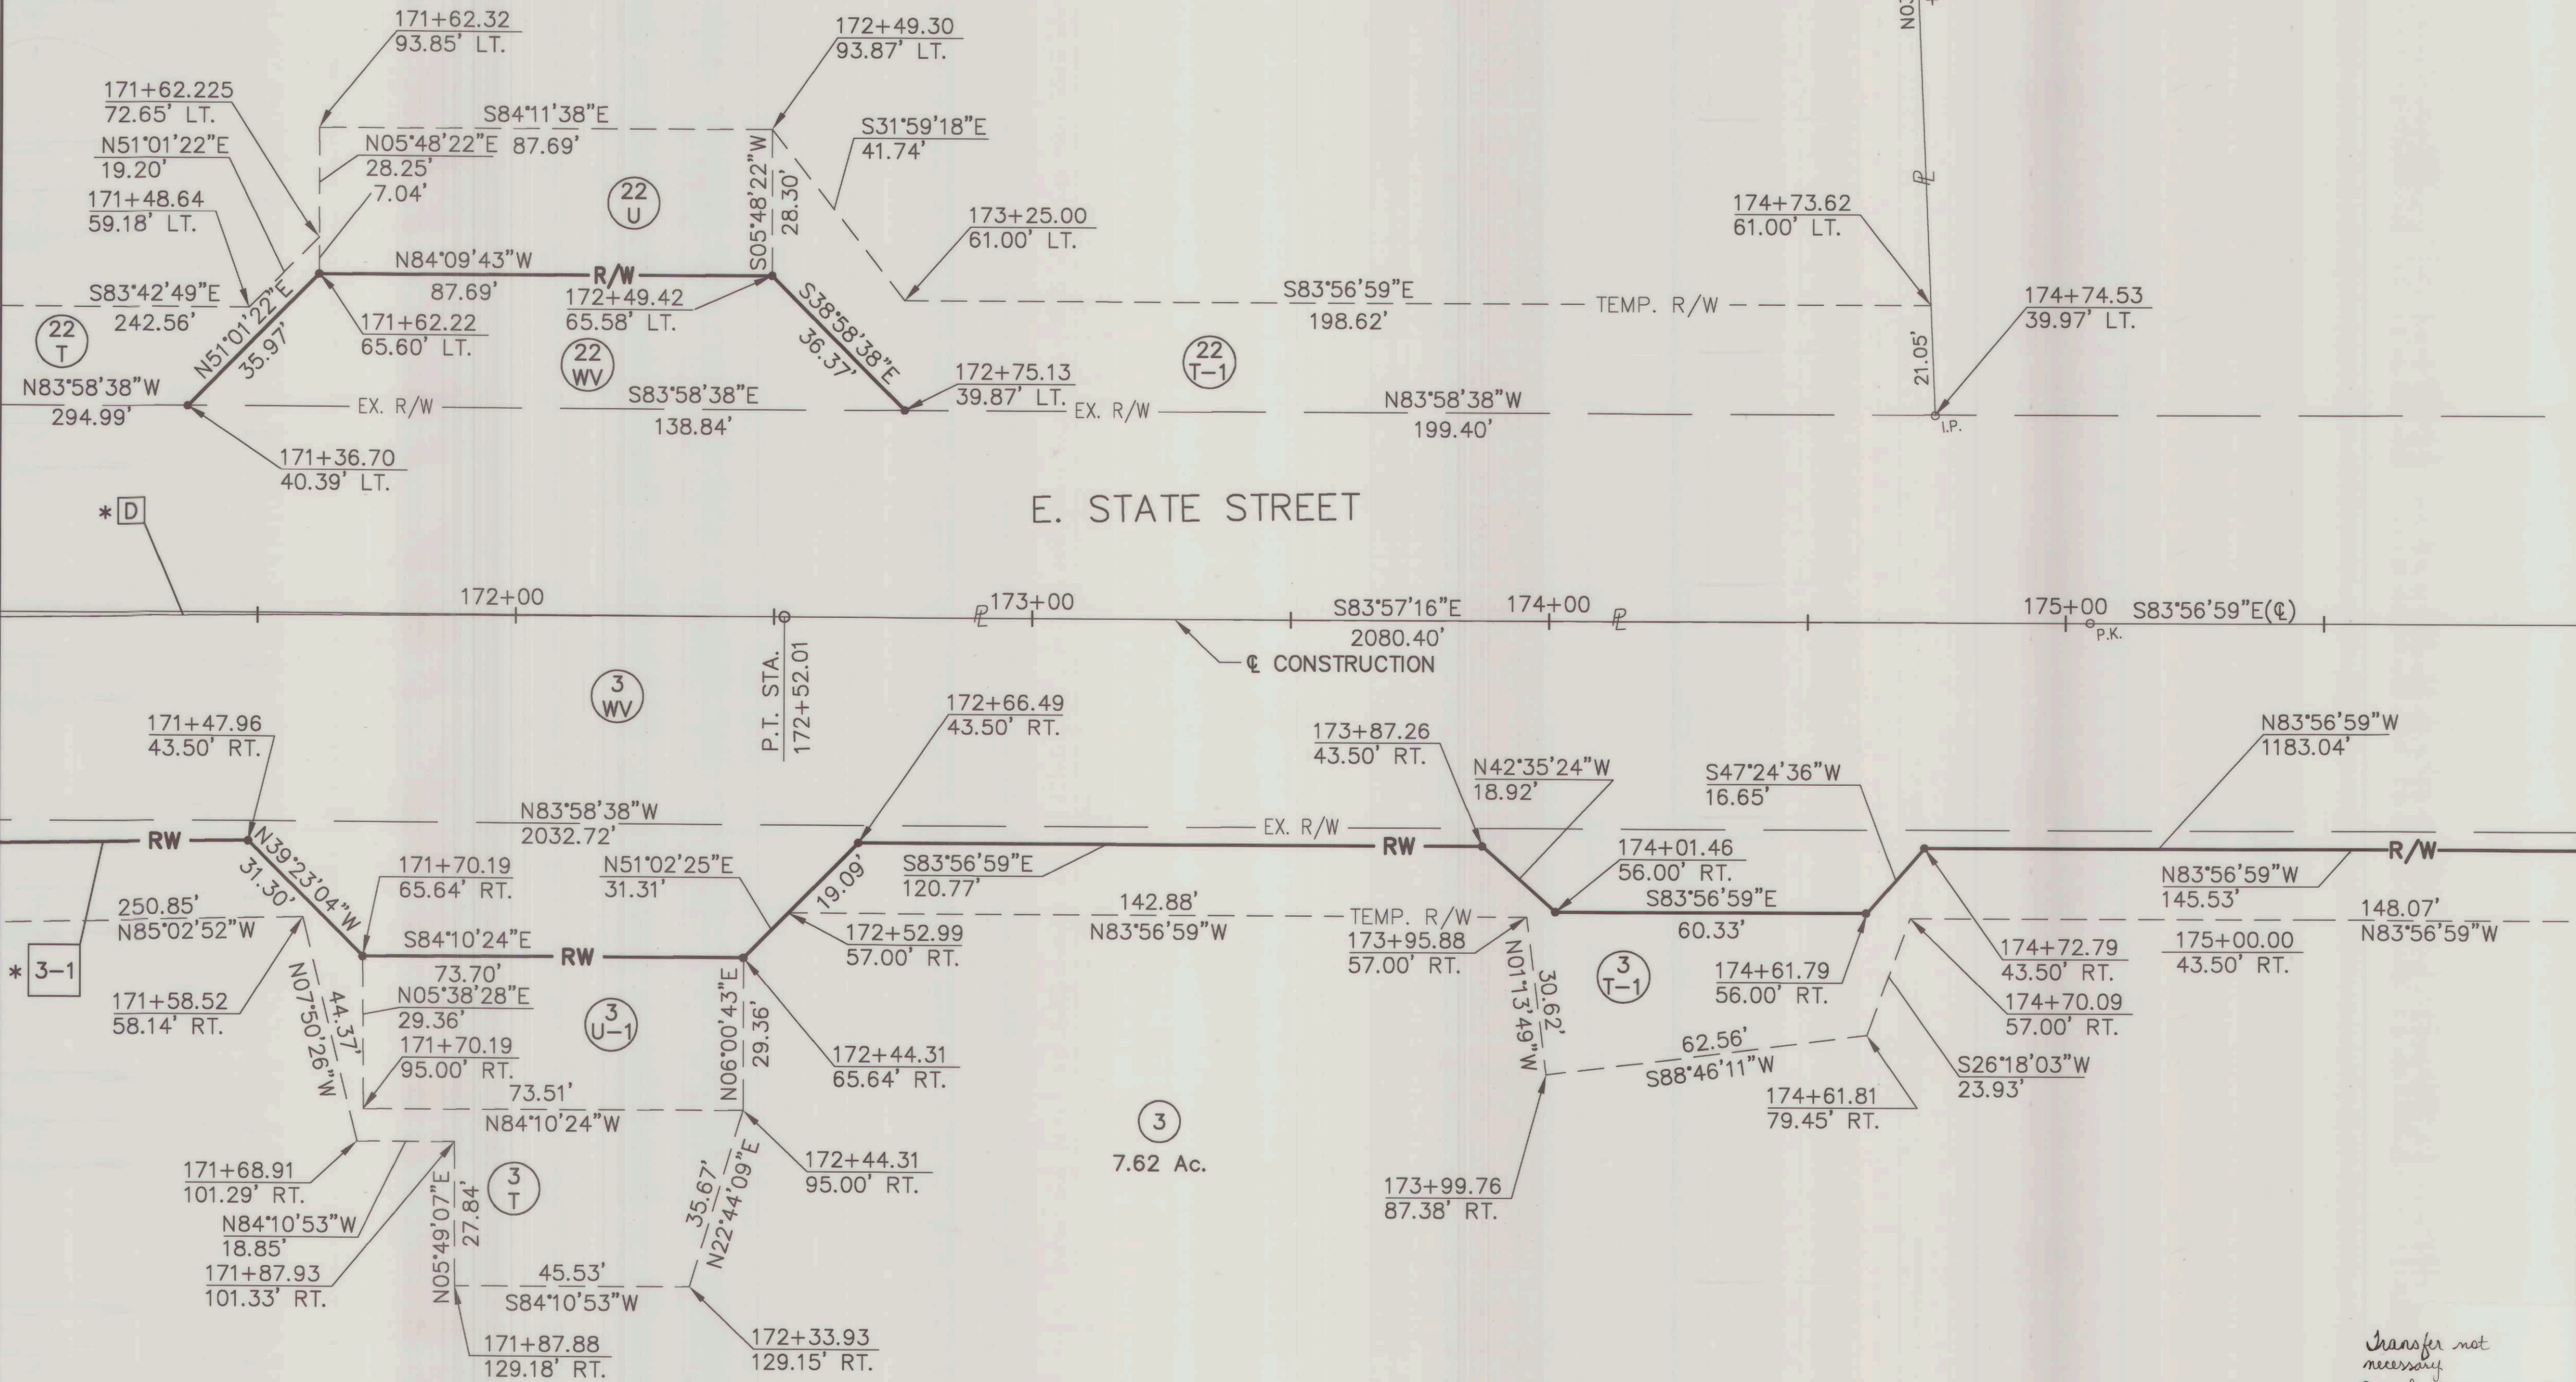

MATCH LINE STA. 176+00 - SEE SHEET 18

* # FOR CURVE TABLE SEE SHEET 12.

OWNERSHIP INDEX

- ③ STATE OF OHIO (OHIO UNIVERSITY)
- ②2 ATHENS SHOPPING PLAZA LTD.
- ②3 McDONALDS CORPORATION

Transfer not necessary
Gail A. Thompson - Jr.
Athens Co. Auditor
3-12-01

200100001643
Filed for Record in
ATHENS COUNTY, OHIO
JULIA MICHAEL SCOTT
03-12-2001 08:41 AM
PLAT 43.20

RECEIVED 03-12-01
RECORDED 03-12-01
ENV 512 A+B
BOOK PAGE
Julia Michael Scott
COUNTY RECORDER

ATH-E. STATE ST.

RIGHT OF WAY PLAN
STA. 171+00 TO STA. 176+00

STATE PROJECT NO. -
FEDERAL PROJECT NO. -



FEDERAL PROJECT NO.

STATE PROJECT NO.

RIGHT OF WAY PLAN
STA. 176+00 TO STA. 181+00

ATH-E. STATE ST.

18 / 22


- IRON PIN FOUND
- IRON PIN SET

N03°34'31"E
+11.23

24
1.33 Ac.
(No R/W Required)

R.14W.T.5N.
R.13W.T.5N.

E. STATE STREET

177+00 P 178+00 S83°57'16"E 179+00 S83°59'54"E(Q) P 180+00

$$\frac{N83^{\circ}58'38''W}{2032.72'}$$
$$\begin{array}{r} \text{N}83^{\circ}56'59''\text{W} \\ \hline 1183.04' \end{array}$$
$$\frac{176+18.32}{39.96'} \text{ RT.}$$
$$\frac{176+18.16}{57.00'} \text{ RT}$$

③
7.62 Ac.

ATHENS TOWNSHIP
CANAAN TOWNSHIP

8.42 Ac.

200100001644
Filed for Record in
ATHENS COUNTY, OHIO
JULIA MICHAEL SCOTT
03-12-2001 08:41 AM.
PLAT 43.20

OWNERSHIP INDEX

③ STATE OF OHIO (OHIO UNIVERSITY)

②④ TANTRIC ENTERPRISES, INC.

Transfer not
necessary
Jill A Thompson-jh
Athens Co. Auditor
3-12-01


RECEIVED 03-12-01
RECORDED 03-12-01
ENV 512A+B
BOOK _____ PAGE _____
Julia Michael Scott
COUNTY RECORDER

H:\FIELD\111\111\130300\ROW\130300\RIGHT OF WAY\130300\130300.DWG 08/29/00 10:45 LITS: 1 PSLTS: 1


LEGEND

- IRON PIN FOUND
- IRON PIN SET

MATCH LINE STA. 181+00 - SEE SHEET 18

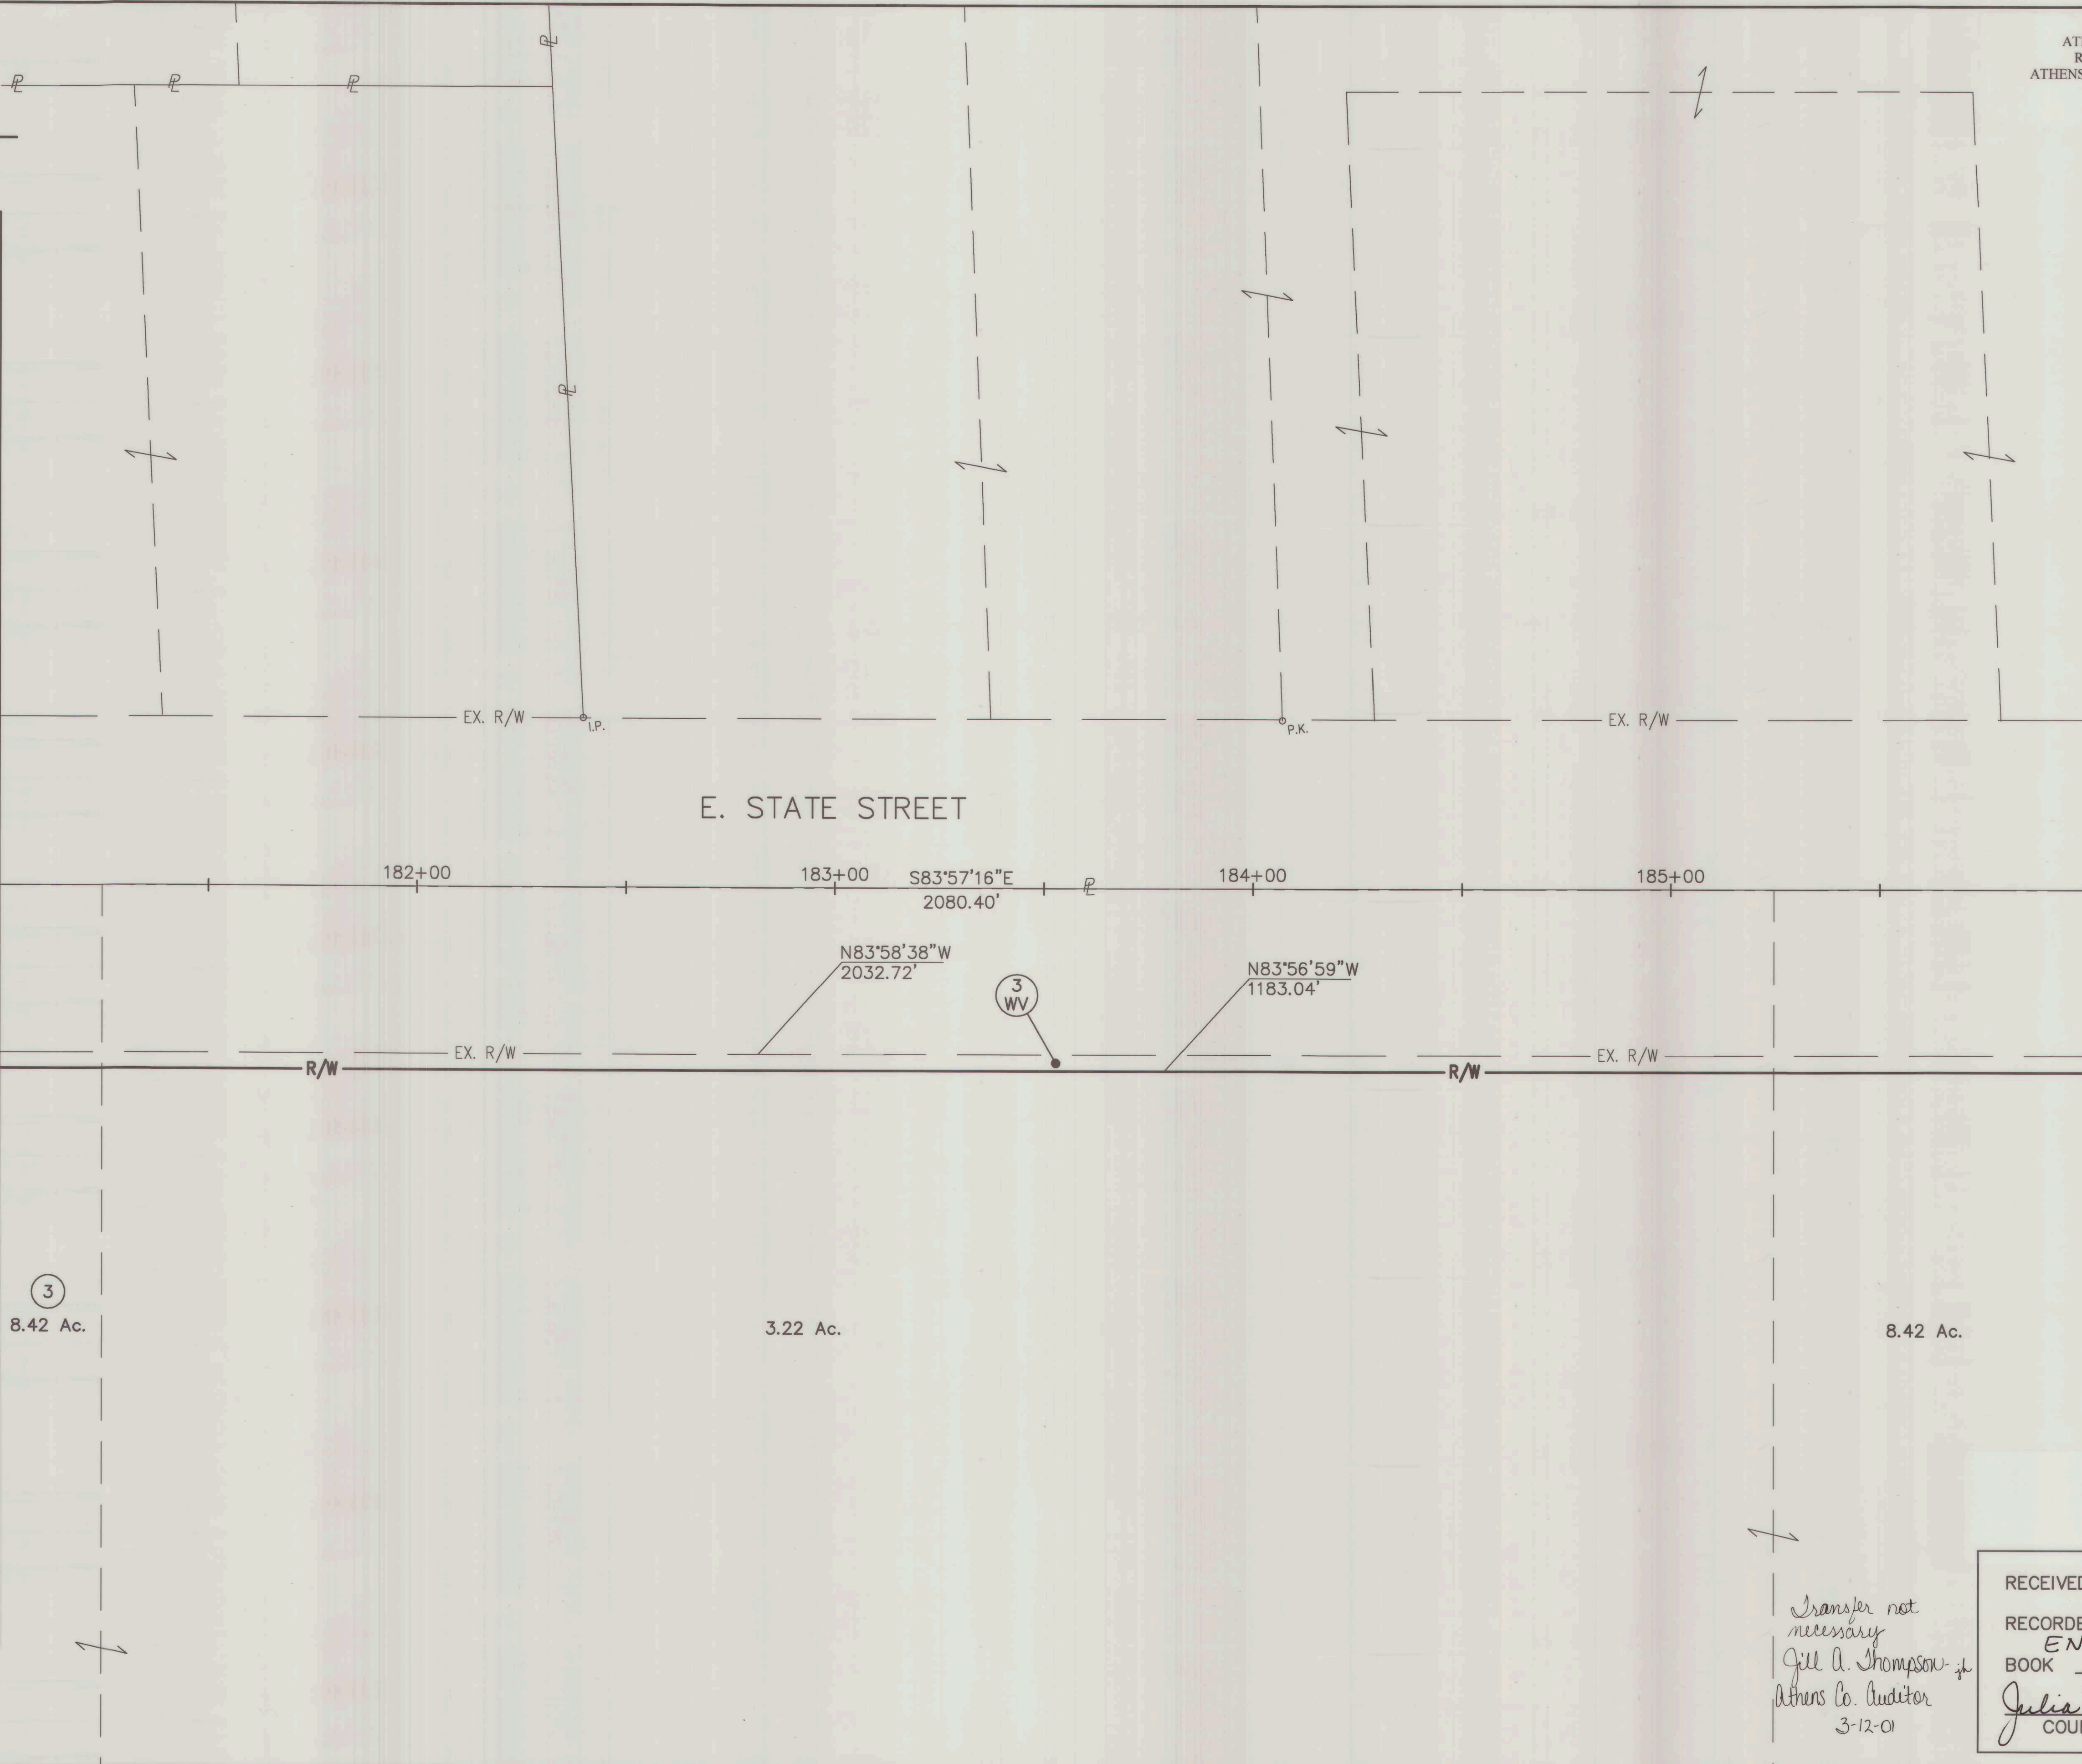

ATH-EAST STATE STREET
RIGHT OF WAY PLATS
ATHENS CITY/TWP & CANAAN TWP
ENV 512 A&B

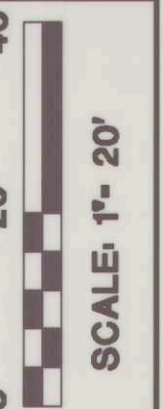

FEDERAL PROJECT NO.

STATE PROJECT NO.

RIGHT OF WAY PLAN
STA. 181+00 TO STA. 186+00

ATH-E. STATE ST.

18 / 22

200100001643
Filed for Record in
ATHENS COUNTY, OHIO
JULIA MICHAEL SCOTT
03-12-2001 08:41 AM
PLAT 43.20

RECEIVED 03-12-01

RECORDED 03-12-01
ENV 512 A+B
BOOK PAGE

Julia Michael Scott
COUNTY RECORDER


Transfer not
necessary
Jill A. Thompson
Athens Co. Auditor
3-12-01

H:\FIELD 111... L:\131300\ROW\SHRETS\010.DWG 06/29/00 10:52 LTS 1 PSLTS 1

LEGEND

- IRON PIN FOUND
- IRON PIN SET

ATH-EAST STATE STREET
RIGHT OF WAY PLATS
ATHENS CITY/TWP & CANAAN TWP
ENV 512 A&B

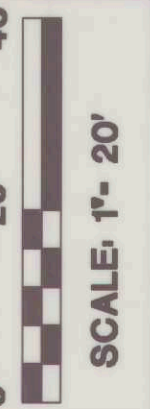

FEDERAL PROJECT NO.

-

STATE PROJECT NO.

-


RIGHT OF WAY PLAN
STA. 186+00 TO STA. 191+00

ATH-E. STATE ST.

20 / 22

MATCH LINE STA. 186+00 - SEE SHEET 19


MATCH LINE STA. 191+00 - SEE SHEET 21

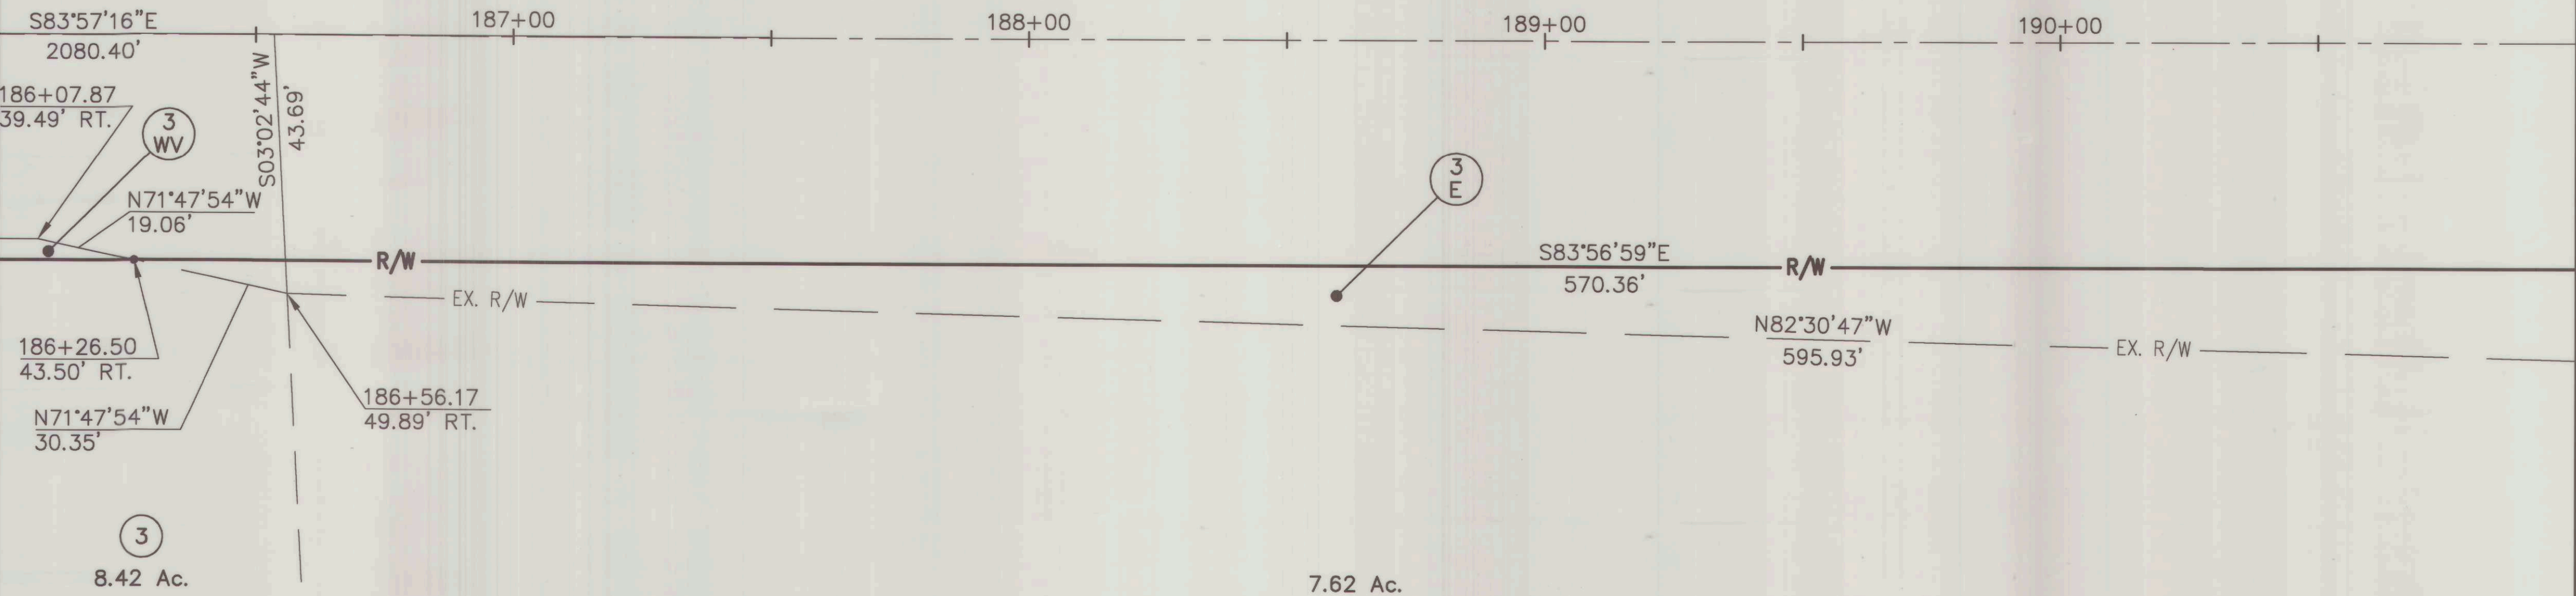

200100001646
Filed for Record in
ATHENS COUNTY, OHIO
JULIA MICHAEL SCOTT
03-12-2001 08:41 AM.
PLAT 43.20

Transfer not
necessary
Jill A. Thompson-jh
Athens Co. Auditor
3-12-01

RECEIVED	03-12-01
RECORDED	03-12-01
BOOK	ENV 512 A+B
PAGE	
Julia Michael Scott COUNTY RECORDER	

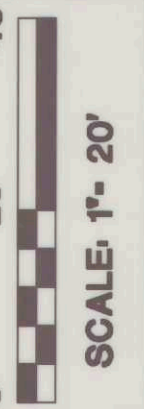


FEDERAL PROJECT NO.

STATE PROJECT NO.

RIGHT OF WAY PLAN
STA. 191+00 TO STA. 196+00

ATH-E. STATE ST.

21 / 22

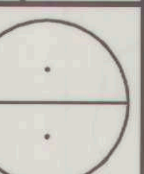

LEGEND

- IRON PIN FOUND
- IRON PIN SET

MATCH LINE STA. 191+00 - SEE SHEET 20

MATCH LINE STA. 196+00 - SEE SHEET 22

E. STATE STREET

R/W

S83°56'59"E
570.36'

EX. R/W

N82°30'47"W
595.93'

③

7.62 Ac.

PC = 91+96.86

191+96.86
43.50' RT.

192+52.21
64.72' RT.

N04°01'44"E
10.29'

192+52.62
75.00' RT.

* 3-3

EX. R/W

7.48 Ac.

* 3-2

* E

③ E

R/W

EX. R/W

FOR CURVE TABLE SEE SHEET 12.

Transfer not
necessary
Jul A. Thompson
Athens Co. Auditor
3-12-01


RECEIVED 03-12-01

RECORDED 03-12-01

ENV 512A+B
BOOK PAGE

Julia Michael Scott
COUNTY RECORDER

200100001647
Filed for Record in
ATHENS COUNTY, OHIO
JULIA MICHAEL SCOTT
03-12-2001 08:41 AM
PLAT 43.20

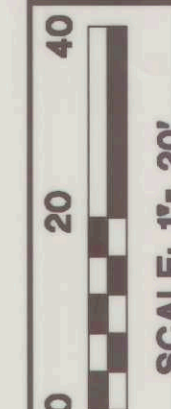


FEDERAL PROJECT NO.

STATE PROJECT NO.

RIGHT OF WAY PLAN
STA. 196+00 TO STA. 201+00

ATH-E. STATE ST.

22 / 22

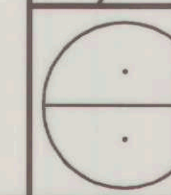

LEGEND

- IRON PIN FOUND
- IRON PIN SET

MATCH LINE STA. 196+00 - SEE SHEET 21

EX. R/W

EX. R/W

E. STATE STREET

END ACQUISITION
STA. 205+53.72

197+00

198+00

199+00

200+00

* 3-2

* E

200+75.72
43.50' RT.

R/W

R/W

* 3-3

3 E

N86°34'50"W
272.23' EX. R/W

200+75.72
45.00' RT.

S10°25'33"W
1.50'

EX. R/W

198+03.72
75.00' RT.

4.09 Ac.

5.70 Ac.

3
7.48 Ac.

200100001648
Filed for Record in
ATHENS COUNTY, OHIO
JULIA MICHAEL SCOTT
03-12-2001 08:41 AM
PLAT 43.20

RECEIVED 03-12-01

RECORDED 03-12-01

ENV 512 A+B
BOOK PAGE

Julia Michael Scott
COUNTY RECORDER

Transfer not
necessary
Jul A. Thompson
Athens Co. Auditor
3-12-01

FOR CURVE TABLE SEE SHEET 12.