ALX #33

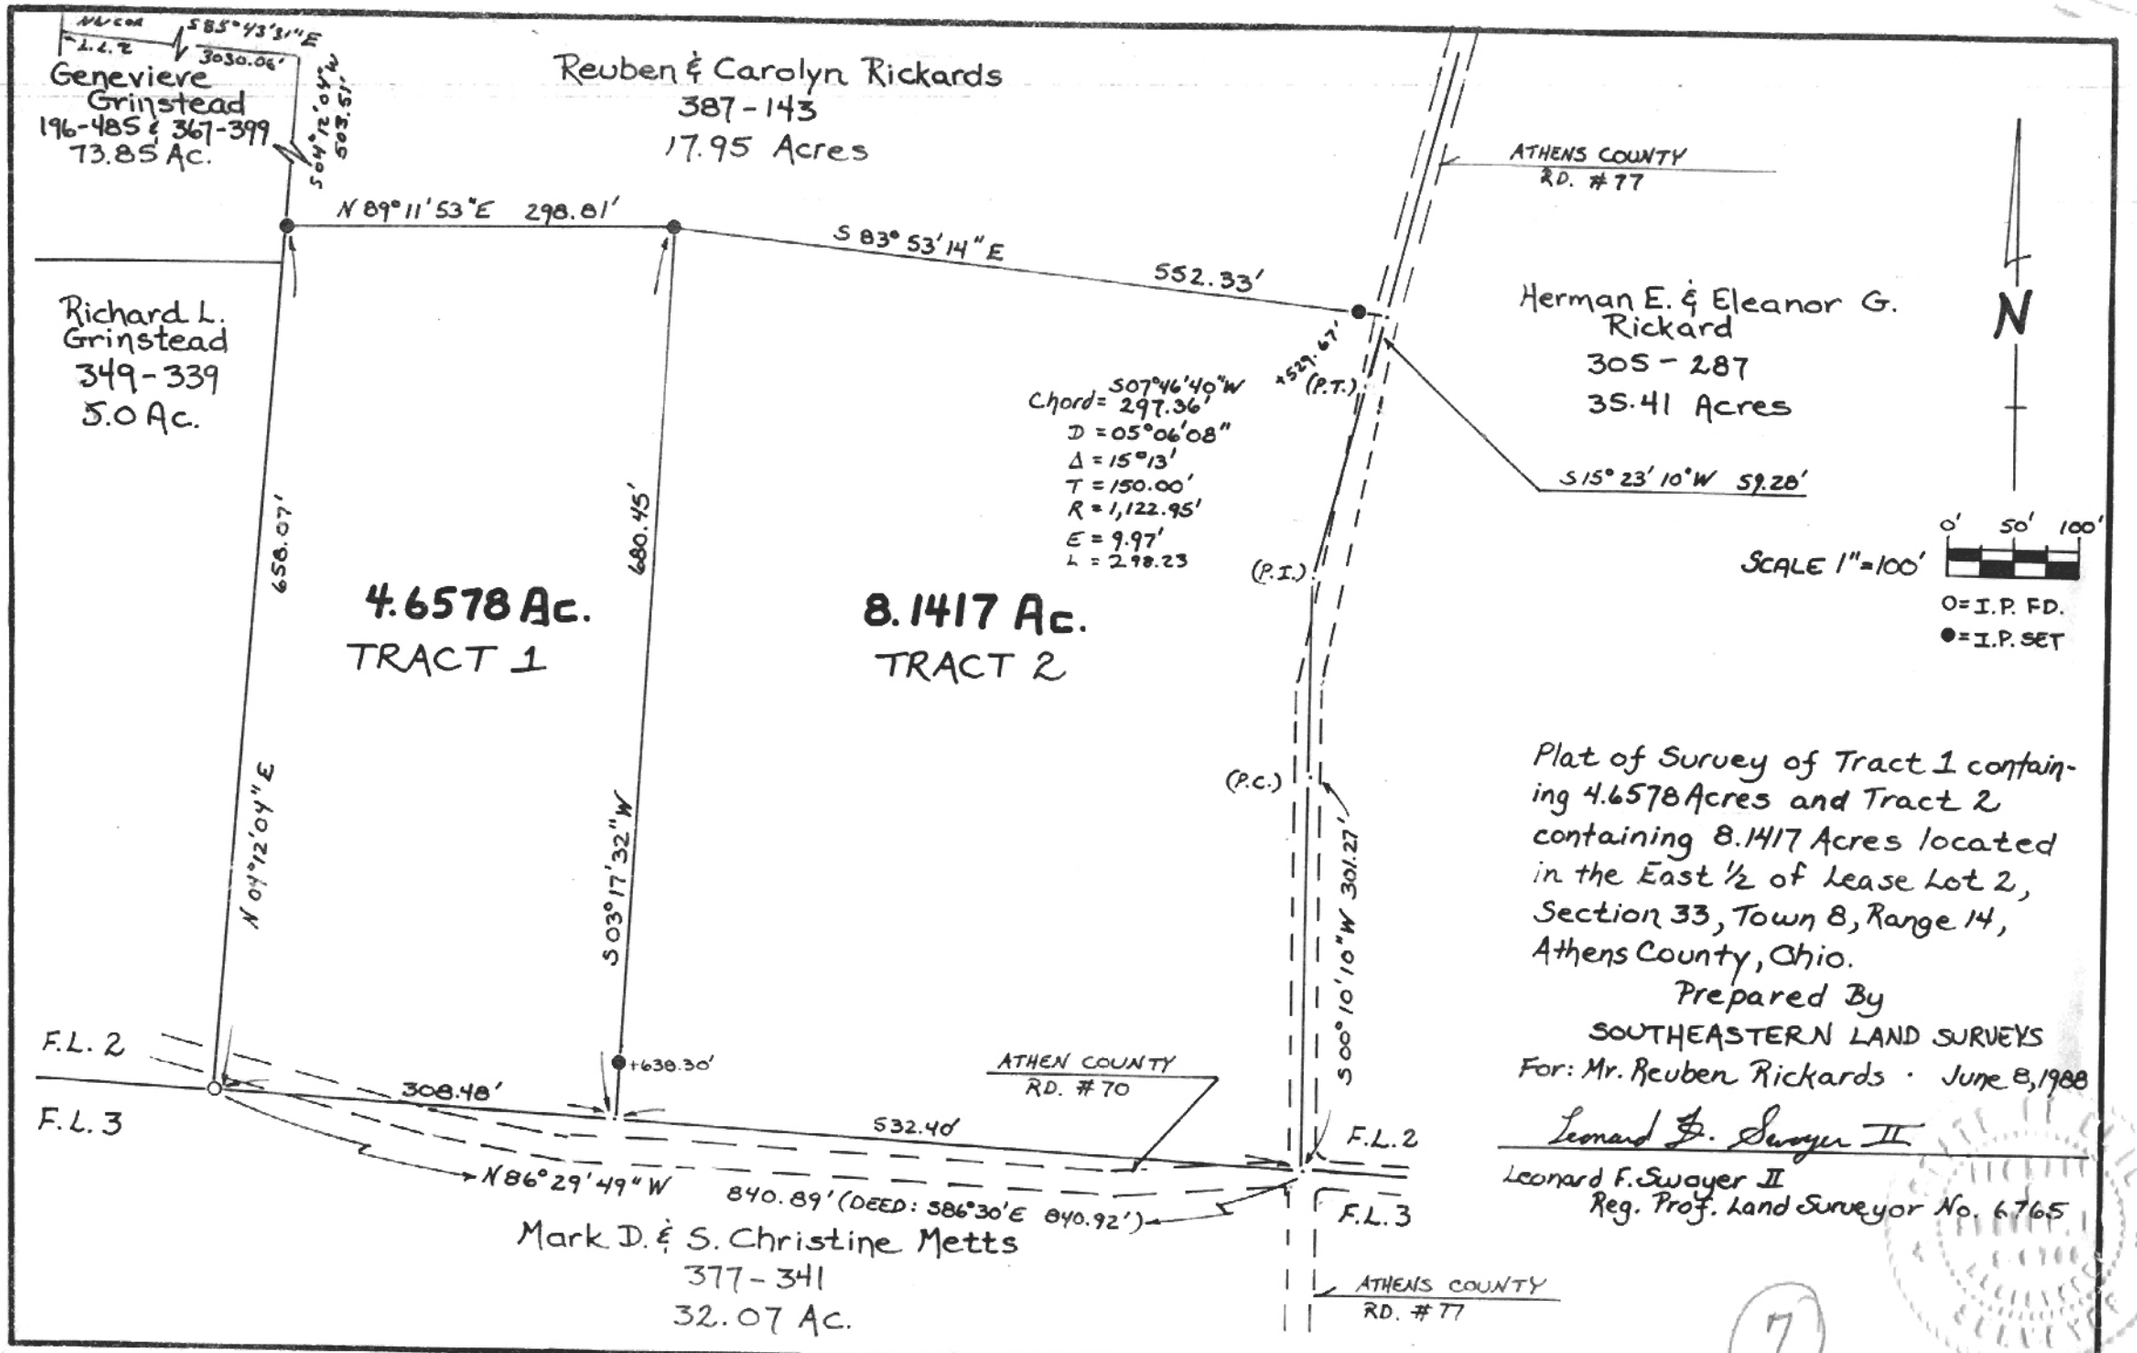


Plat of Survey of Tract 1 containing 4.6578 Acres and Tract 2 containing 8.1417 Acres located in the East ½ of Lease Lot 2, Section 33, Town 8, Range 14, Athens County, Ohio.

Prepared By
SOUTHEASTERN LAND SURVEYS
For: Mr. Reuben Rickards · June 8, 1988

Leonard F. Sawyer II
Reg. Prof. Land Surveyor No. 6765

7