GENERAL NOTES

1) VERTICAL DATUM IS U.S.C. & G.S.
2) ALL WATERLINE, SANITARY & STORM SEWER LOCATIONS ARE APROX. AS SHOWN TO US BY CITY OF ATHENS EMPLOYEES ON 1 MAY 1984.
3) GAS LINES WERE LOCATED BY COLUMBIA GAS CO. CREW ON 1 MAY 1984.
4) ALL ELEVATIONS SHOWN AS SPOT ELEVATIONS & EXACT SPOT IS THE DECIMAL POINT IS THE ELEVATION.

NORTH

SCALE: 1" = 20'

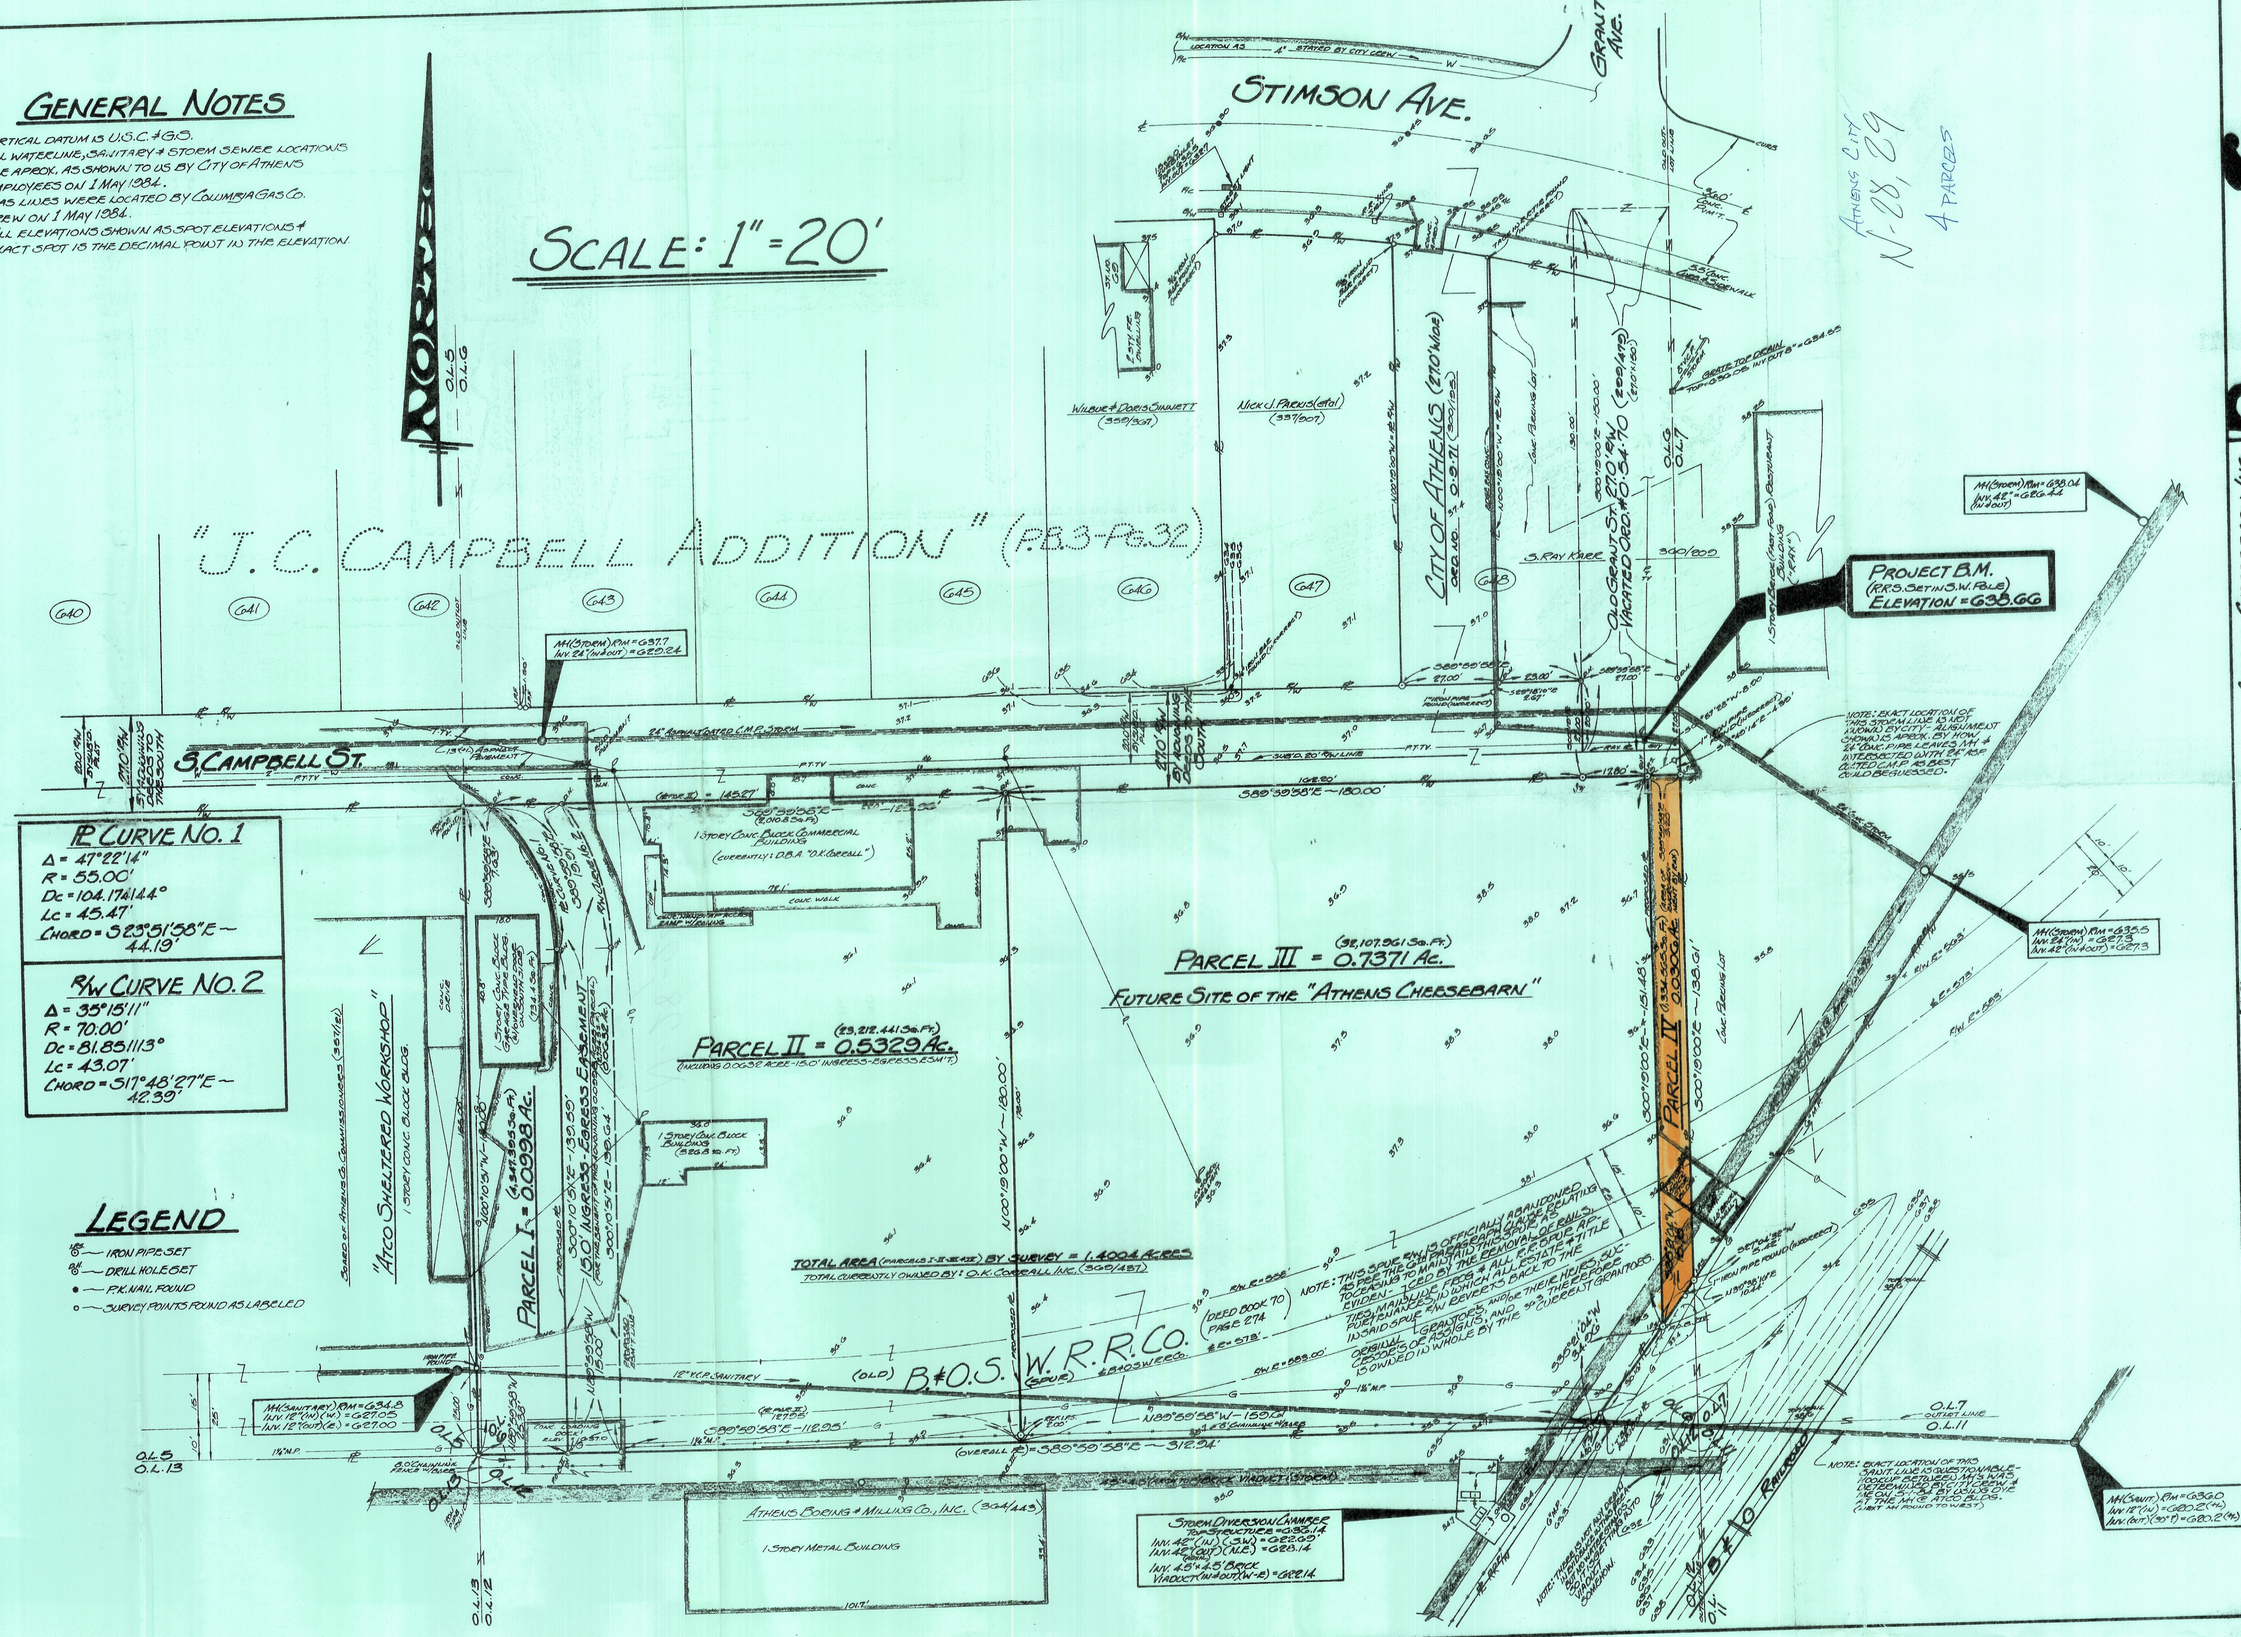

R CURVE NO. 1

Δ = 47°22'14"
R = 55.00'
Dc = 104.17'&14.4°
Lc = 45.47'
CHORD = S23°51'58"E – 44.19'

R/W CURVE NO. 2

Δ = 35°15'11"
R = 70.00'
Dc = 81.85'&13°
Lc = 43.07'
CHORD = S17°48'27"E – 42.39'

PLAT OF SURVEY

OF THE OLD "ATHENS CHEESE" PROPERTY CONTAINING 1.4004 ACRES SITUATE IN O.L.G.-53, T.10-T.9N.-R.14W. ATHENS CITY – ATHENS TWP. – ATHENS CO. – OHIO.

Drawn	Checked	Revisions	Date	Scale
			3 MAY 1984	1"=20'

ATHENS CHEESEBARN, INC.
P.O. BOX 270
ATHENS, OHIO
45701

(AND)

O.K. CORRALL, INC.
ROUTE 5 – BOX 16.004
ATHENS, OHIO
45701

BY: GERALD W. BAYHA, P.S.
REGISTERED PROFESSIONAL SURVEYOR NO. 3636
ROUTE 1 & 5 – BOX 160.004
PLEASANT HILL – ATHENS, OHIO – 45701 – (614) 592-4398

ATHENS CITY
N-28, 29
4 PARCELS