ATH-1&2-NW-3.022-EMHT

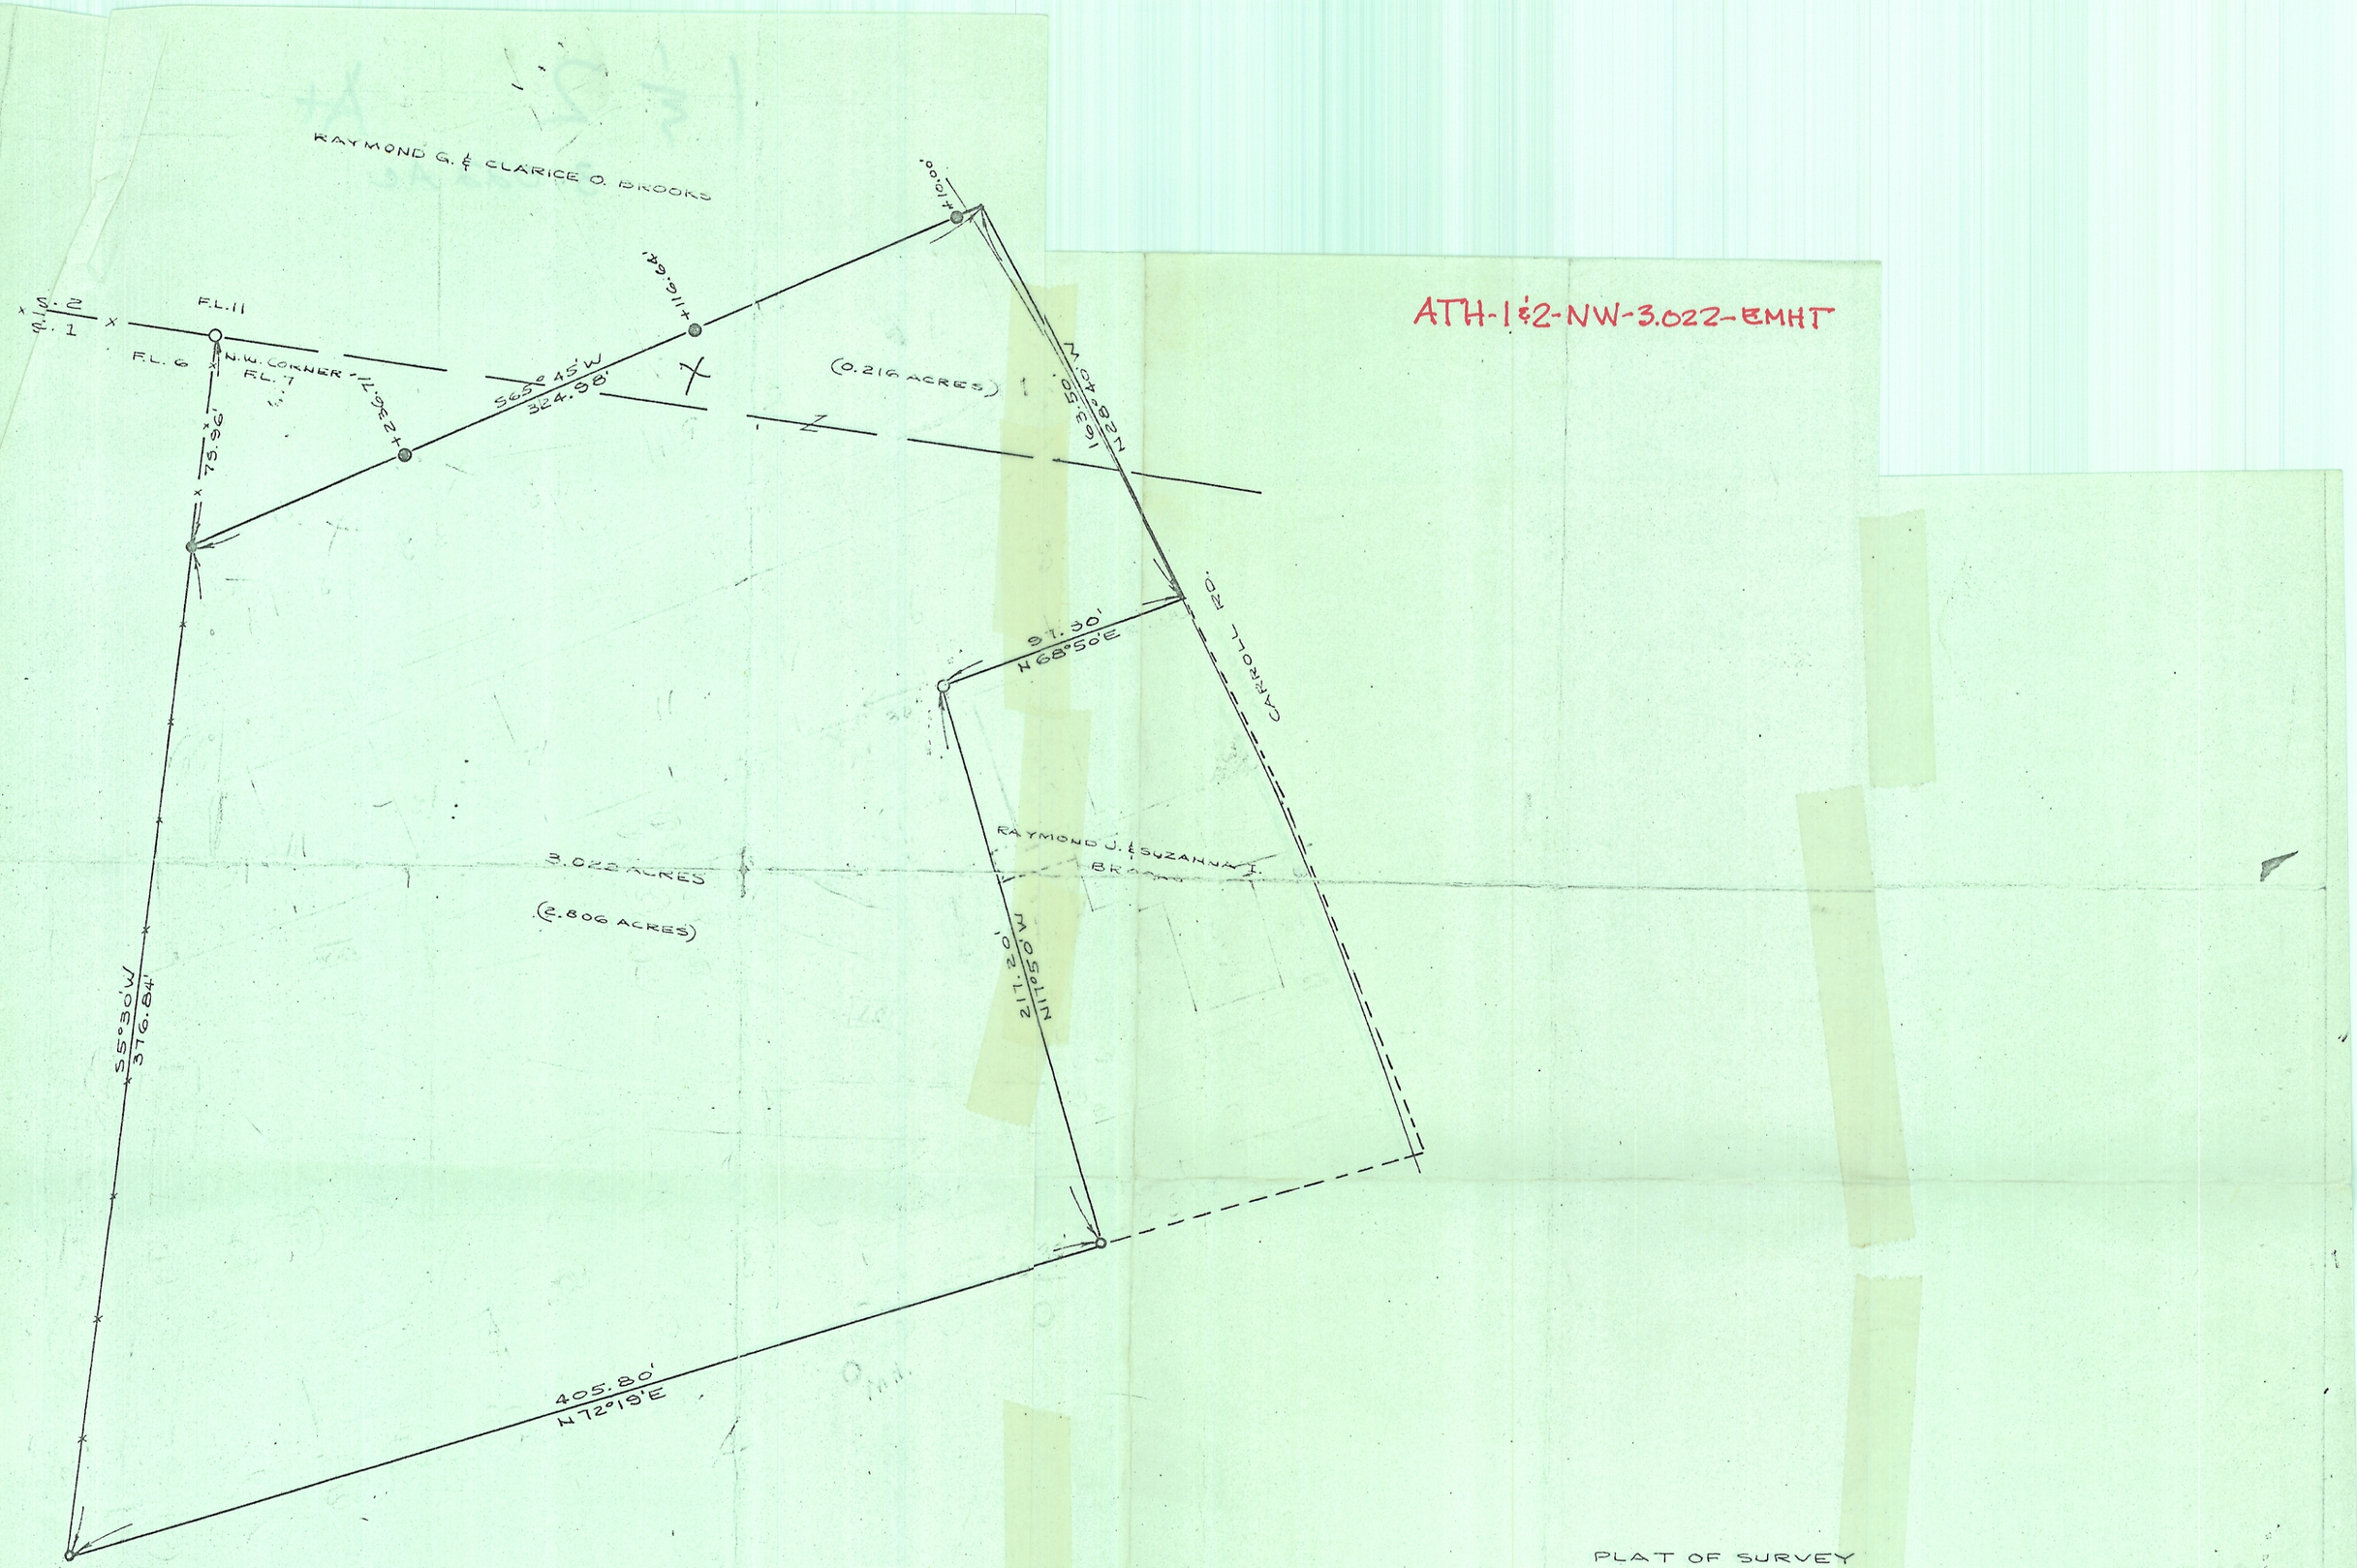

● = IRON PIN SET
○ = IRON PIN FOUND

PLAT OF SURVEY

PART OF RAYMOND AND CLARICE O. BROOKS PROPERTY
PART OF FARM LOTS 7 & 11 IN SECTIONS 1 & 2 ATHENS TOWNSHIP, TOWN 9, RANGE 14, OHIO RIVER SURVEY
ATHENS CO., OHIO
FOR
RAYMOND J. & SUNANNA H. BROOKS

PREPARED BY
EVANS, MECHWART, HAMBLETON & TILTON, INC.
CONSULTING ENGINEERS & SURVEYORS
GAHANNA, OHIO — ATHENS, OHIO

SCALE: 1" = 50' — APRIL, 1972

William M. Watkins
REGISTERED SURVEYOR #5216