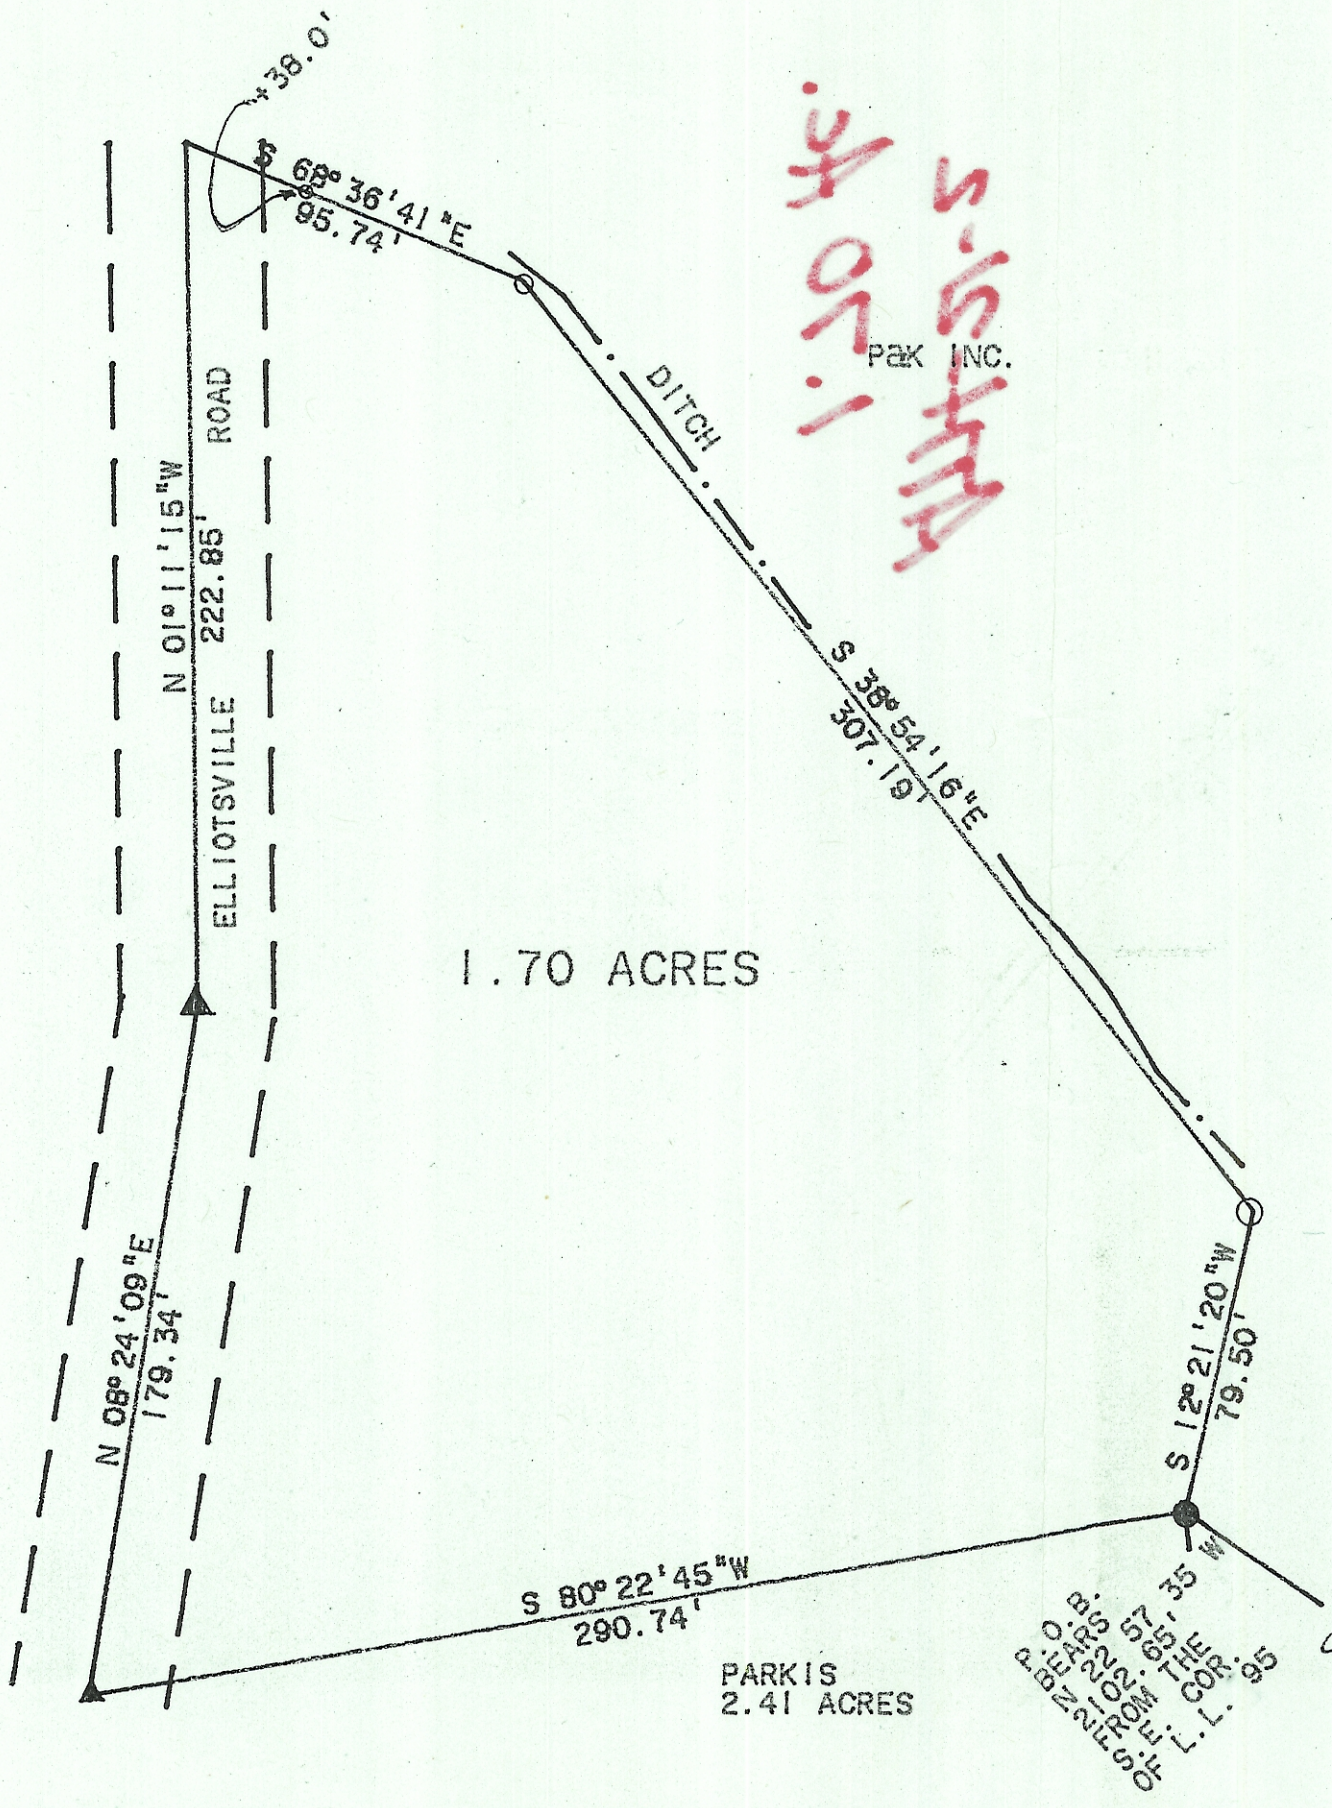

Pak INC.

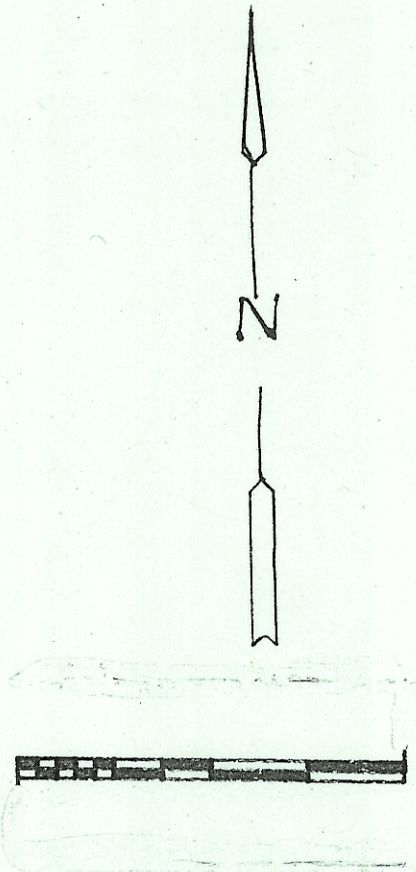

○ = IRON PIN SET
● = IORN PIN FOUND
▲ = RAILROAD SPIKE
SCALE: 1" = 50'

STATE OF OHIO
JOHN M. BRANNER 6805
REGISTERED SURVEYOR

SURVEY OF A 1.70 ACRE
TRACT IN L.L. 95, SECTION 21,
T.9, R.14, ATHENS TWP.
ATHENS CO. OHIO
SURVEYED APRIL 1991

John M Branner

JOHN M. BRANNER P.S. 6805
12500 N. PEACH RIDGE ROAD
ATHENS, OHIO 592-5778