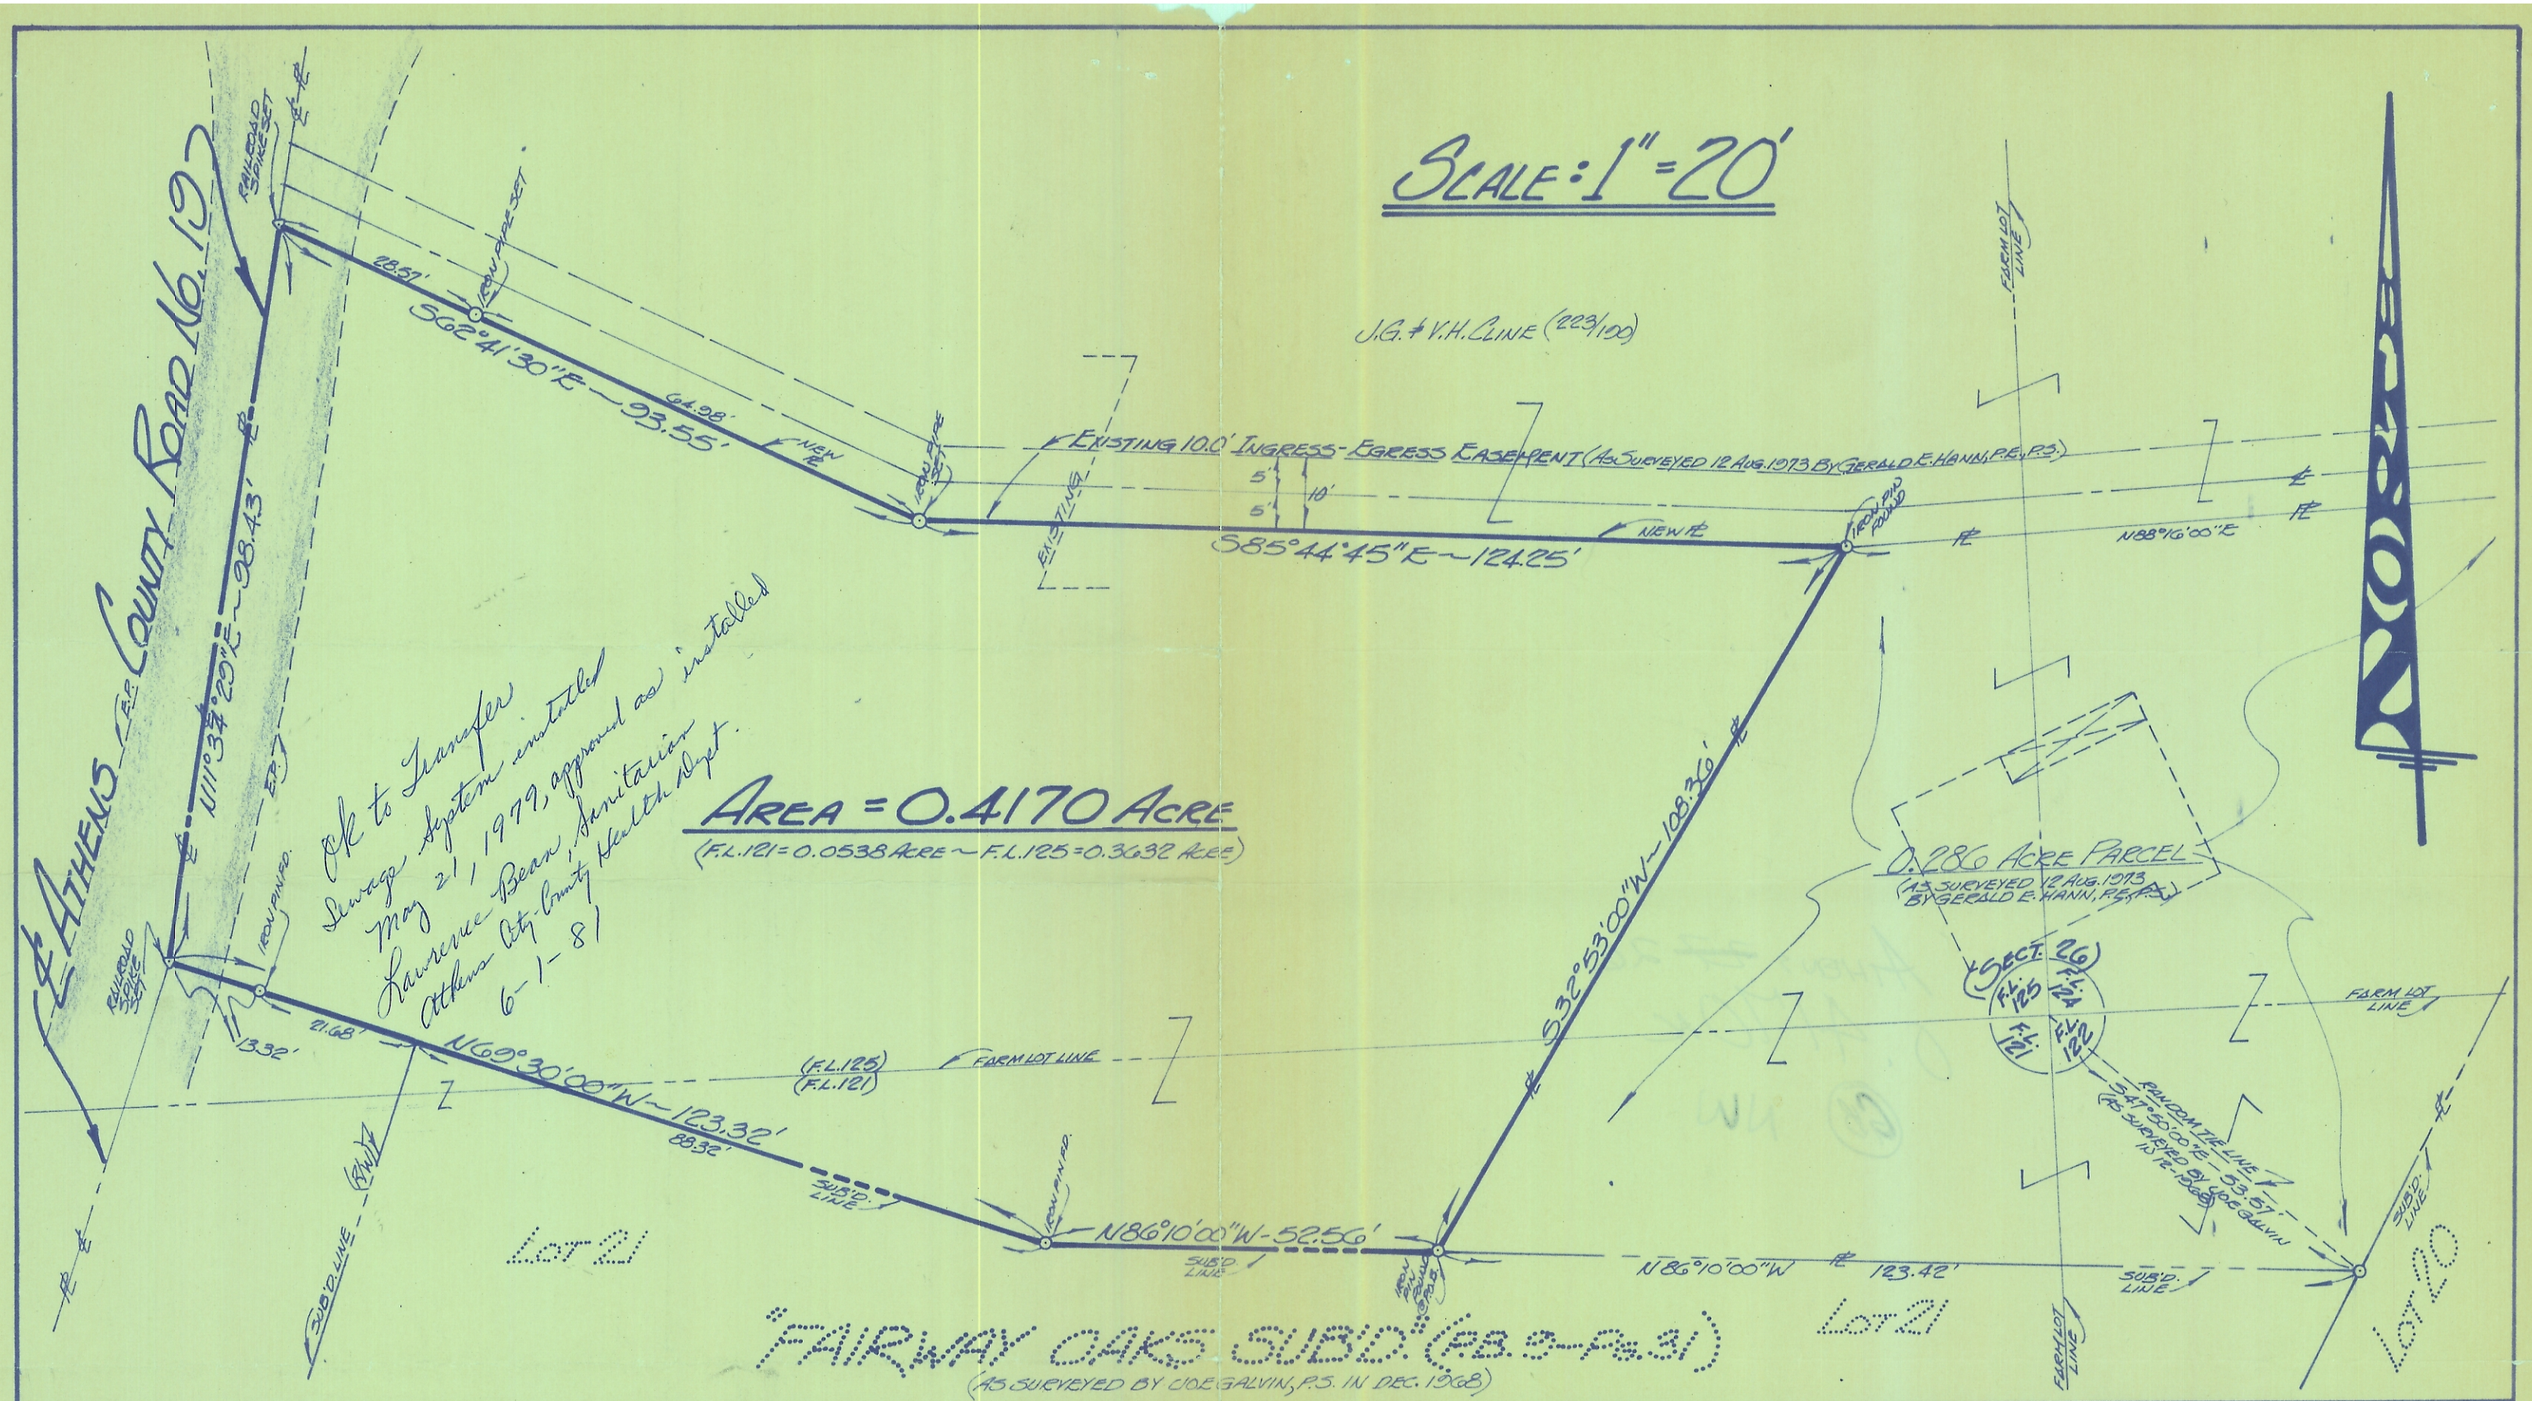

FOR:

JOHN G. CLINE
60 ELMWOOD PLACE
ATHENS, OHIO ~ 45701

BY:

GERALD W. BAYHA, P.S.
REGISTERED PROFESSIONAL SURVEYOR No. S-6139
ROUTE No. 5 ~ BOX No. 204
(PLEASANT HILL) ATHENS, OHIO 45701 (614) 592-4398

Gerald W. Bayha P.S.

PLAT OF SURVEY

OF A 0.4170 ACRE PARCEL SITUATE IN F.L.'S 121 & 125 ~ SECTION 26 ~ TOWN 9 ~ RANGE 14 ~ ATHENS TOWNSHIP ~ ATHENS CO. ~ OHIO ~ U.S.A.

DRAWN	CHECKED	REVISIONS	DATE	JOB No.
GB	GB		6 APRIL 1978	#378-08

1/1

SHEET No.