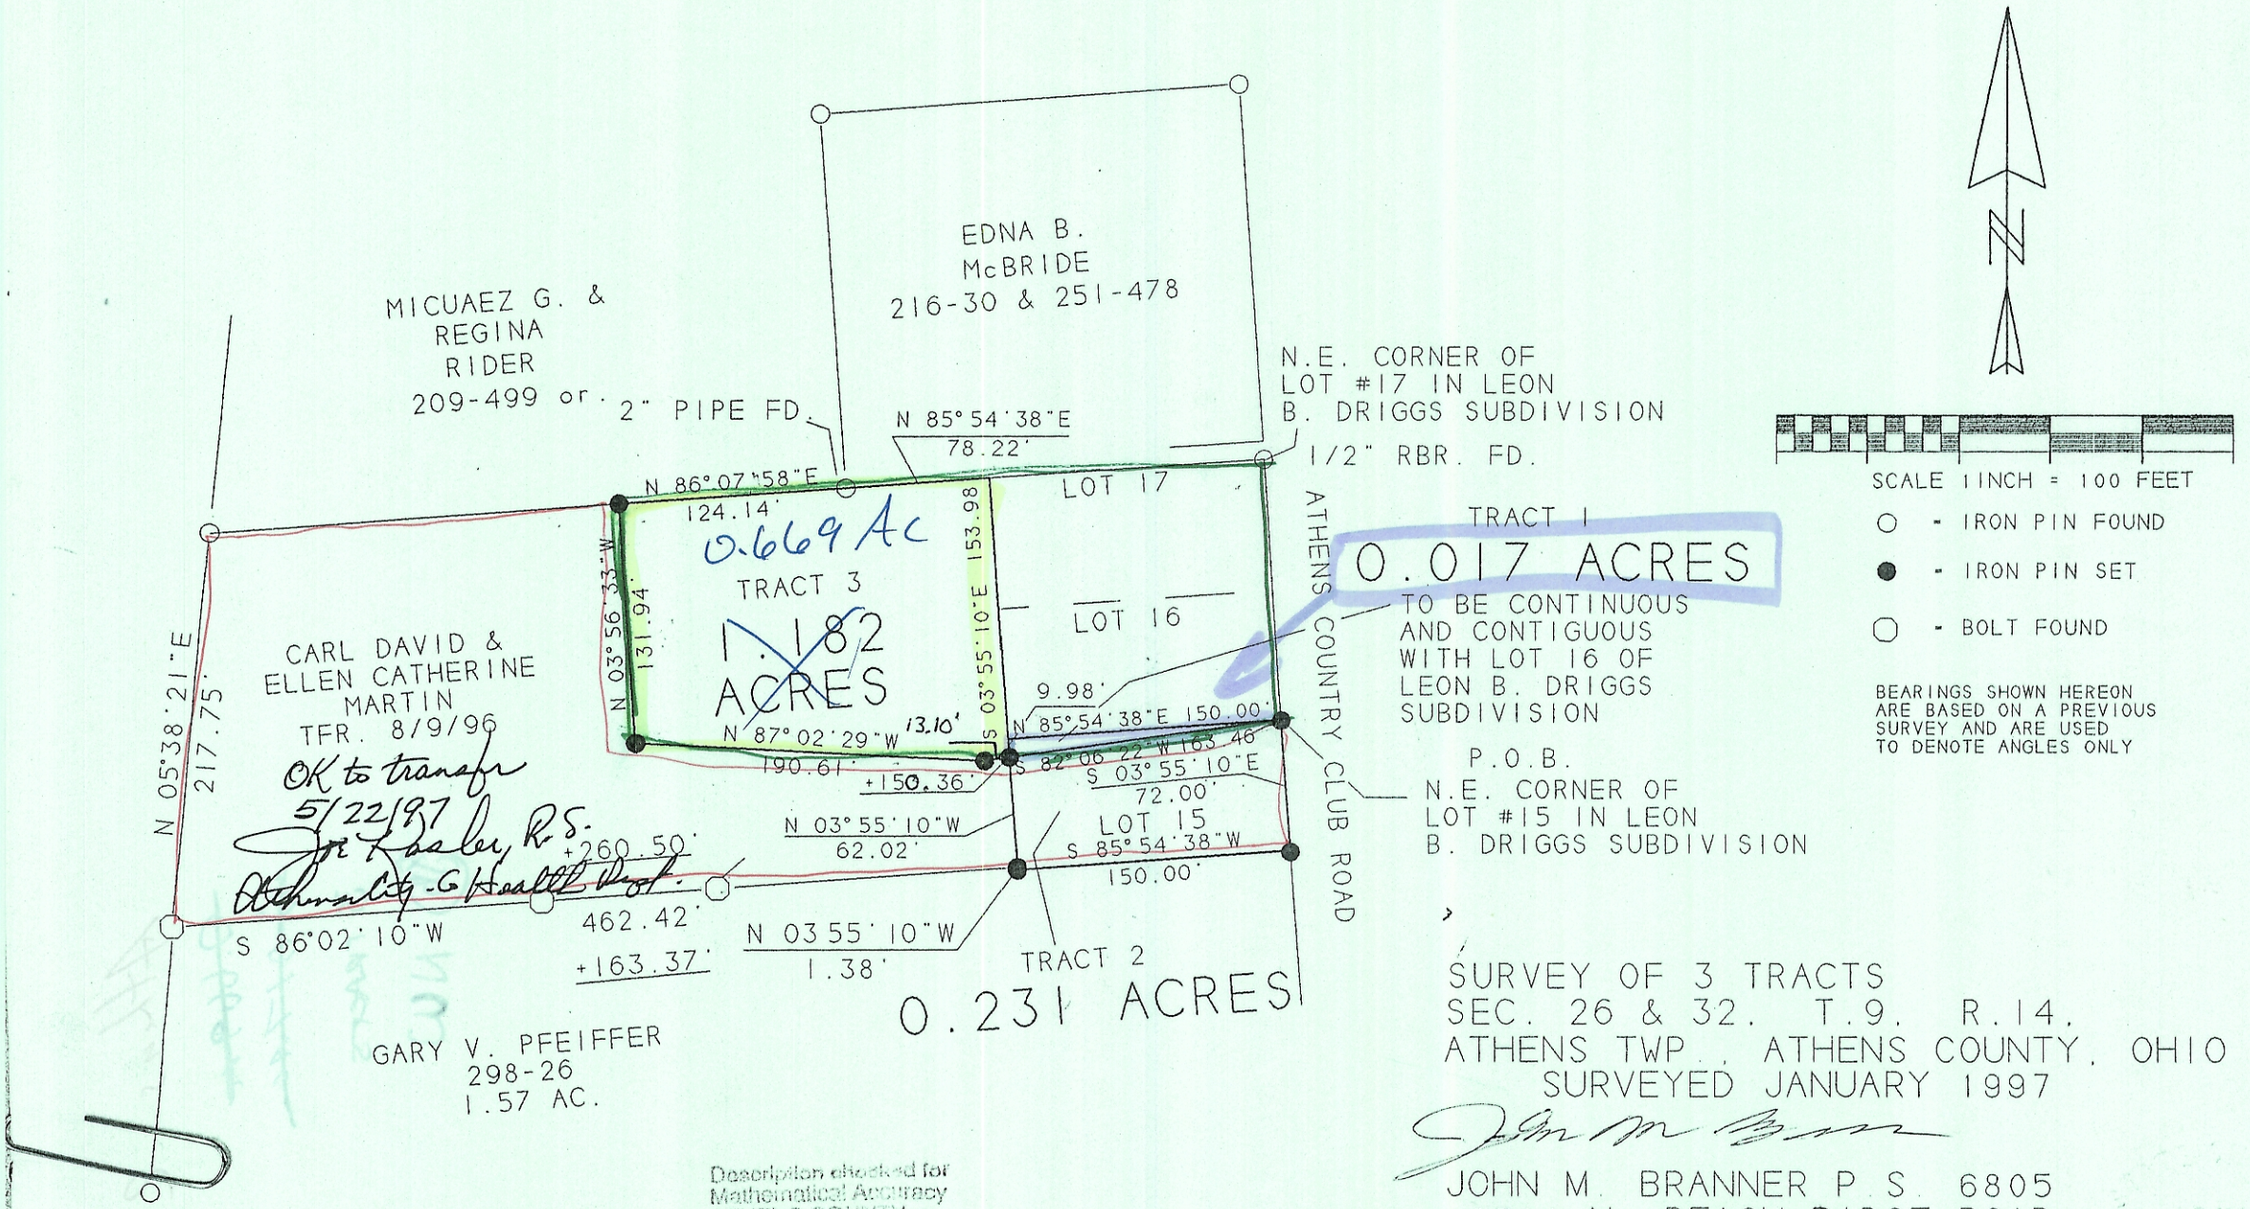

Description checked for
Mathematical Accuracy
ATHENS COUNTY
ENGINEER'S OFFICE
BY: S. Blauser
DATE: 4-29-97

SURVEY OF 3 TRACTS
SEC. 26 & 32. T.9. R.14.
ATHENS TWP., ATHENS COUNTY, OHIO
SURVEYED JANUARY 1997

JOHN M. BRANNER P.S. 6805
12500 N. PEACH RIDGE ROAD
ATHENS, OHIO 592-5778