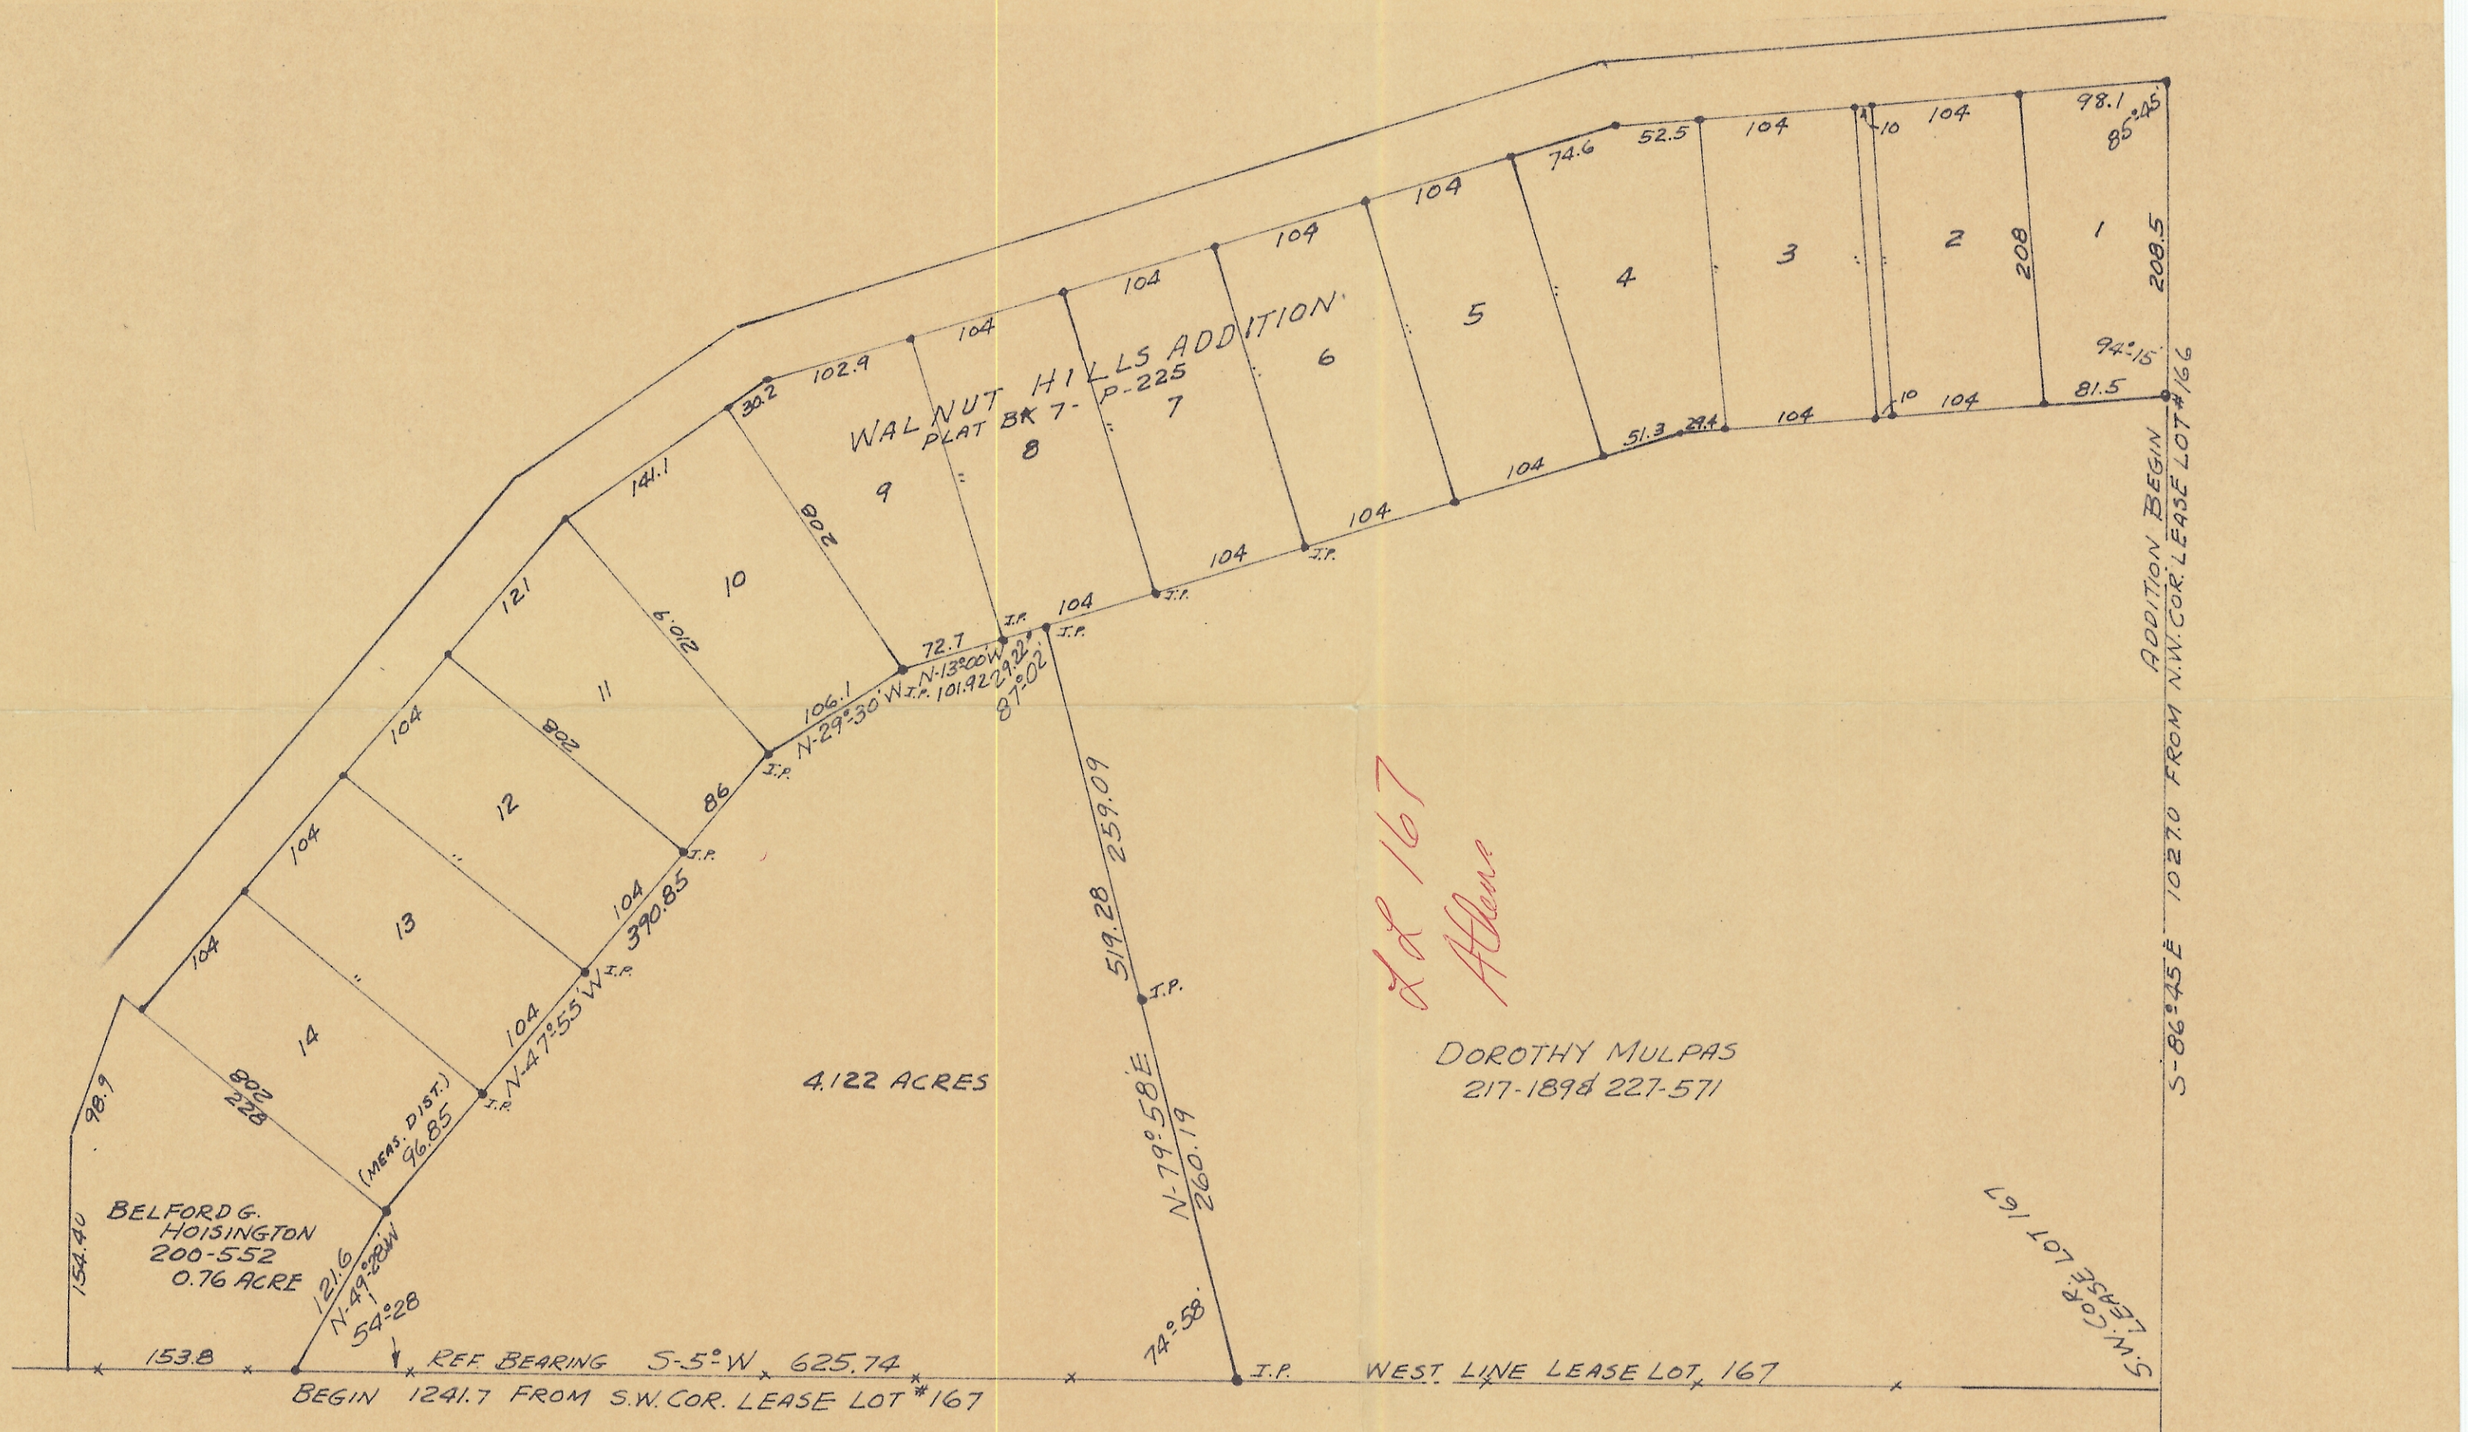

SURVEY OF 4.122 ACRE TRACT SOLD TO
HENRY G. HOISINGTON & CATHERINE I. HOISINGTON
BY DOROTHY MULPAS
SURVEYED BY F.A. DIXON
SCALE 1" = 100'
DATE MAY 7, 1960

4.122 ac

14 Lots

AMP

ATH-33

L7167