ENVELOPE: 367B

BEAL SUBDIVISION
SECTION 30
ALEXANDER TWP

See Deed Book 254, page 603 for "Agreement"

BEAL SUBDIVISION

LOCATED IN LOT No. 2, SECT. 30, TN. 8, R. 14 ALEXANDER TWP, ATHENS Co., OHIO
SCALE 1" = 100' IRON PINS O

KNOW ALL MEN BY THESE PRESENTS THAT ENOLA RADFORD BEAL AND GARTH BEAL AND DELVER SWART AND MARTHA E. SWART OWNERS OF THE LAND DELINEATED HEREON DO HEREBY ACKNOWLEDGE THE MAKING OF THE SAME TO BE THEIR VOLUNTARY ACT AND DEED AND THEY HEREBY DEDICATE THE ROAD SHOWN TO AND FOR PUBLIC USE FOREVER.

WITNESS THEIR HANDS THIS 1st DAY OF Oct. 1962

SIGNED AND ACKNOWLEDGED IN THE PRESENCE OF

SIGNED

LOT No.	SQUARE FT.	ACRES
1	17,953	.41214
2	17,500	.40174
3	17,500	.40174
4	17,500	.40174
5	17,500	.40174
6	17,500	.40174
7	17,115	.39290
8	17,500	.40174
9	17,500	.40174
10	17,500	.40174
11	17,500	.40174
12	17,500	.40174
13	17,500	.40174
14	17,500	.40174
15	16,340	.37511
ROAD	59,448	1.36474
TOTAL		7.36577

STATE OF OHIO. COUNTY OF ATHENS

BEFORE THE UNDERSIGNED A NOTARY PUBLIC IN AND FOR SAID STATE AND COUNTY OF PERSONALLY APPEARED THE WITHIN NAMED ENOLA RADFORD BEAL AND GARTH BEAL EACH OF WHOM ACKNOWLEDGED THAT THEY DID SIGN THE FOREGOING INSTRUMENT AND THAT THE SAME IS THEIR FREE ACT AND DEED.

IN TESTIMONY WHEREOF I HAVE HEREUNTO SUBSCRIBED MY NAME AND AFFIXED MY NOTARIAL SEAL THIS 1st DAY OF Oct. A.D. 1962

NOTARY PUBLIC

I HEREBY CERTIFY THAT THIS PLAT IS CORRECT AS SURVEYED AND PLATTED BY ME JULY 3 1962
Frederick G. Wilson REG. ENGR 9786
SURVEYOR 3060

APPROVED BY
COUNTY ENGINEER

ATHENS COUNTY COMMISSIONERS

TRANSFERRED Oct. 8 1962
COUNTY AUDITOR
ATHENS Co., OHIO.

RECEIVED FOR RECORD ___ 1962
RECORDED IN VOL. 8 PAGE 43
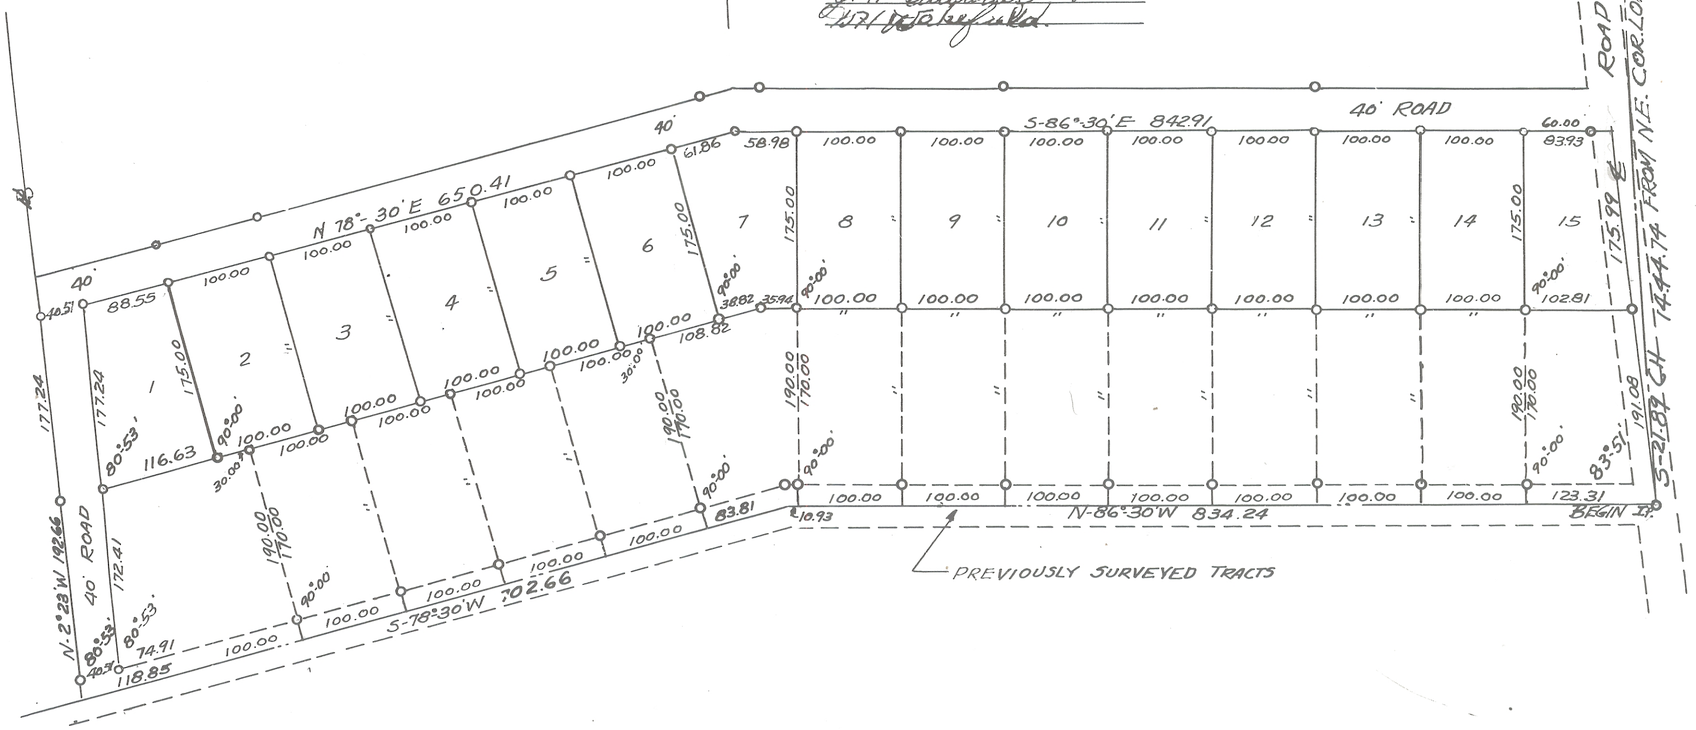
COUNTY RECORDER.
ATHENS Co., OHIO