61

# BENNETT SUBDIVISION

Located in Section 35, T. 5, R. 13, Canaan Twp. Athens Co. Ohio

Know all men by these presents

That I, Lura Ann Bennett, owner of the land delienated hereon, do hereby acknowledge the making of the same to be my voluntary act & deed. and do hereby dedicate the road for public use forever.

Witness
Tom Parker Walker — Lura Ann Bennett
Catherine Phillips

Certified to before me, a Notary Public this 21st day of NOVEMBER, 1963 196

Catherine Phillips
Notary Public, ATHENS Co. Ohio

My Commission Expires JUNE 28, 1967

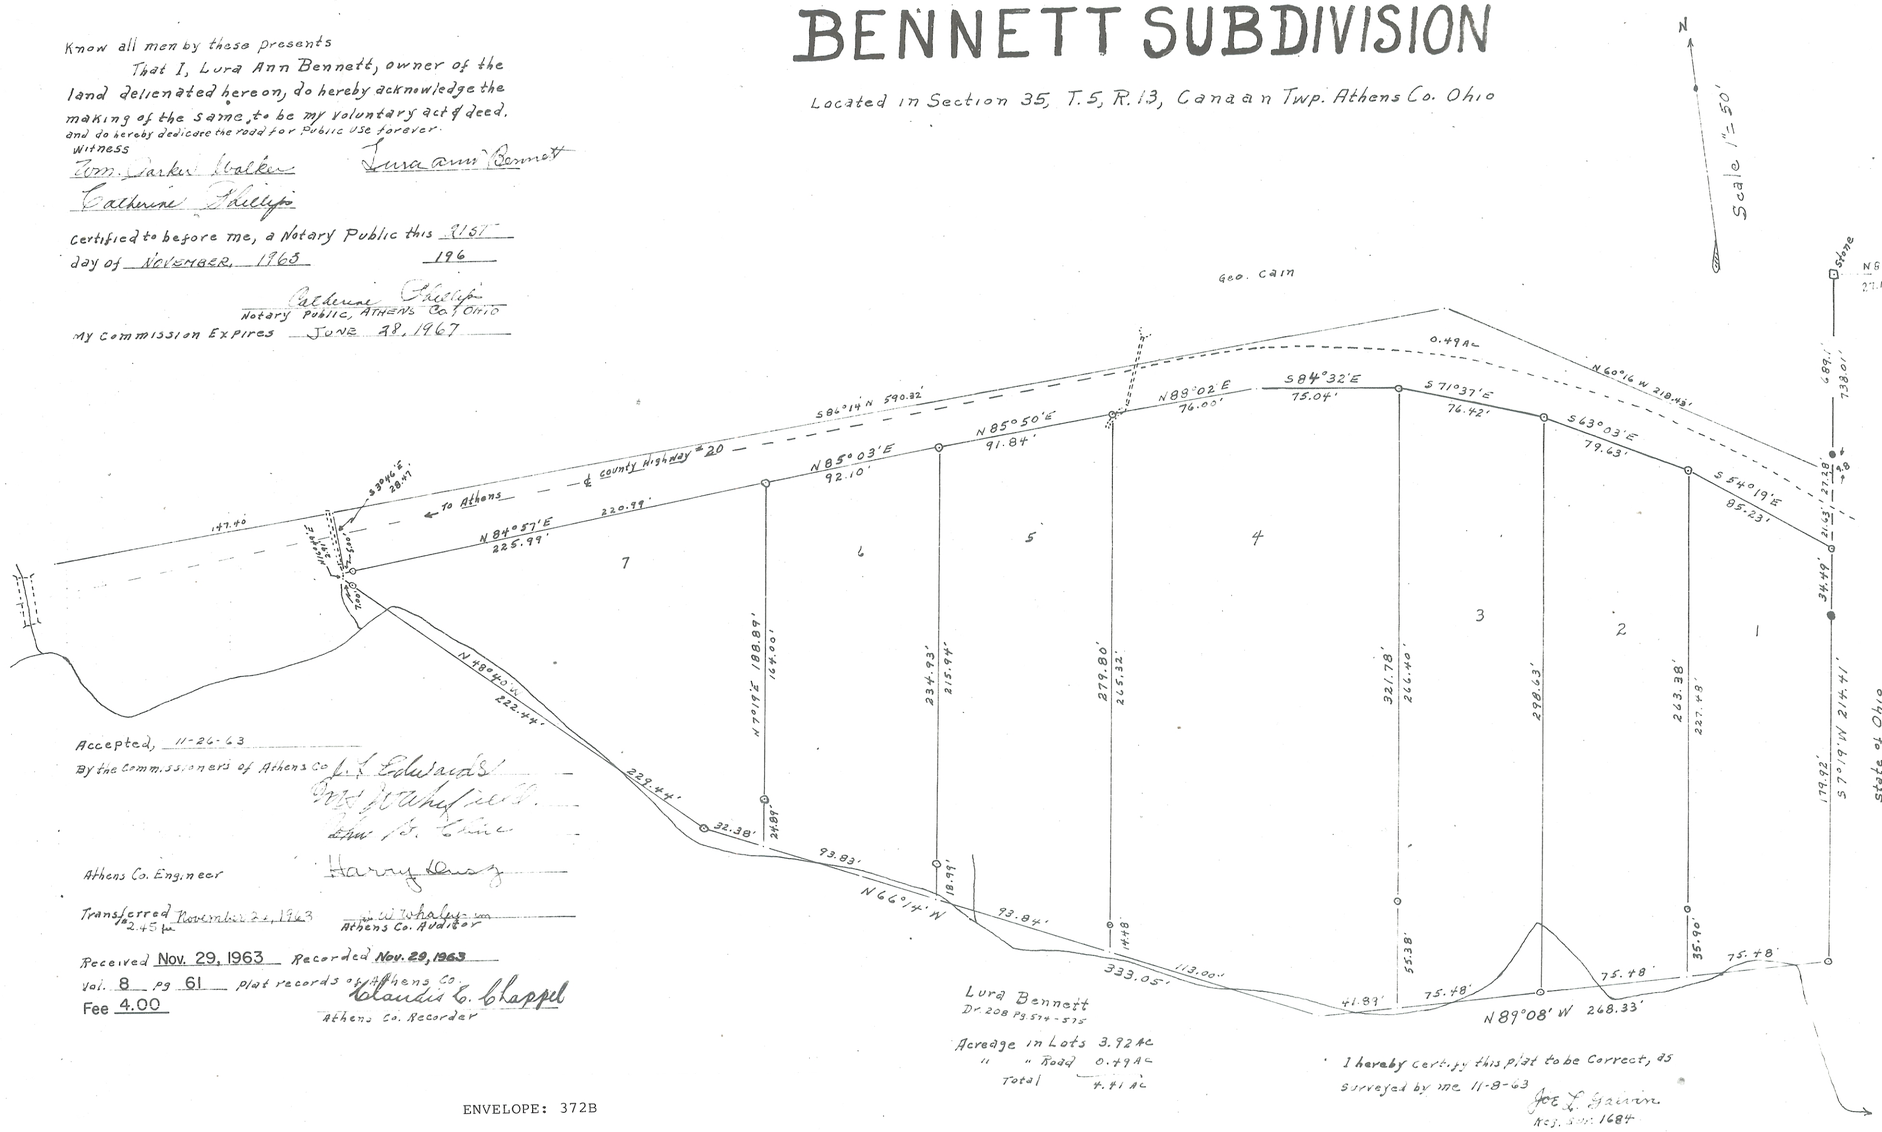


Accepted, 11-26-63
By the Commissioners of Athens Co. L. L. Edwards
W. Litchfield
Wm. F. Shive

Athens Co. Engineer Harry Davis

Transferred November 26, 1963 for 2.45 fee
W. W. Whalen
Athens Co. Auditor

Received Nov. 29, 1963 Recorded Nov. 29, 1963
Vol. 8 pg 61 plat records of Athens Co.
Fee 4.00
Claudius E. Chappel
Athens Co. Recorder

Lura Bennett
Dr. 208 Pg. 574 - 575

Acreage in Lots 3.92 Ac
" " Road 0.49 Ac±
Total 4.41 Ac

I hereby certify this plat to be Correct, as surveyed by me 11-8-63
Joe L. Garvin
Reg. Surv. 1684

certified to, before me this 13 day of Nov 1963
Myra Charles Lindley
My Commission Expires Dec 31-63

ENVELOPE: 372B

BENNETT SUBDIVISION
SECTION 35
CANAAN TWP