ENVELOPE: 221A

C.L. SANDERS ADDITION TO MILLFIELD
DOVER TWP

MAP OF

G.L. SANDERS ADDITION TO MILLFIELD OHIO.

Scale 1 inch = 50 ft.

C. L. Biddison Engr.

C. L. Sanders Addition to Millfield Ohio, is situate in the southeast 1/4 of Sec. no. 17 Town no. 10 Range no. 14 O.C.P. consisting of lots numbered 79 to 120 inclusive, the same containing 7.41 acres more or less.

I hereby certify the accompanying plat and notes to be correct according to my survey made June 12-13-14-1906.

C. L. Biddison
Engr.

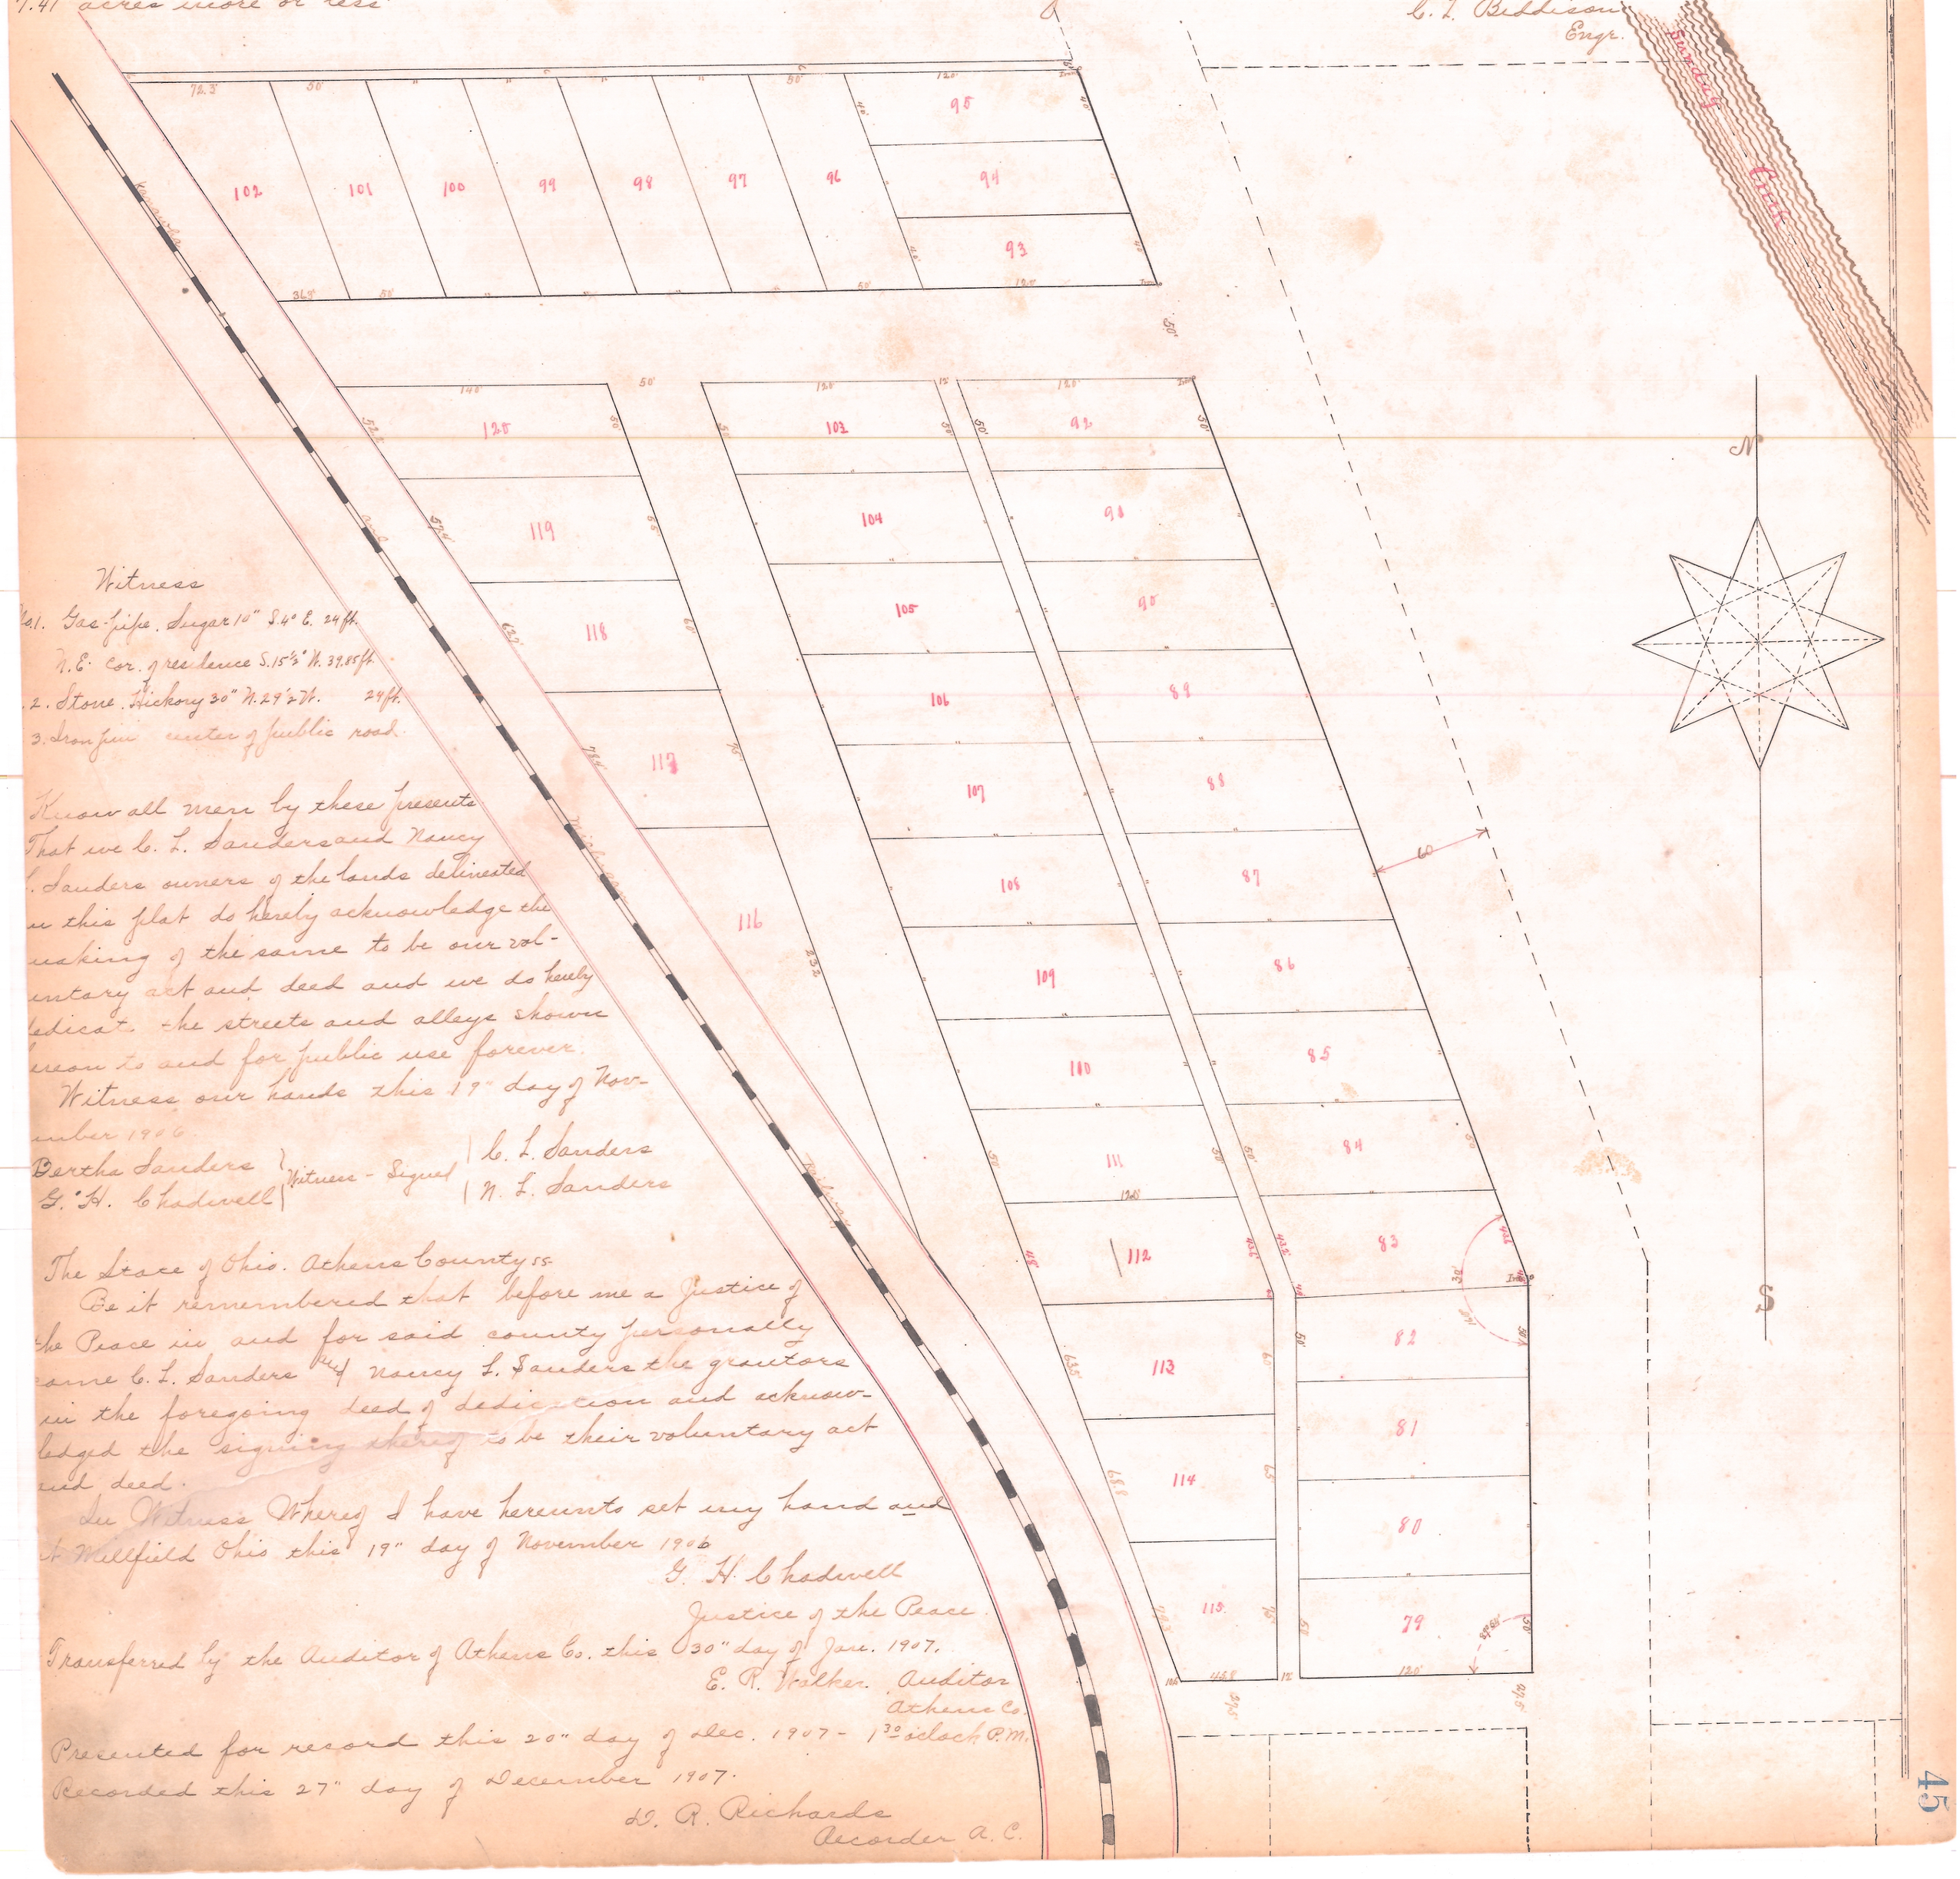

Witness

No. 1. Gas-pipe. Sugar 10" S. 4° E. 24 ft.
N.E. Cor. of residence S. 15½° W. 32.85 ft.
2. Stone. Hickory 30" N. 29½° W. 24 ft.
3. Iron pin center of public road.

Know all men by these presents That we C. L. Sanders and Nancy L. Sanders owners of the lands delineated in this plat do hereby acknowledge the making of the same to be our voluntary act and deed and we do hereby dedicate the streets and alleys shown thereon to and for public use forever.

Witness our hands this 19th day of November 1906.

Bertha Sanders, G. H. Chadwell } Witness - Signed | C. L. Sanders, N. L. Sanders

The State of Ohio. Athens County ss.

Be it remembered that before me a Justice of the Peace in and for said county personally came C. L. Sanders & Nancy L. Sanders the grantors in the foregoing deed of dedication and acknowledged the signing thereof to be their voluntary act and deed.

In Witness Whereof I have hereunto set my hand and at Millfield Ohio this this 19th day of November 1906

G. H. Chadwell
Justice of the Peace

Transferred by the Auditor of Athens Co. this 30th day of Jan. 1907.

E. R. Walker. Auditor Athens Co.

Presented for record this 20th day of Dec. 1907 - 1:30 o'clock P.M.

Recorded this 27th day of December 1907.

D. R. Richards
Recorder A. C.

64