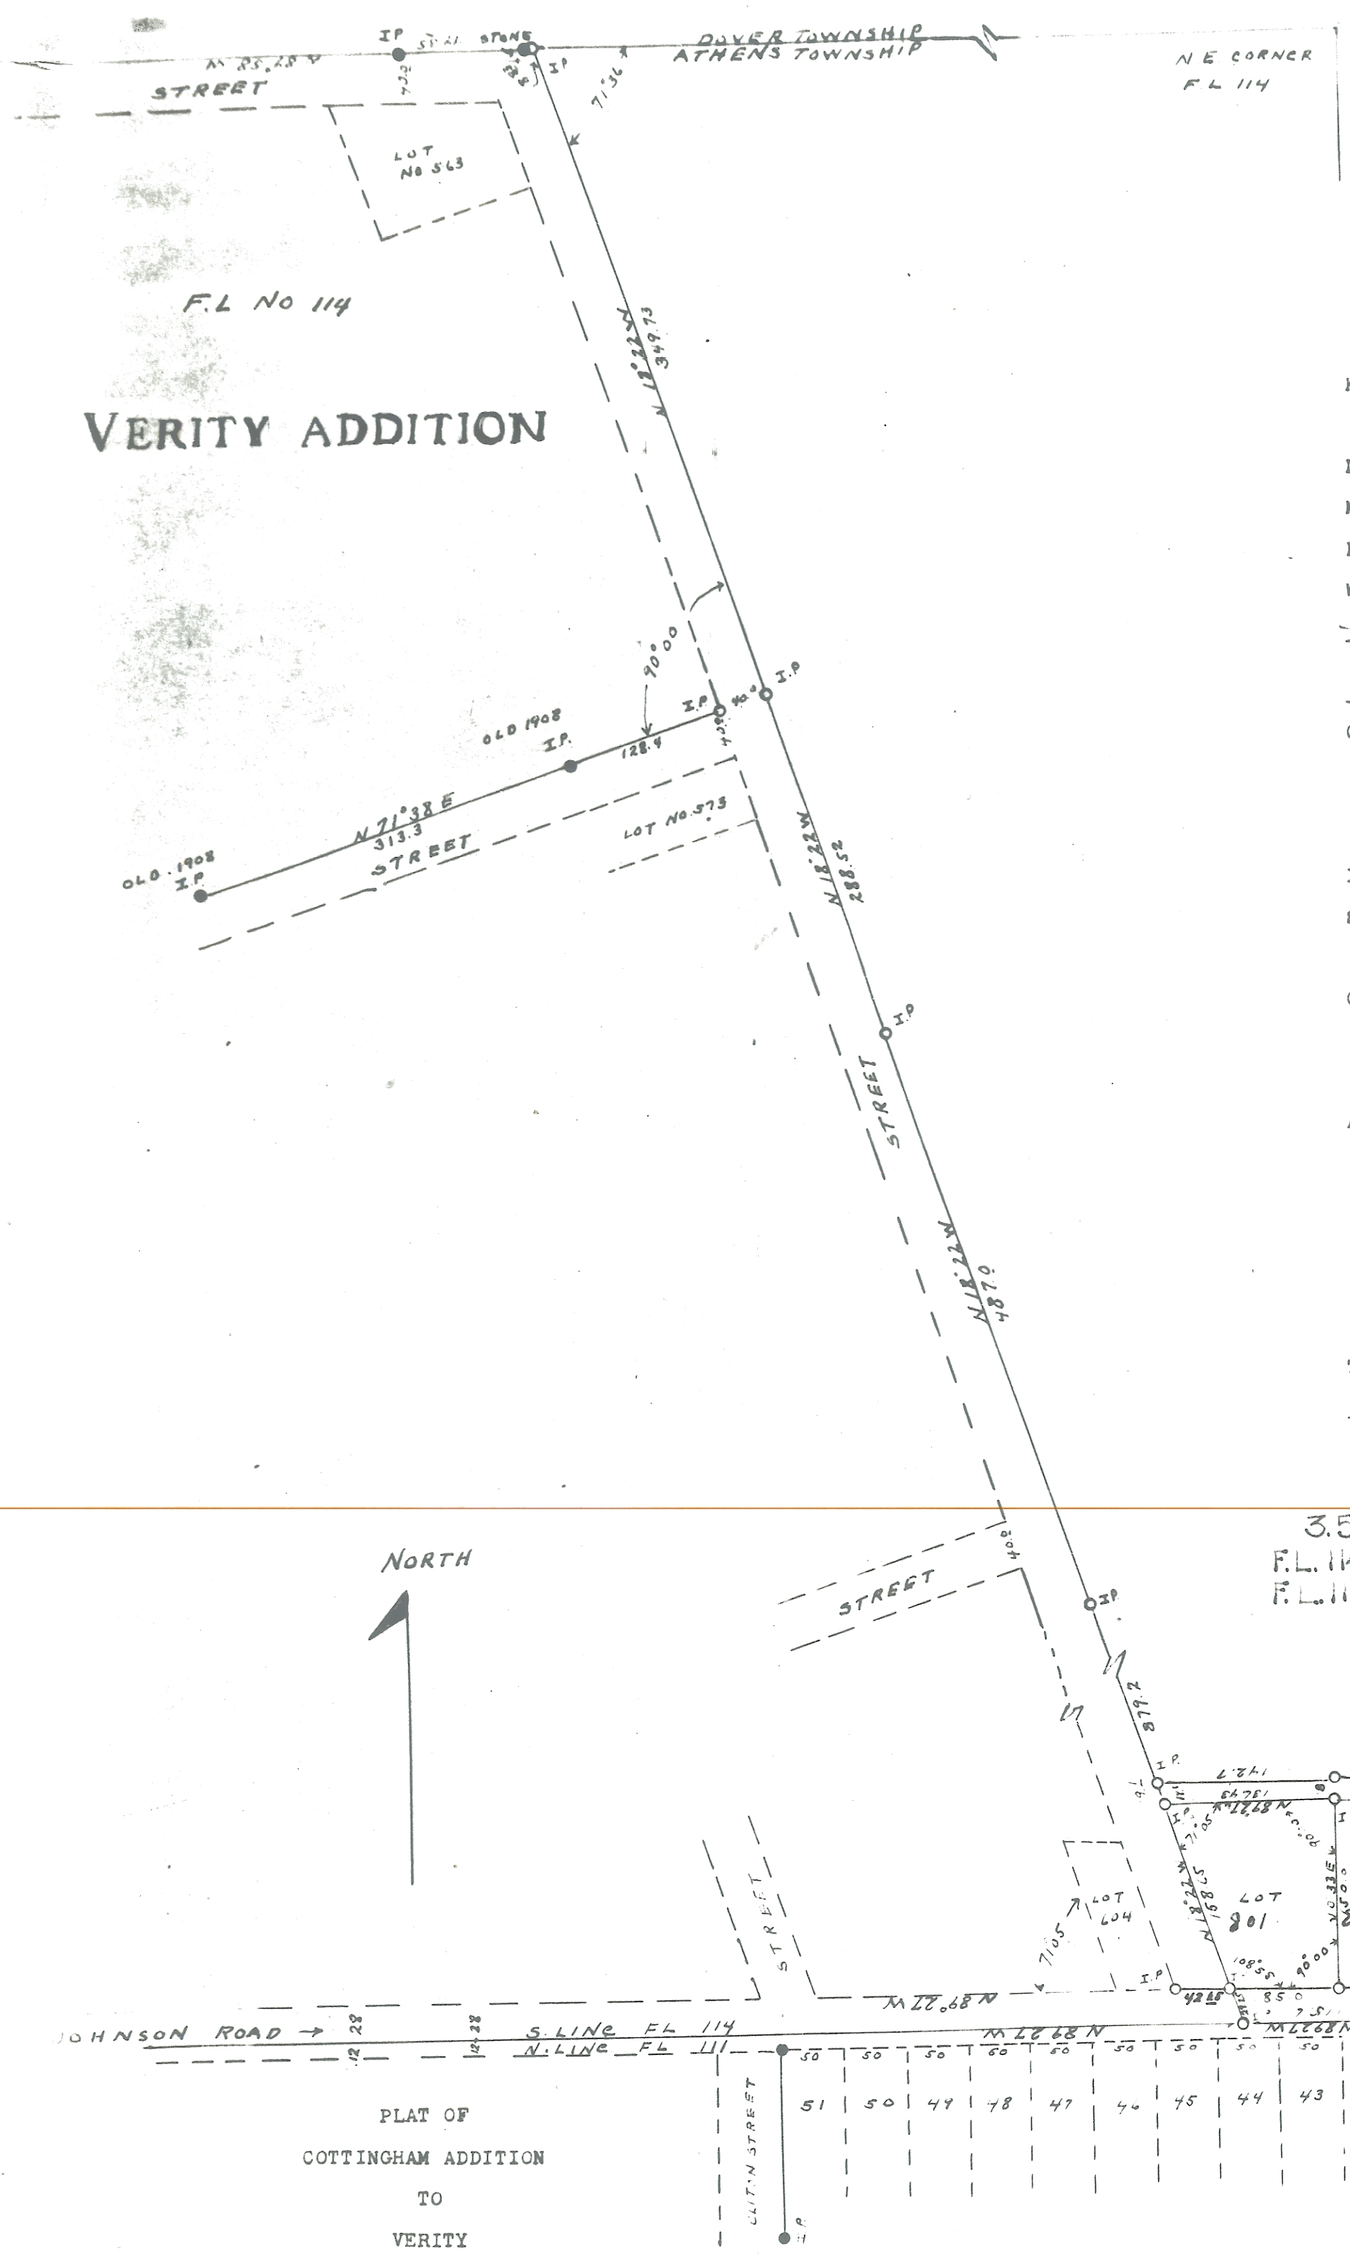

KNOW ALL MEN BY THESE PRESENTS:

THAT WE, EDWARD A. & MARGARET K. COTTINGHAM, OWNERS OF LAND DELINEATED ON THIS PLAT DO HEREBY ACKNOWLEDGE THE MAKING OF THE SAME TO BE OUR VOLUNTARY ACT AND DEED, AND DO HEREBY DEDICATE THE STREETS FOR PUBLIC USE FOREVER

WITNESS:

Virginia S. Cottingham — Edward A. Cottingham

C. E. Cl[illegible] — Margaret K. Cottingham

CERTIFIED TO BEFORE ME A NOTARY PUBLIC THIS 2 DAY OF Oct. 1954

NOTARY PUBLIC

C. E. Cl[illegible]

I HEREBY CERTIFY THAT THE ABOVE PLAT AND NOTES ARE CORRECT AS SURVEYED BY ME, MAY 1954, ORLAND GANDEE, SURVEYOR, SER. NO. 2417

Orland Gandee

CERTIFIED TO BEFORE ME A NOTARY PUBLIC THIS 7 DAY OF Oct. 1954

CARLOS OGG
Athens County, State of Ohio
NOTARY PUBLIC
Comm. Expir. 8/2/56

NOTARY PUBLIC

Carlos Ogg

ACCEPTED BY THE COMMISSIONERS OF ATHENS COUNTY

by Orlan Dowler
County Engr. & Planning Comm.

Wayne Wade

Joe W. Lofield

Charles E. Bowen

TRANSFERRED October 8 RECEIVED OCT 9 - 1954 8 A.M.

J. W. Whaley AUDITOR RECORDED

31299 $5.00

3.51 Ac.
F.L. 114 2.83 Ac
F.L. 112 .68 Ac

PLAT OF

COTTINGHAM ADDITION

TO

VERITY

OF PARTS OF

FARM OR LEASE LOT NO. 112 - 114

SECTION 24

T 9 R 14

ATHENS TOWNSHIP ATHENS COUNTY

ORLAND GANDEE

SURVEYOR SER. NO. 2417

SCALE 1" = 100'

● IRON PINS FOUND

O IRON PINS SET

ENVELOPE 321-A

COTTINGHAM ADDITION

VERITY

257