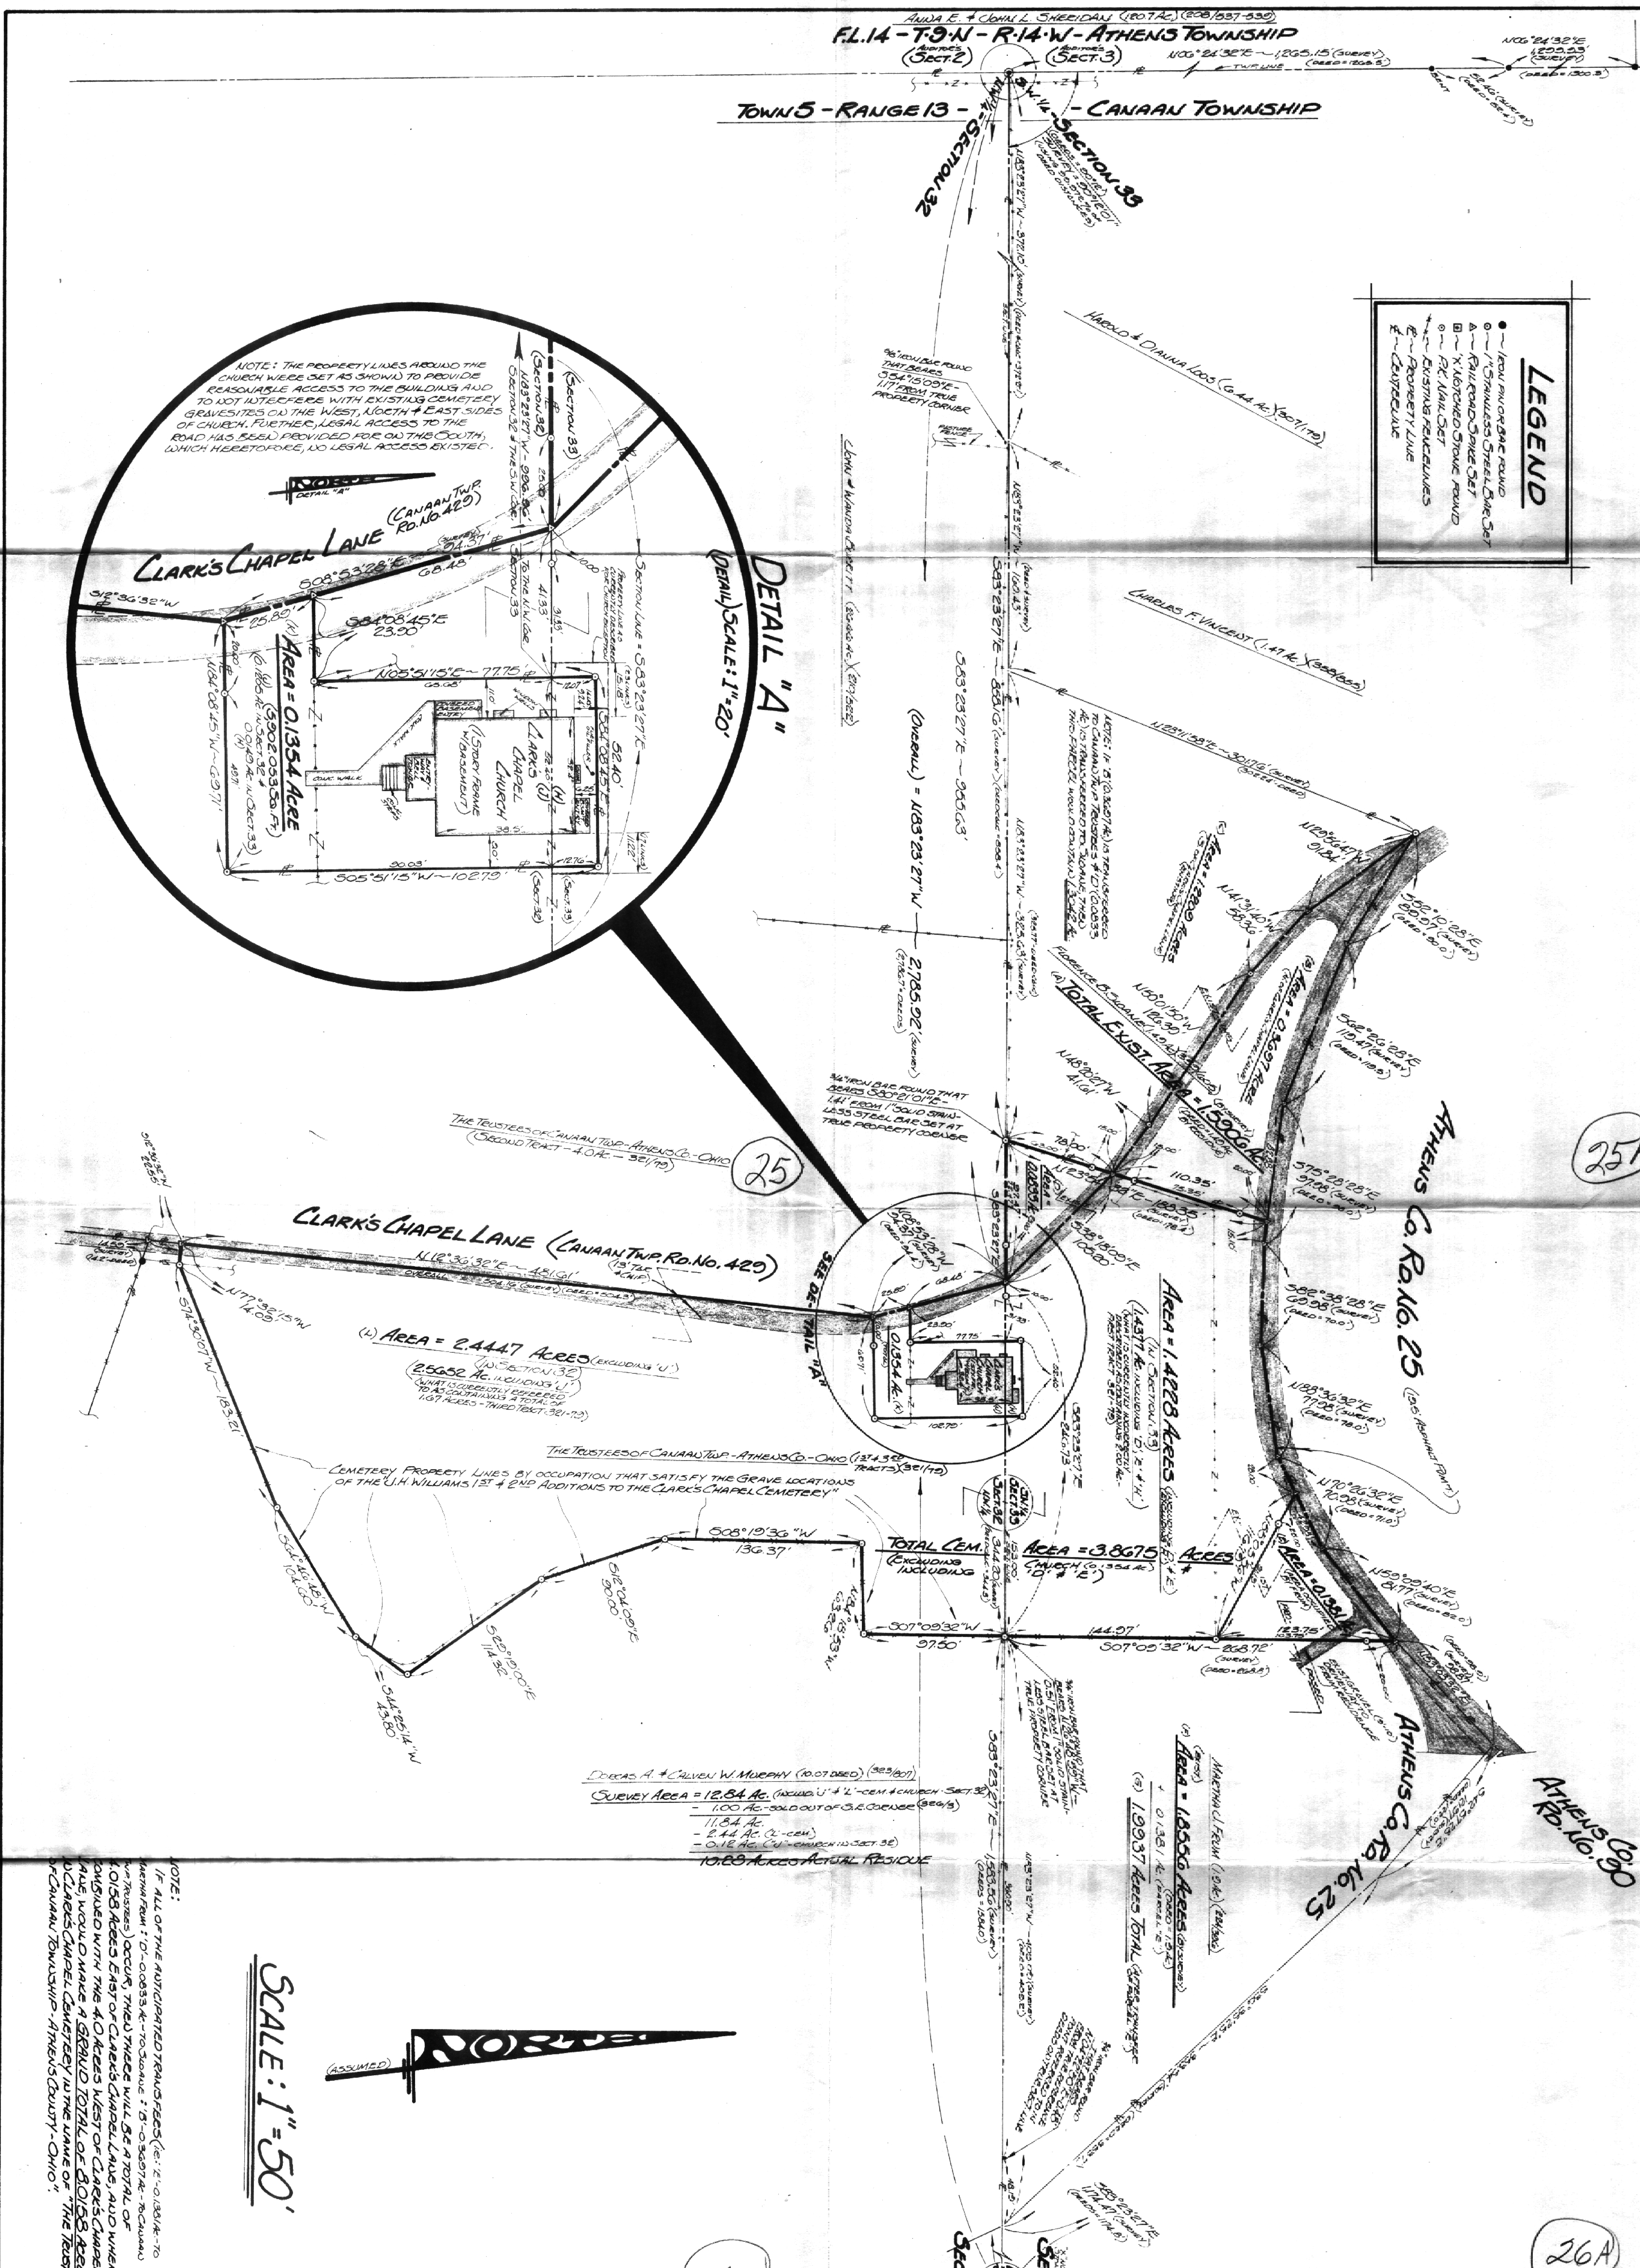

Final Print

DELIVERED DEC 13 1983

STATE OF OHIO · GERALD W. BAYHA · S-6139 · REGISTERED SURVEYOR

FOR: ARCHIE W. STANLEY, JR., P.E., P.S., ATHENS CO. ENGINEER
(ON BEHALF OF) THE TRUSTEES OF CANAAN TOWNSHIP
% ATHENS COUNTY ENGINEER'S DEPOT, 555 E. STATE ST., ATHENS, OHIO

BY: GERALD W. BAYHA, P.S.
REGISTERED PROFESSIONAL SURVEYOR NO. S-6139
ROUTE NO. 5 - BOX NO. 204
(PLEASANT HILL) ATHENS, OHIO ~ 45701 ~ (614) 592-4398

PLAT OF SURVEY

OF VARIOUS PARCELS, AT, & ADJACENT TO, CLARK'S CHAPEL CHURCH & CEMETERY, SITUATE SECTS. 32 & 33 - T.5 ~ R.13 ~ CANAAN TOWNSHIP ~ ATHENS CO. ~ OHIO.

DRAWN	CHECKED	REVISIONS	DATE	JOB NO.	SHEET NO.
GB	GB		8 Dec. 1983	#583-04	1/1