For Dedication
See OR 313 Pg 651
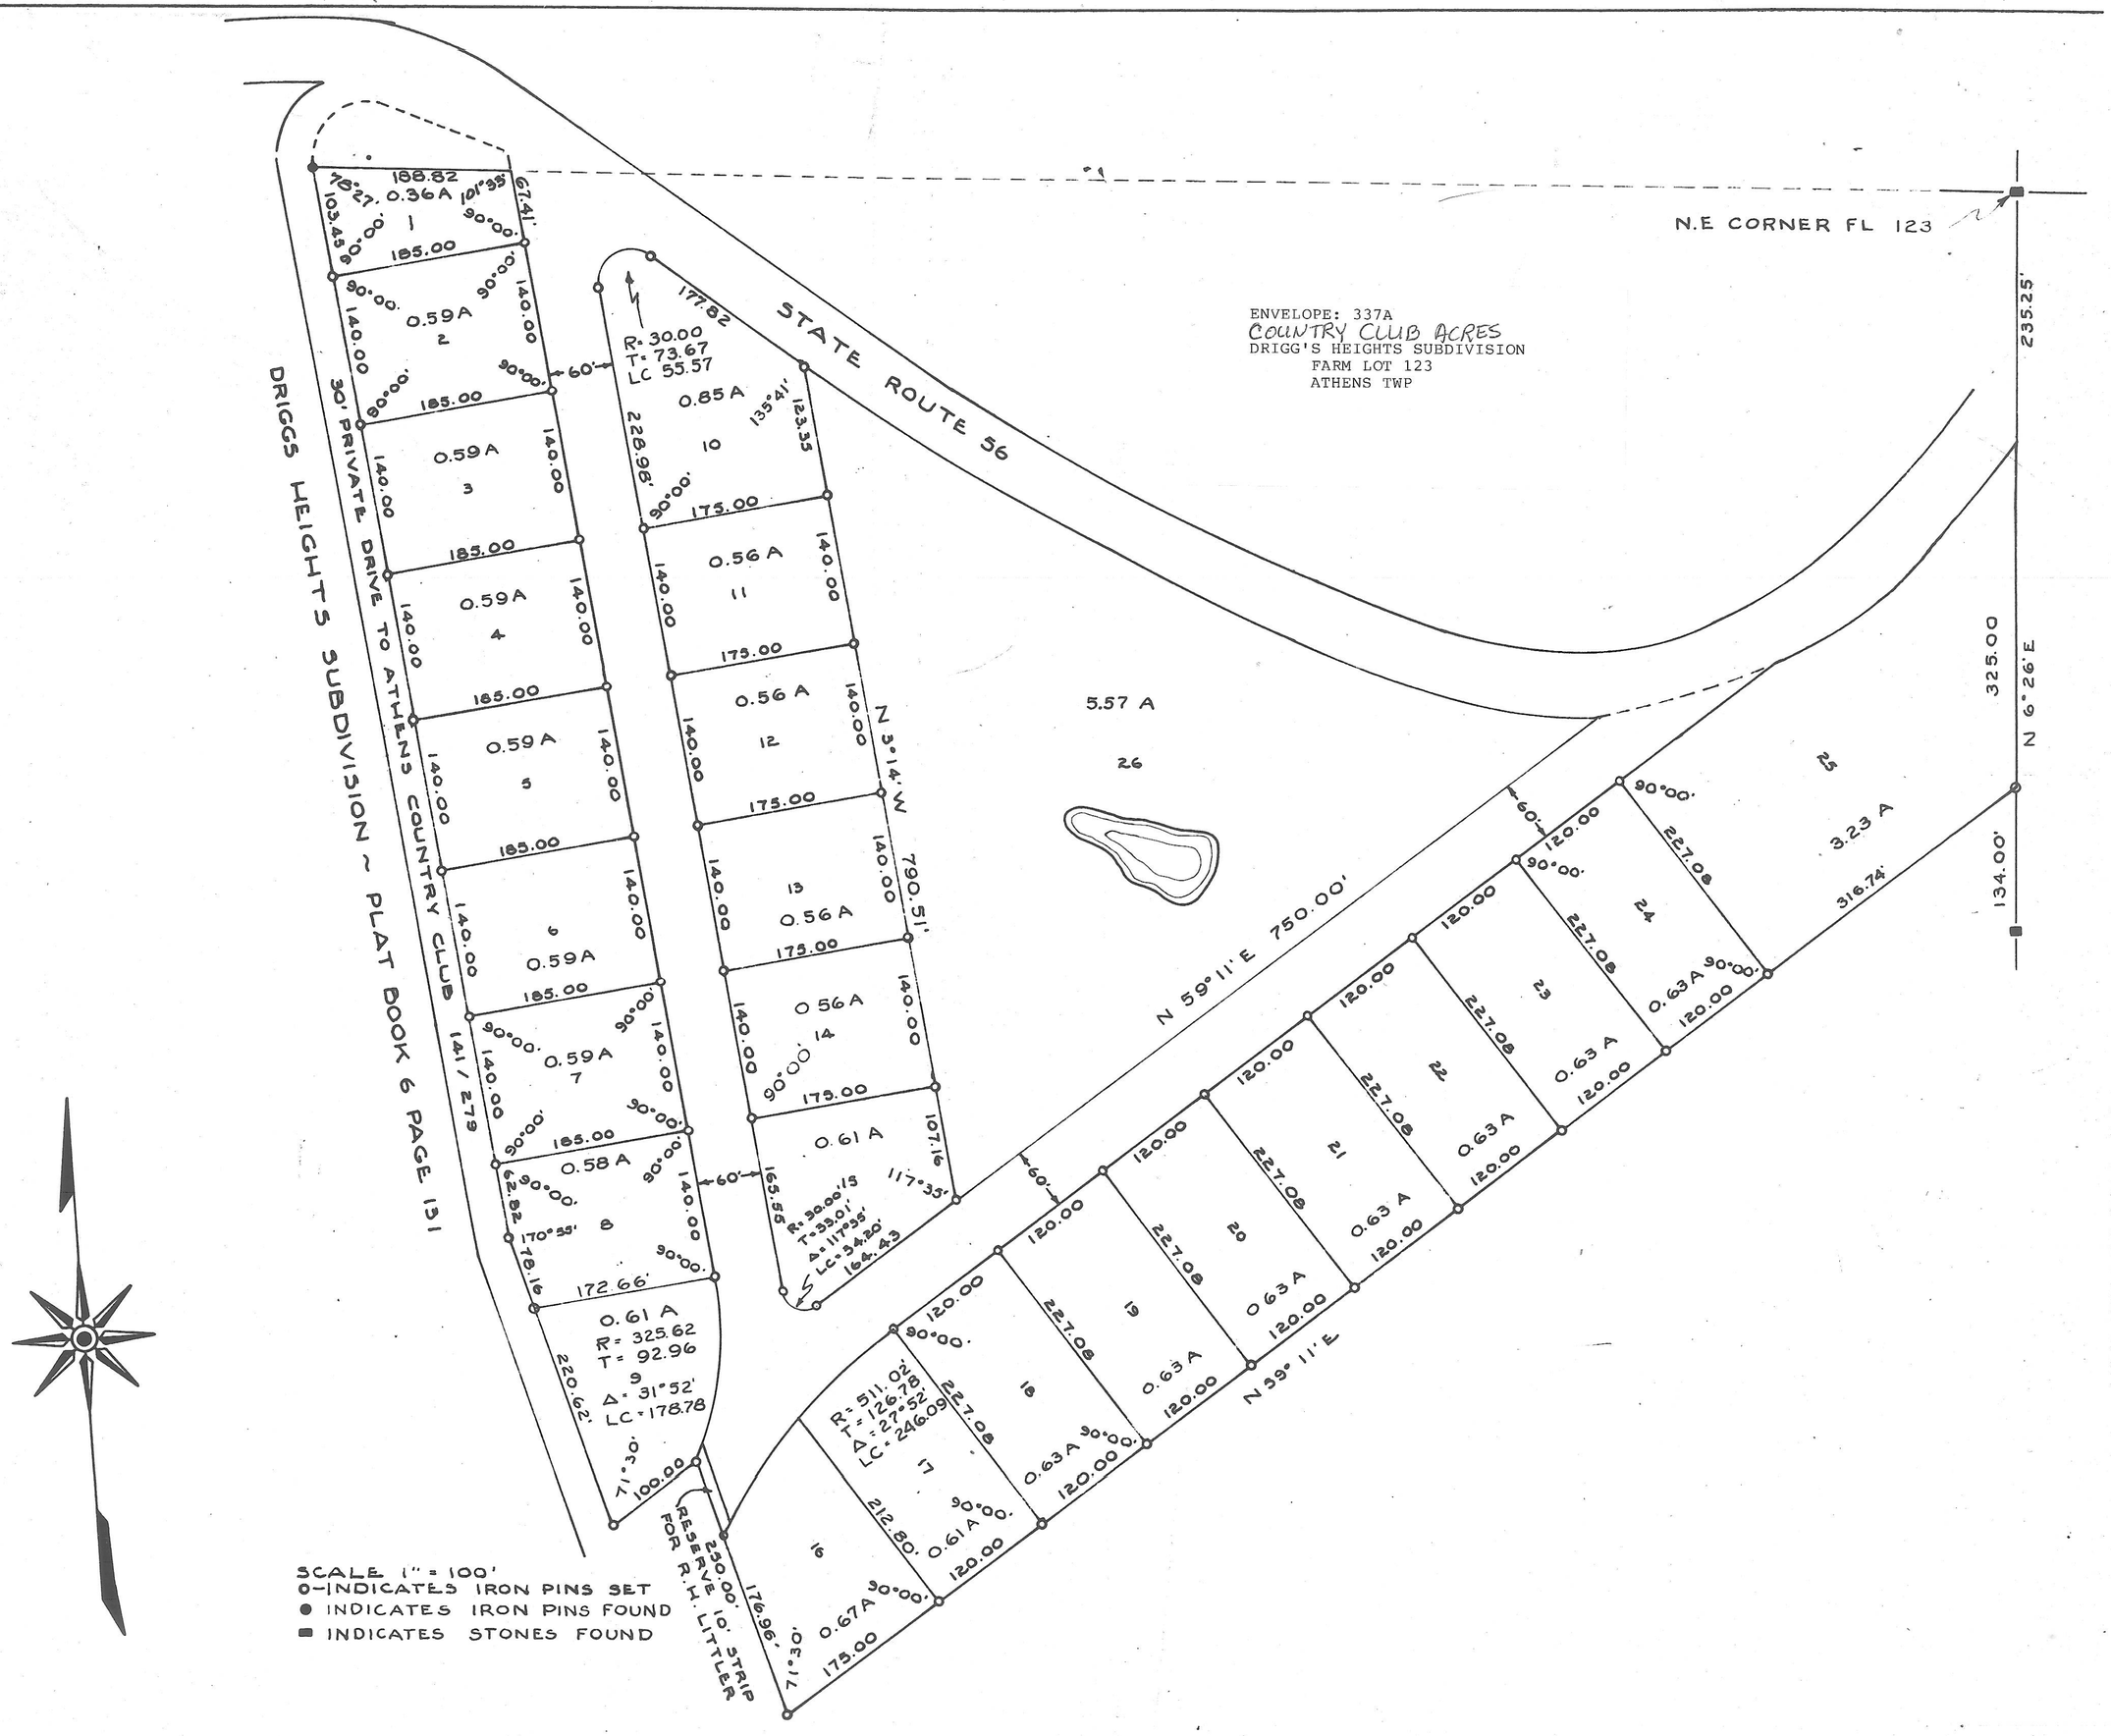
295