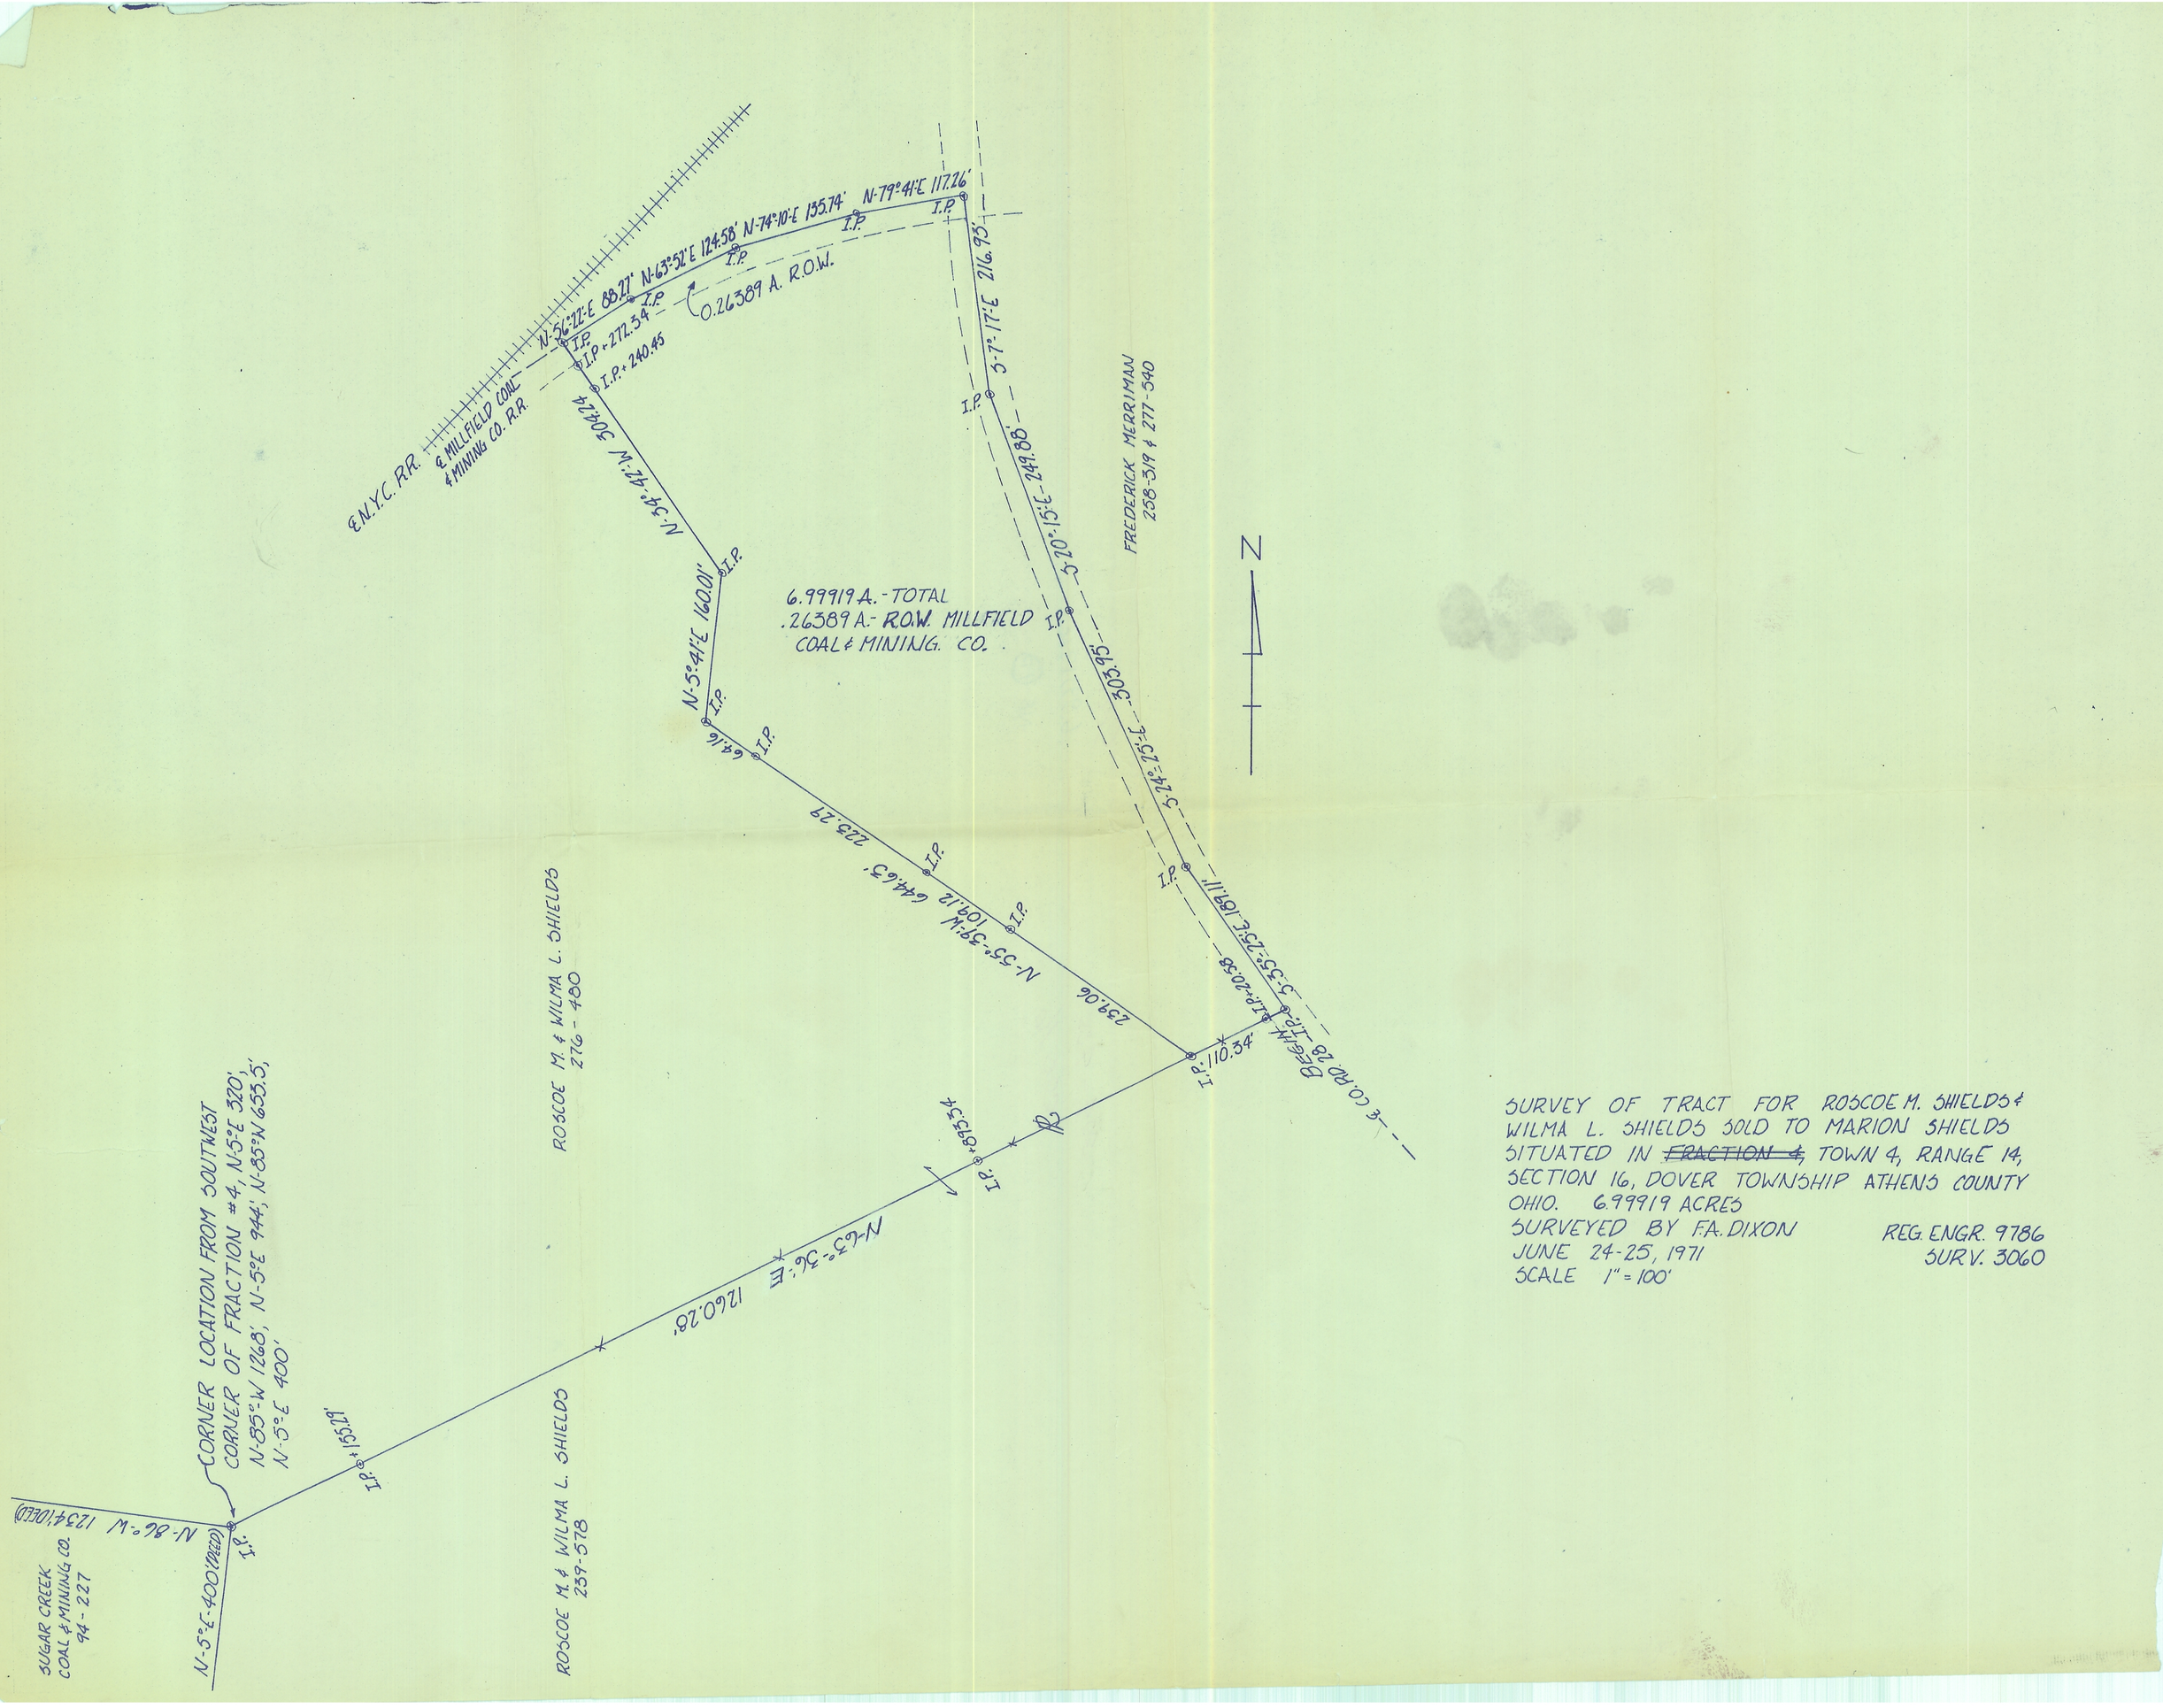

SURVEY OF TRACT FOR ROSCOE M. SHIELDS & WILMA L. SHIELDS SOLD TO MARION SHIELDS SITUATED IN ~~FRACTION 4~~, TOWN 4, RANGE 14, SECTION 16, DOVER TOWNSHIP ATHENS COUNTY OHIO. 6.99919 ACRES

SURVEYED BY F.A. DIXON — REG. ENGR. 9786
JUNE 24-25, 1971 — SURV. 3060
SCALE 1" = 100'