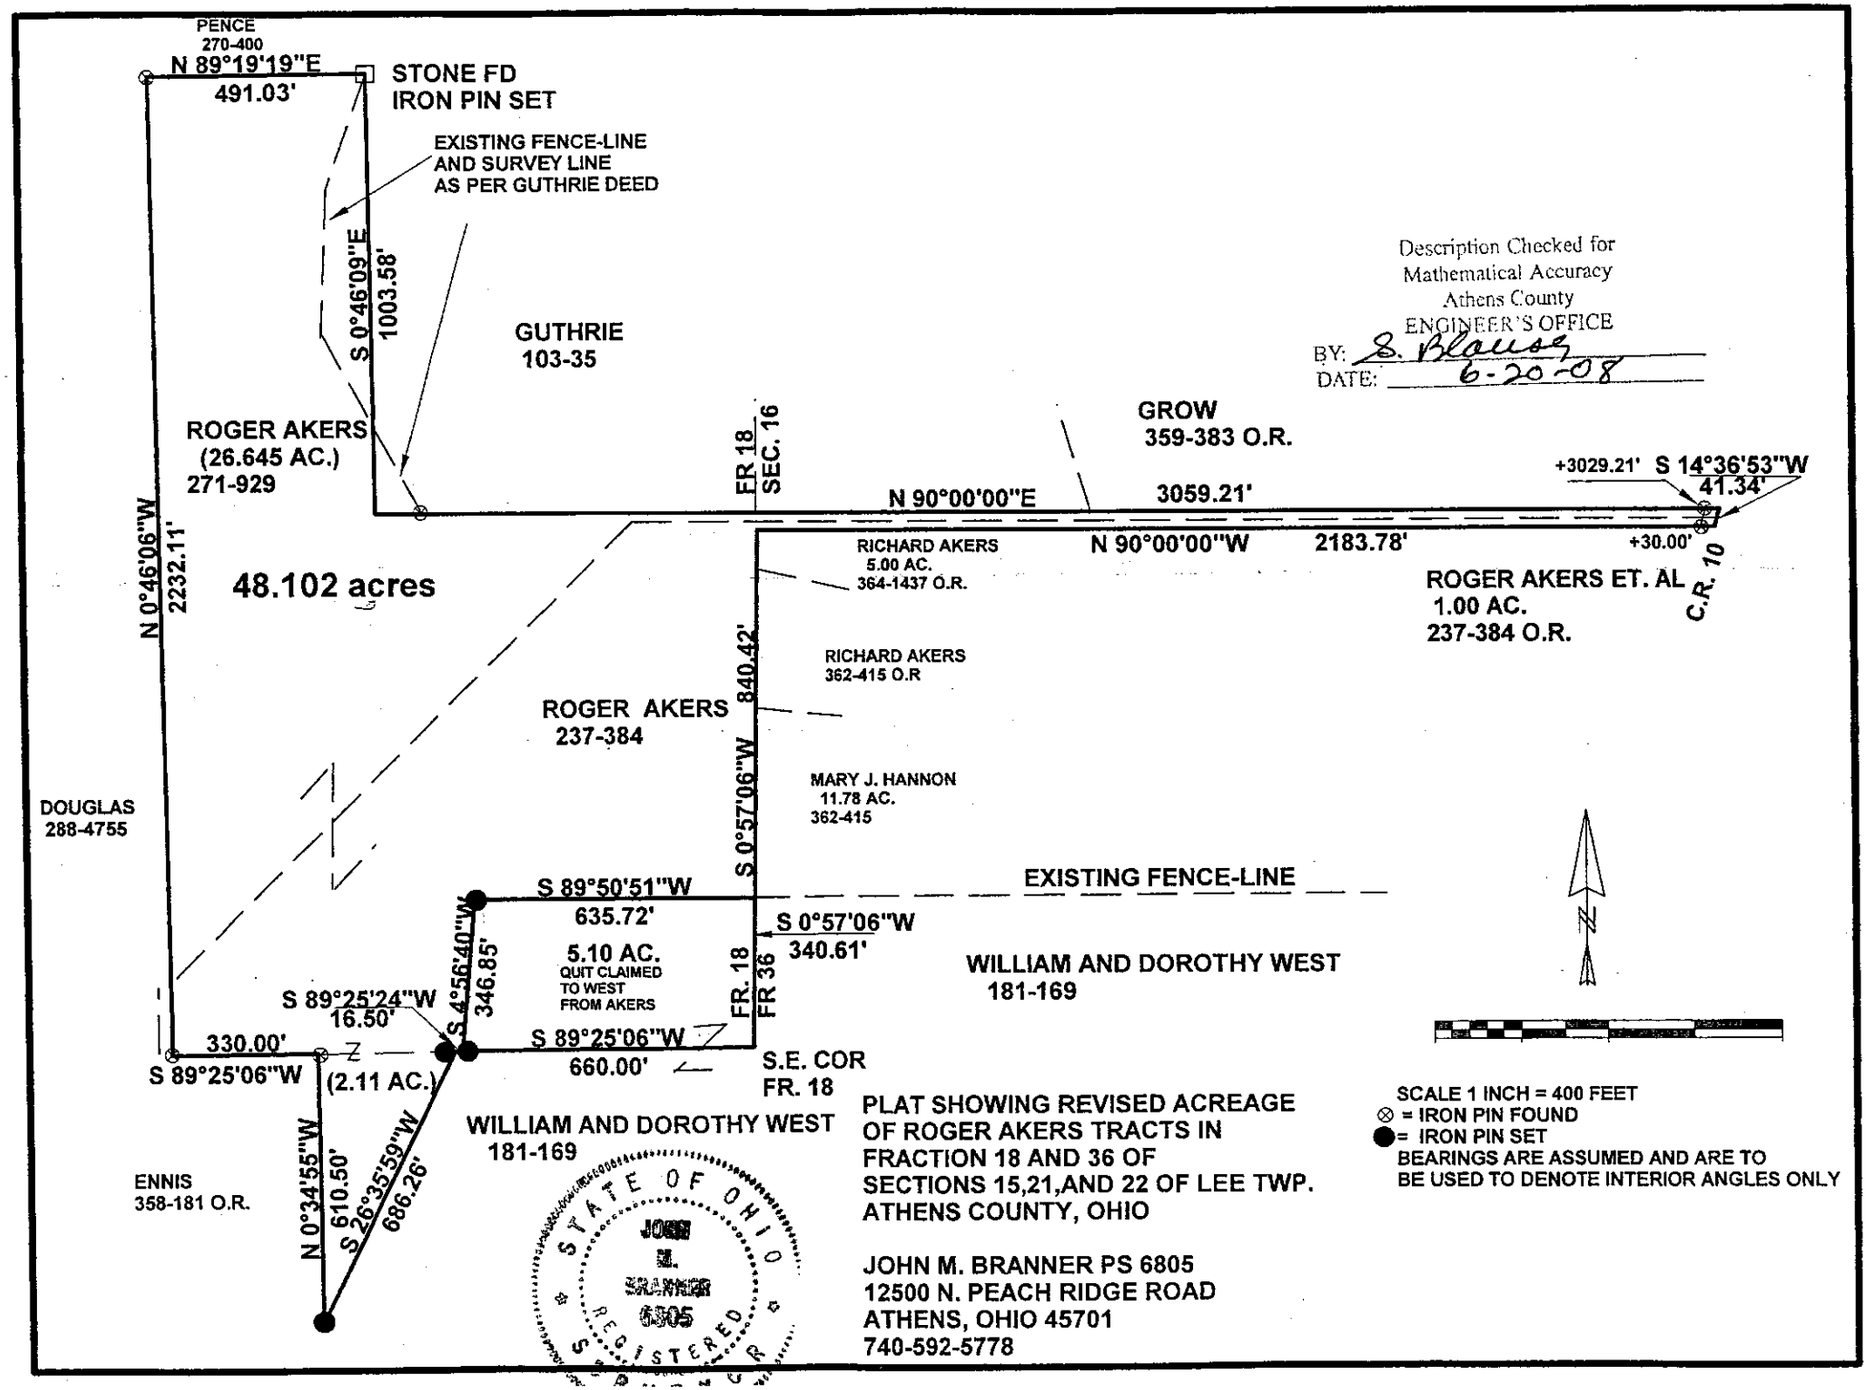

Description Checked for
Mathematical Accuracy
Athens County
ENGINEER'S OFFICE
BY: S. Blauer
DATE: 6-20-08

PLAT SHOWING REVISED ACREAGE
OF ROGER AKERS TRACTS IN
FRACTION 18 AND 36 OF
SECTIONS 15,21,AND 22 OF LEE TWP.
ATHENS COUNTY, OHIO

SCALE 1 INCH = 400 FEET
⊗ = IRON PIN FOUND
● = IRON PIN SET
BEARINGS ARE ASSUMED AND ARE TO
BE USED TO DENOTE INTERIOR ANGLES ONLY

JOHN M. BRANNER PS 6805
12500 N. PEACH RIDGE ROAD
ATHENS, OHIO 45701
740-592-5778