4

C. Thomas Smith & Associates
P.O. Box 393
Racine, Ohio 45771
740-949-2524

BEING A PART OF ALBANY CORPORATION, SECTION 2, TOWNSHIP-10-NORTH, RANGE-15-WEST, LEE TOWNSHIP, ATHENS COUNTY, STATE OF OHIO.

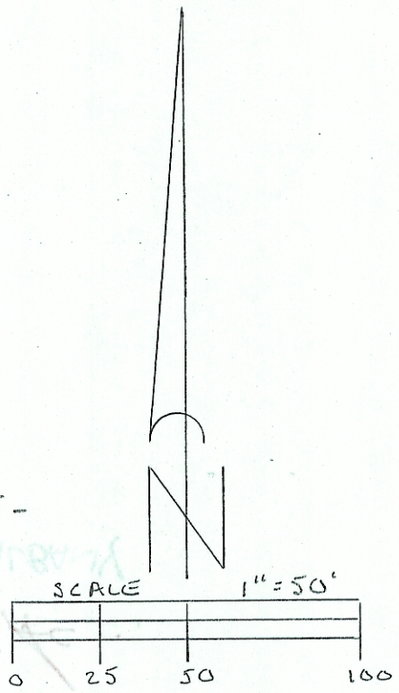

REFERENCES
CURRENT TAX PLATS
PREVIOUS SURVEYS
DEEDS; AS NOTED

NOTE: BEARINGS ARE ASSUMED AND ARE FOR THE DETERMINATION OF ANGLES ONLY.

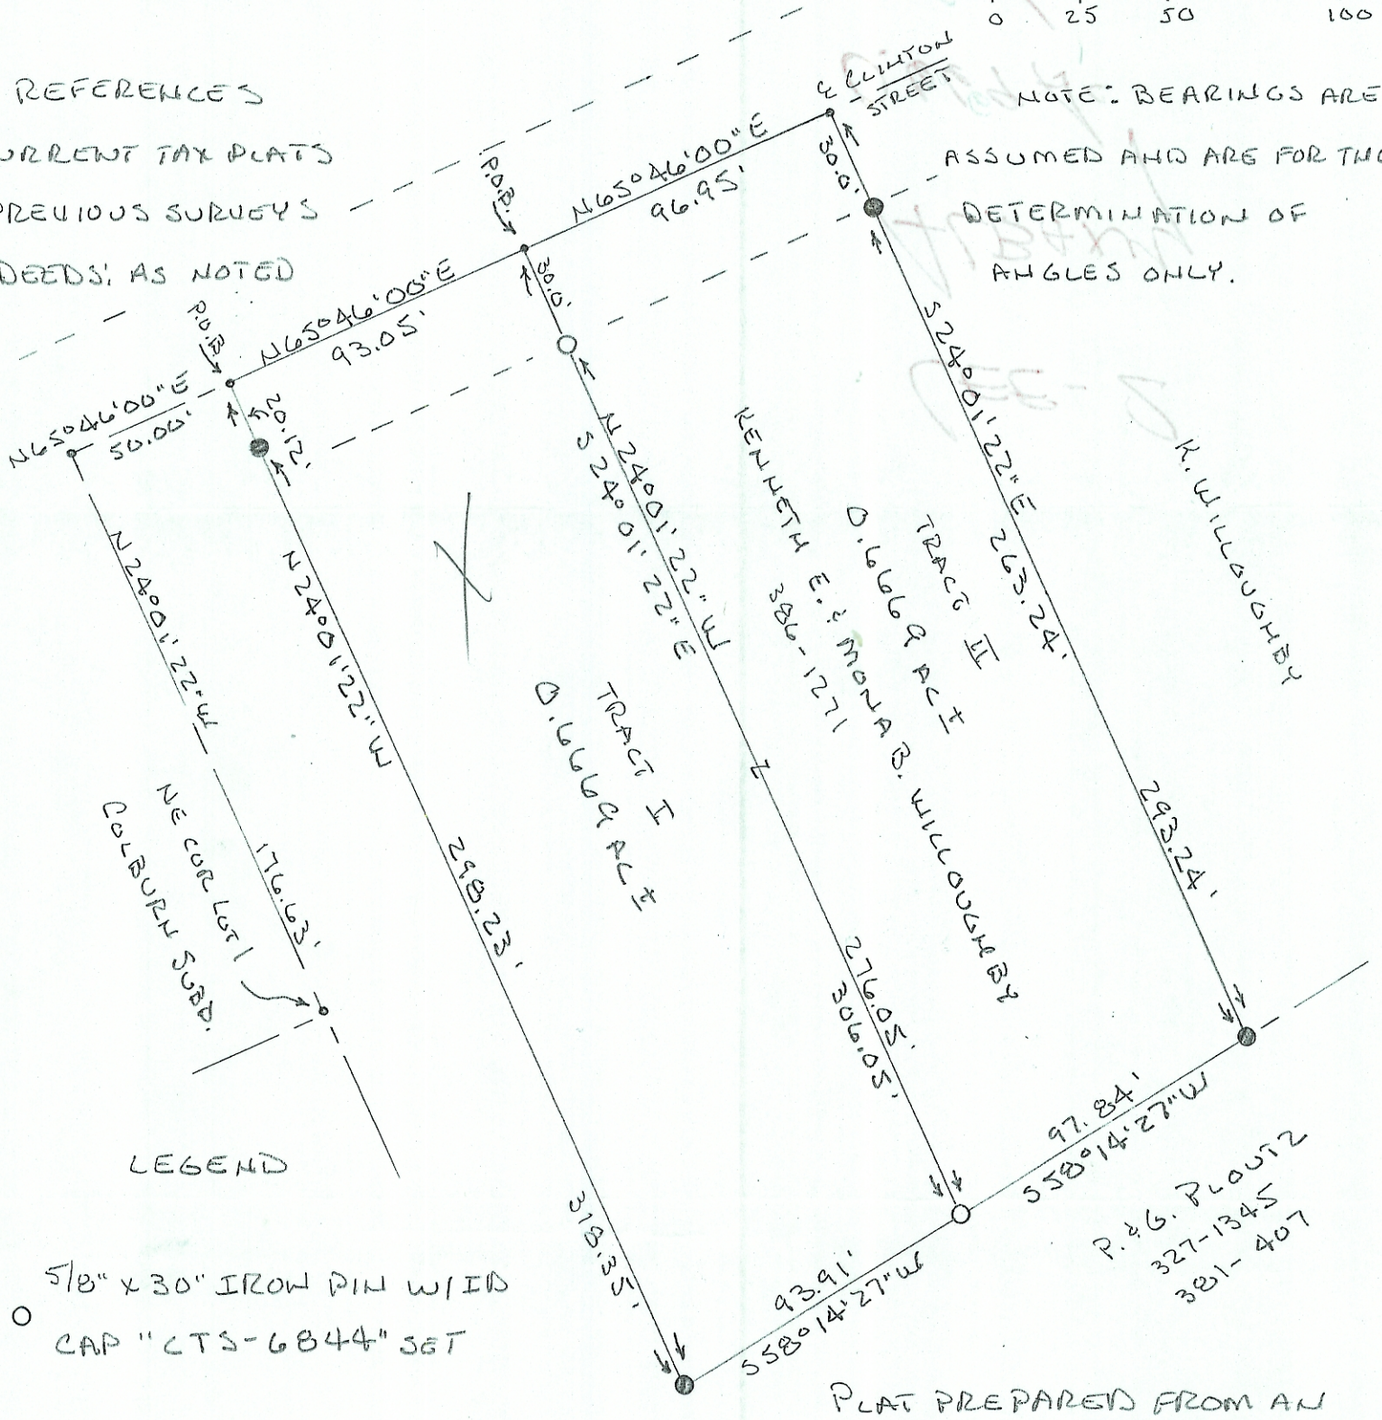

LEGEND

○ 5/8" x 30" IRON PIN W/ID CAP "CTS-6844" SET

● EXISTING IRON PIN

◦ POINT

PLAT PREPARED FROM AN ACTUAL SURVEY MADE ON THE 8th DAY OF JULY, 2004 BY,

C. Thomas Smith

OHIO PROFESSIONAL SURVEYOR
No 6844

Description Checked for Mathematical Accuracy
Athens County
ENGINEER'S OFFICE
BY: S. Blauser
DATE: 7-12-04