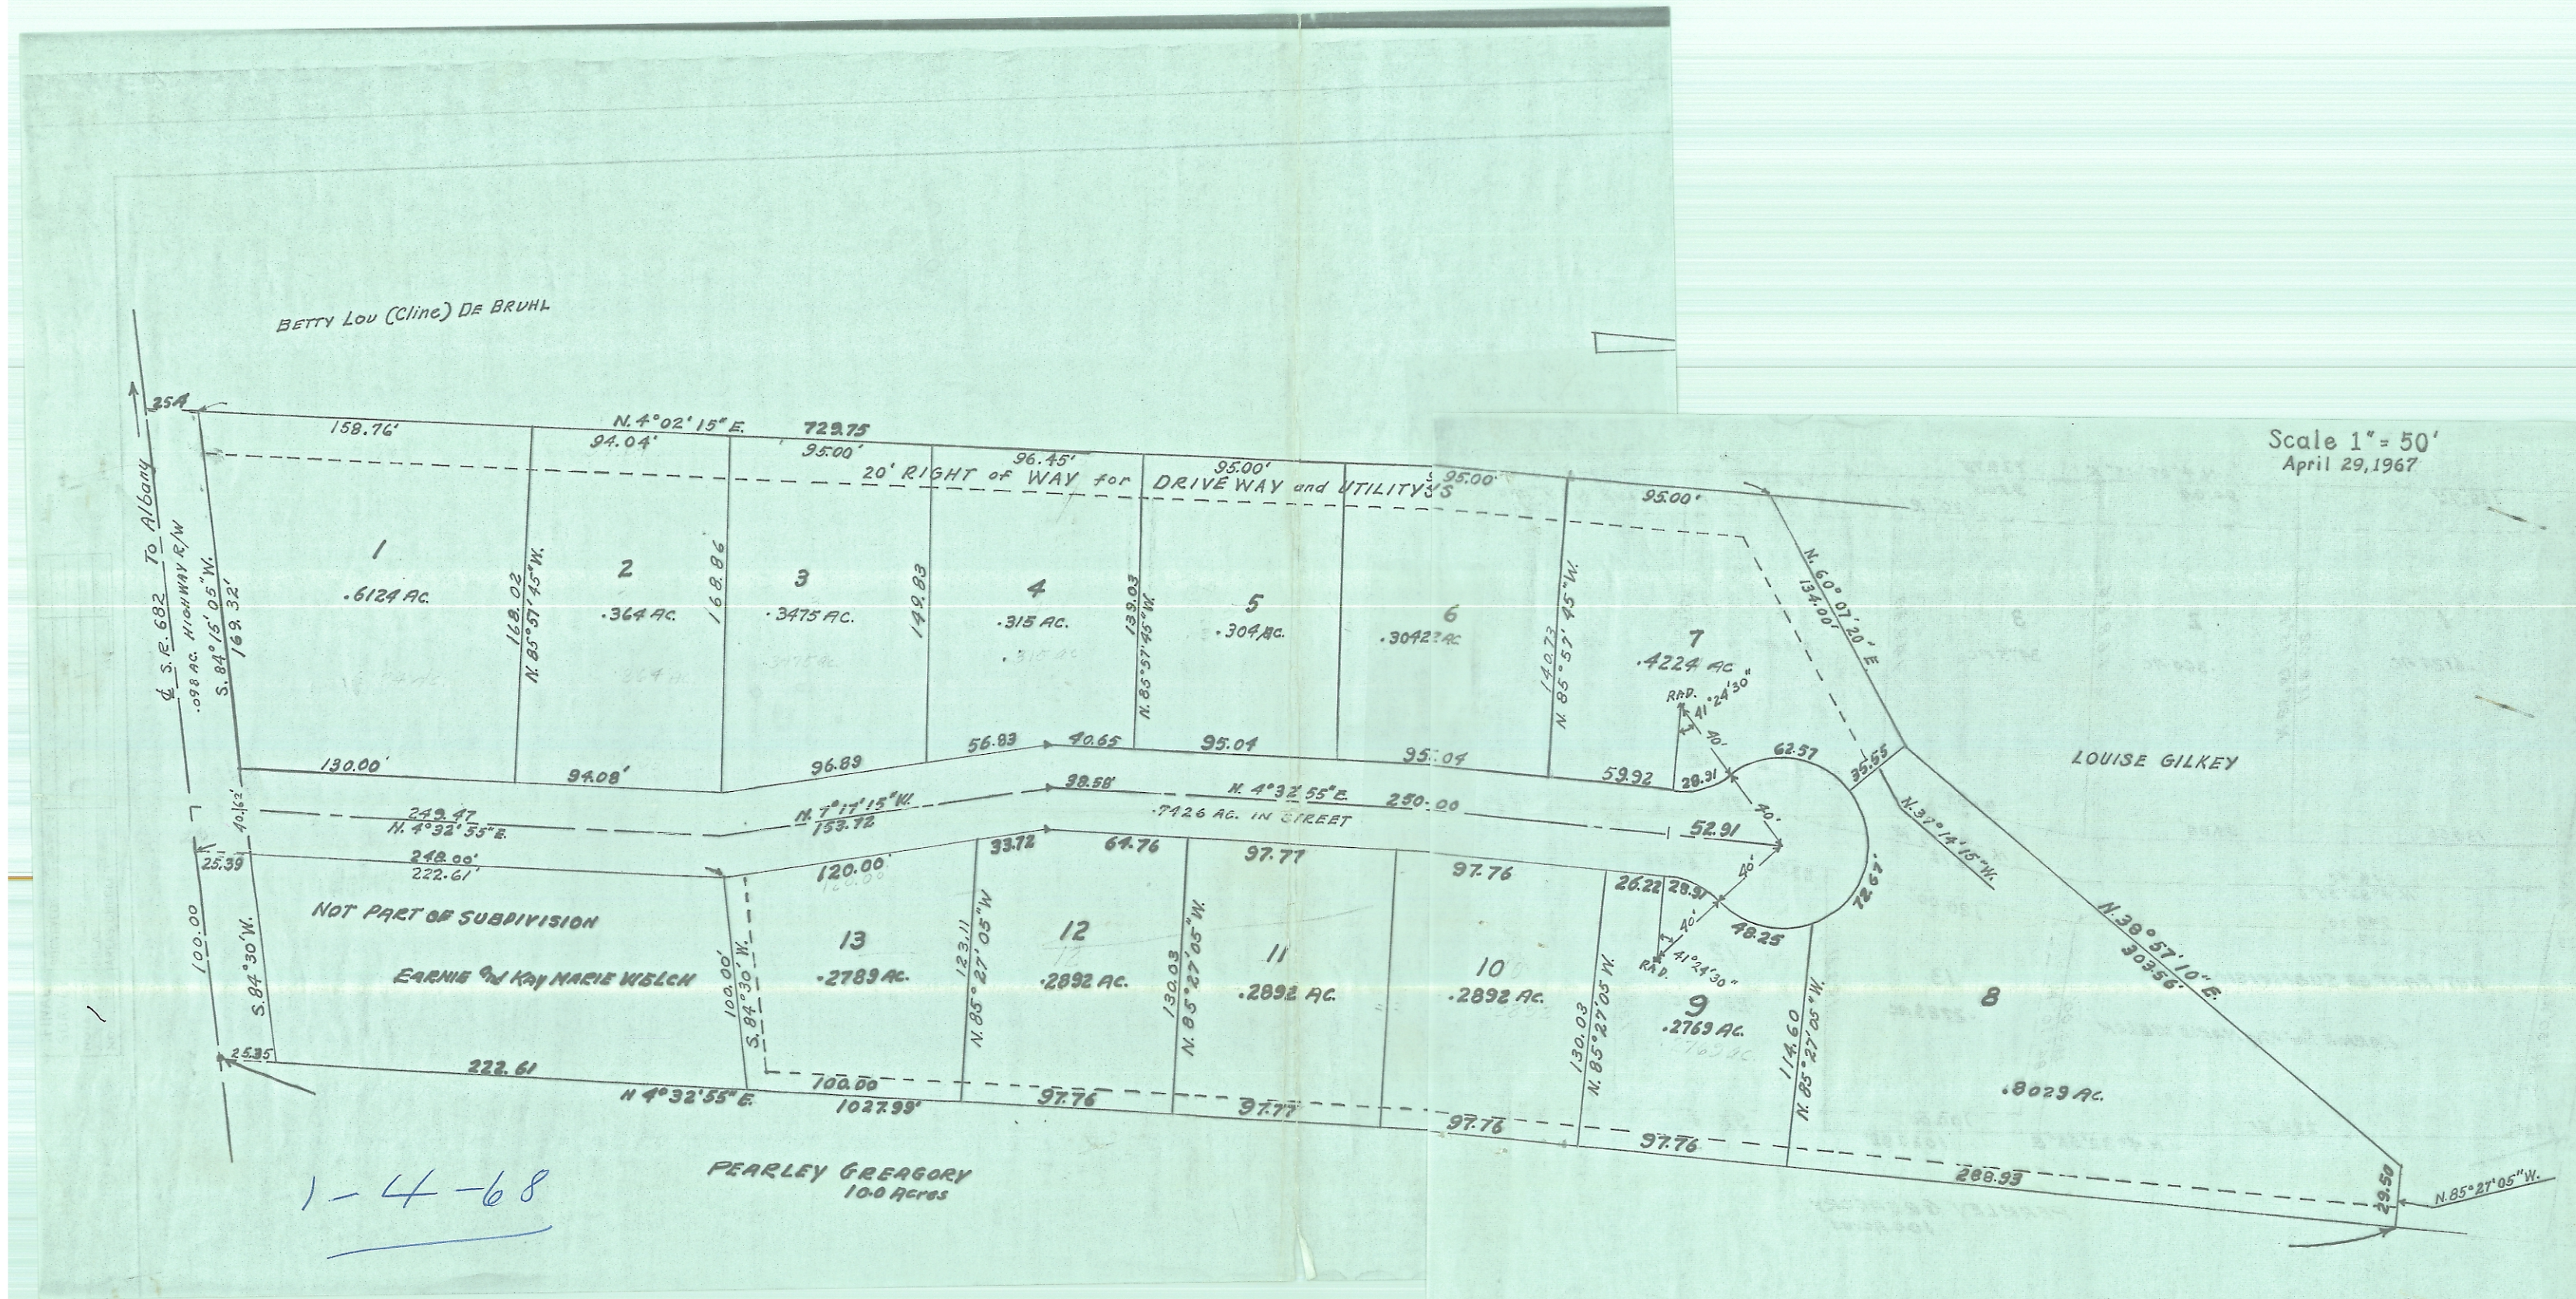

Situated in the Township of LEE, County of Athens, State of Ohio and being of Section 2, Township 10, Range 15 (of The Ohio River Survey) containing 8.5 Acres, and being the same Tract conveyed to Louise Gilkey and described in Deed Book 239, Page 563, Athens County Deed Records.

The undersigned Louise Gilkey AND Clinton F. Gilkey her husband hereby certify that the attached plat correctly represents their ____ a subdivision of Lots 1 to 13 inclusive, do hereby accept this plat of same and dedicate to public use as such all or parts of the roads, boulevards, cul-de-sacs, etc. Shown herein and not heretofore dedicated.

In witness thereof Louise Gilkey AND Clinton F. Gilkey her husband have hereunto set their hands this 1st day of November 1967.

Witness Harold D. Whaley
William A. Lavell

Signed Louise Gilkey
Clinton F. Gilkey

Surveyed and platted by HAROLD D. WHALEY

I do hereby certify that I have surveyed the premises and prepared the attached plat and that said plat is correct.

Harold D. Whaley
Registered Surveyor No. 4996

Before me, a Notary Public, in and for said County personally came Louise Gilkey AND Clinton F. Gilkey who acknowledge the signing of the foregoing instrument to be their voluntary act and deed for the uses and purposes therein expressed.

In witness whereof I have hereunto set my hand and affixed my official seal this 1st day of November 19 67.

William A. Lavell
Notary Public

Approved and accepted this ____ day of ____ 19 ____ and the roads, boulevards, etc. herein dedicated to public use are hereby accepted as such for the Village of Albany, O.

Clerk of Albany Council Edna B. Hutchman

Joyce Elliott
Lynn Rhorick
John Singleton
Leach Delworth
Betty Thomas
Council

TRANSFERED ____
RECEIVED ____
RECORDED ____

4.8968B ACRES IN LOTS
.7426 ACRES IN STREET
4.9114 TOTAL ACRES
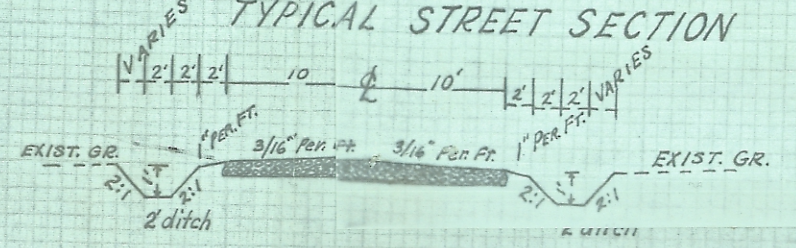
TYPICAL STREET SECTION