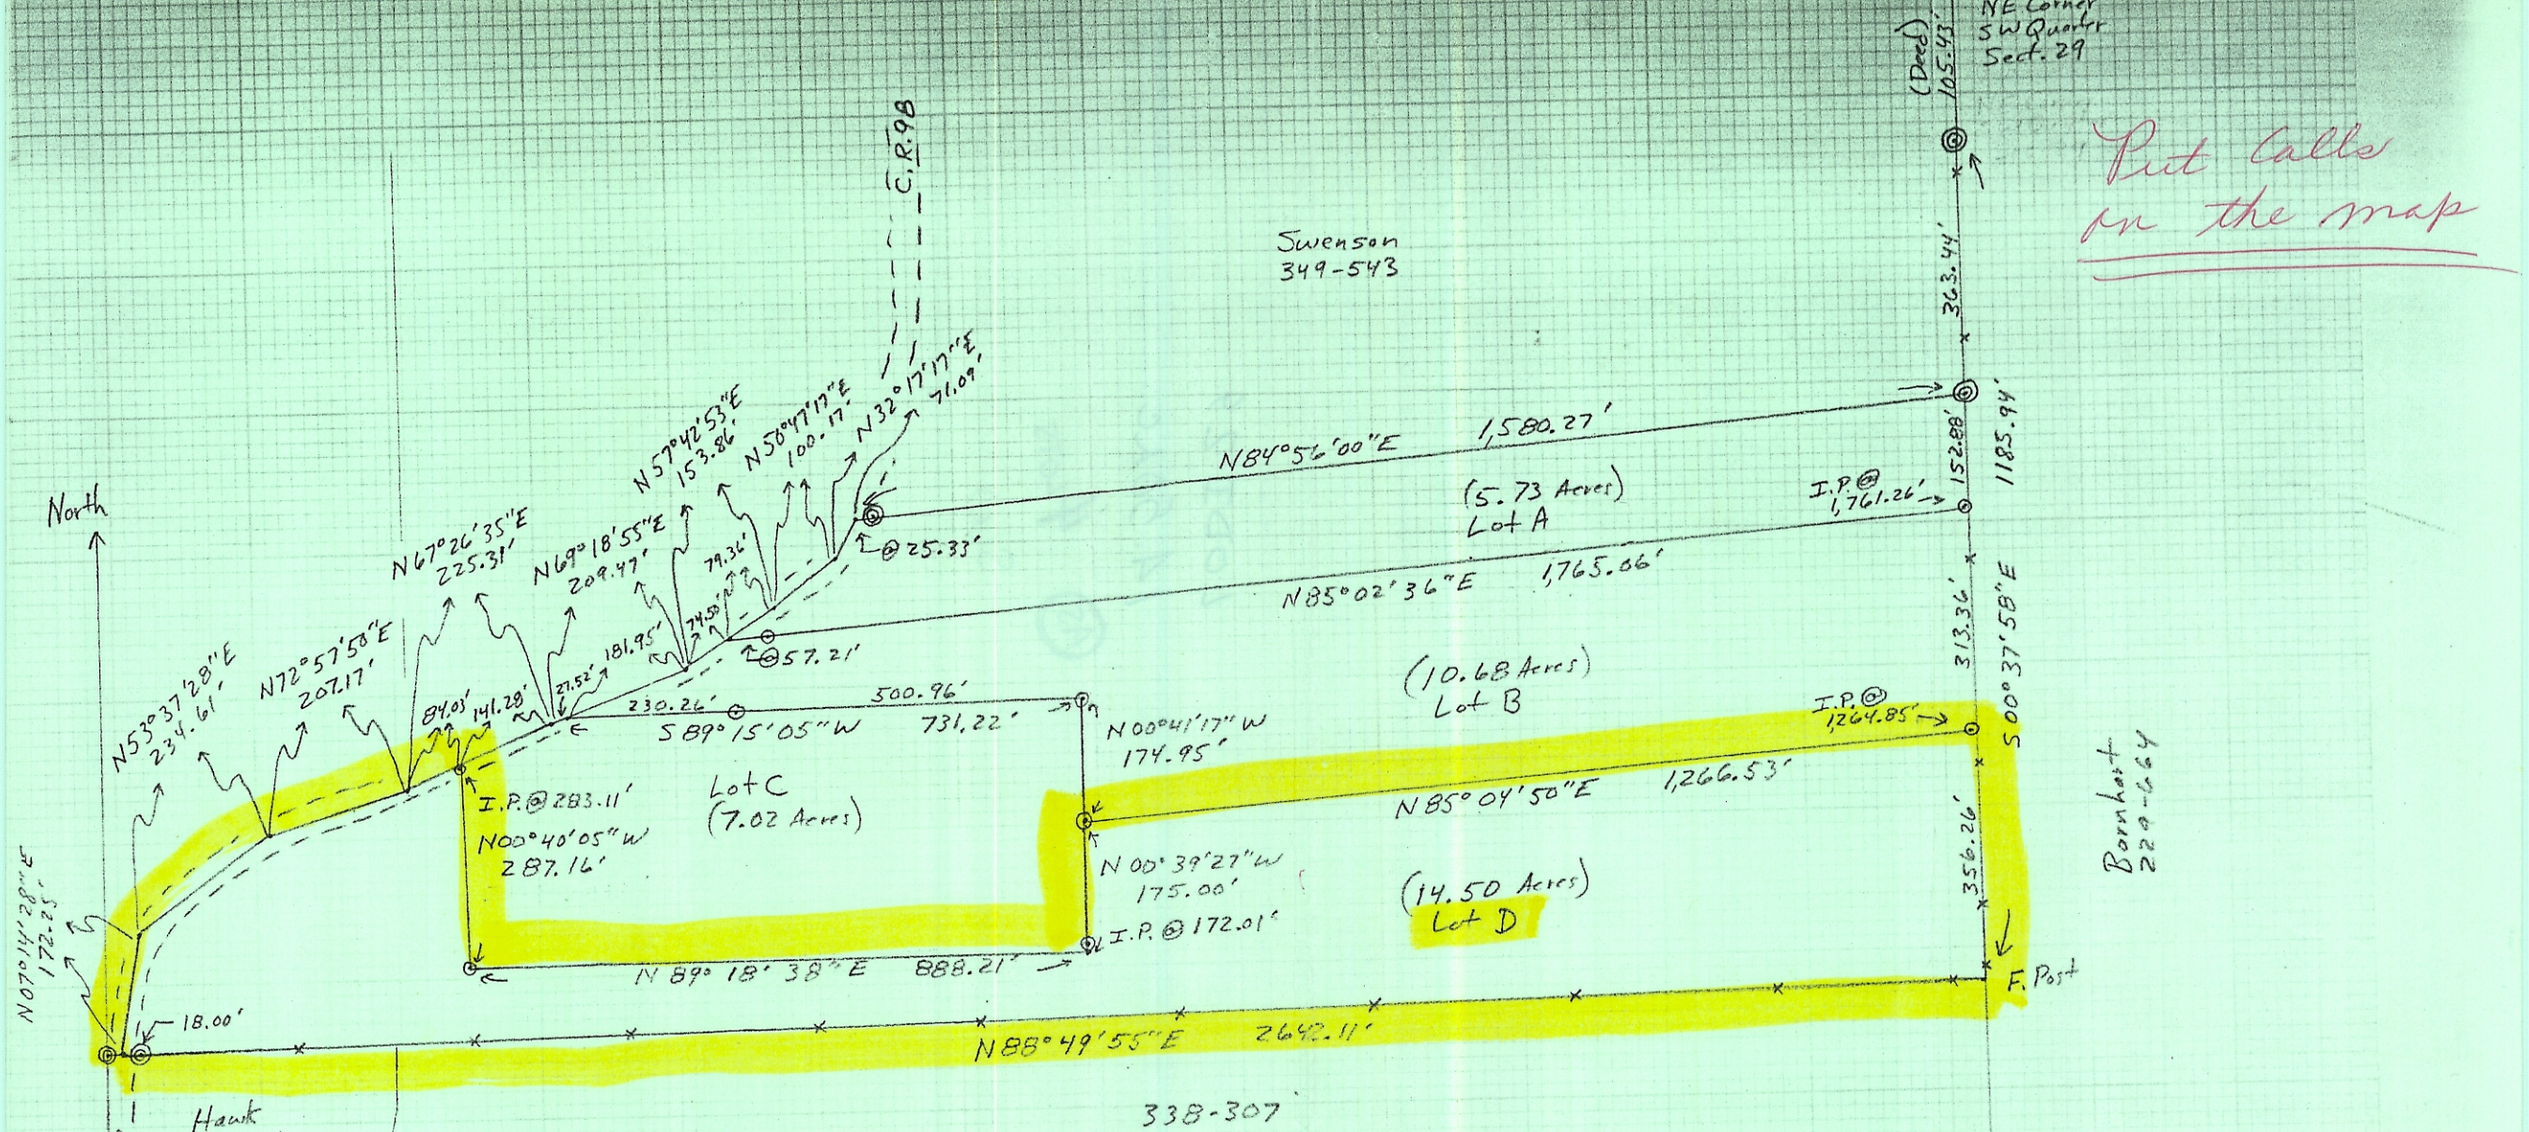

Plat of Survey
Prepared for: Les Henderson
By: Archie W. Stanley Jr.
Professional Surveyor
Registration S-6345

Date March 12, 1984
Scale 1" = 200'
◎: Iron Pin found
⊙: Iron Pin set

State: Ohio
County: Athens
Twp: Lodi
Range: 13
Town: 4
Section: 29

Description checked for
Mathematical Accuracy
ATHENS COUNTY
ENGINEER'S OFFICE
BY: [signature]
DATE: 12 MARCH 84