SURVEY FOR

ANTHONY DiMICHELE (TRUSTEE)

LOCATION

ROME TOWNSHIP ATHENS COUNTY

RANGE 12 TOWNSHIP 6 SECTION 23 & 29

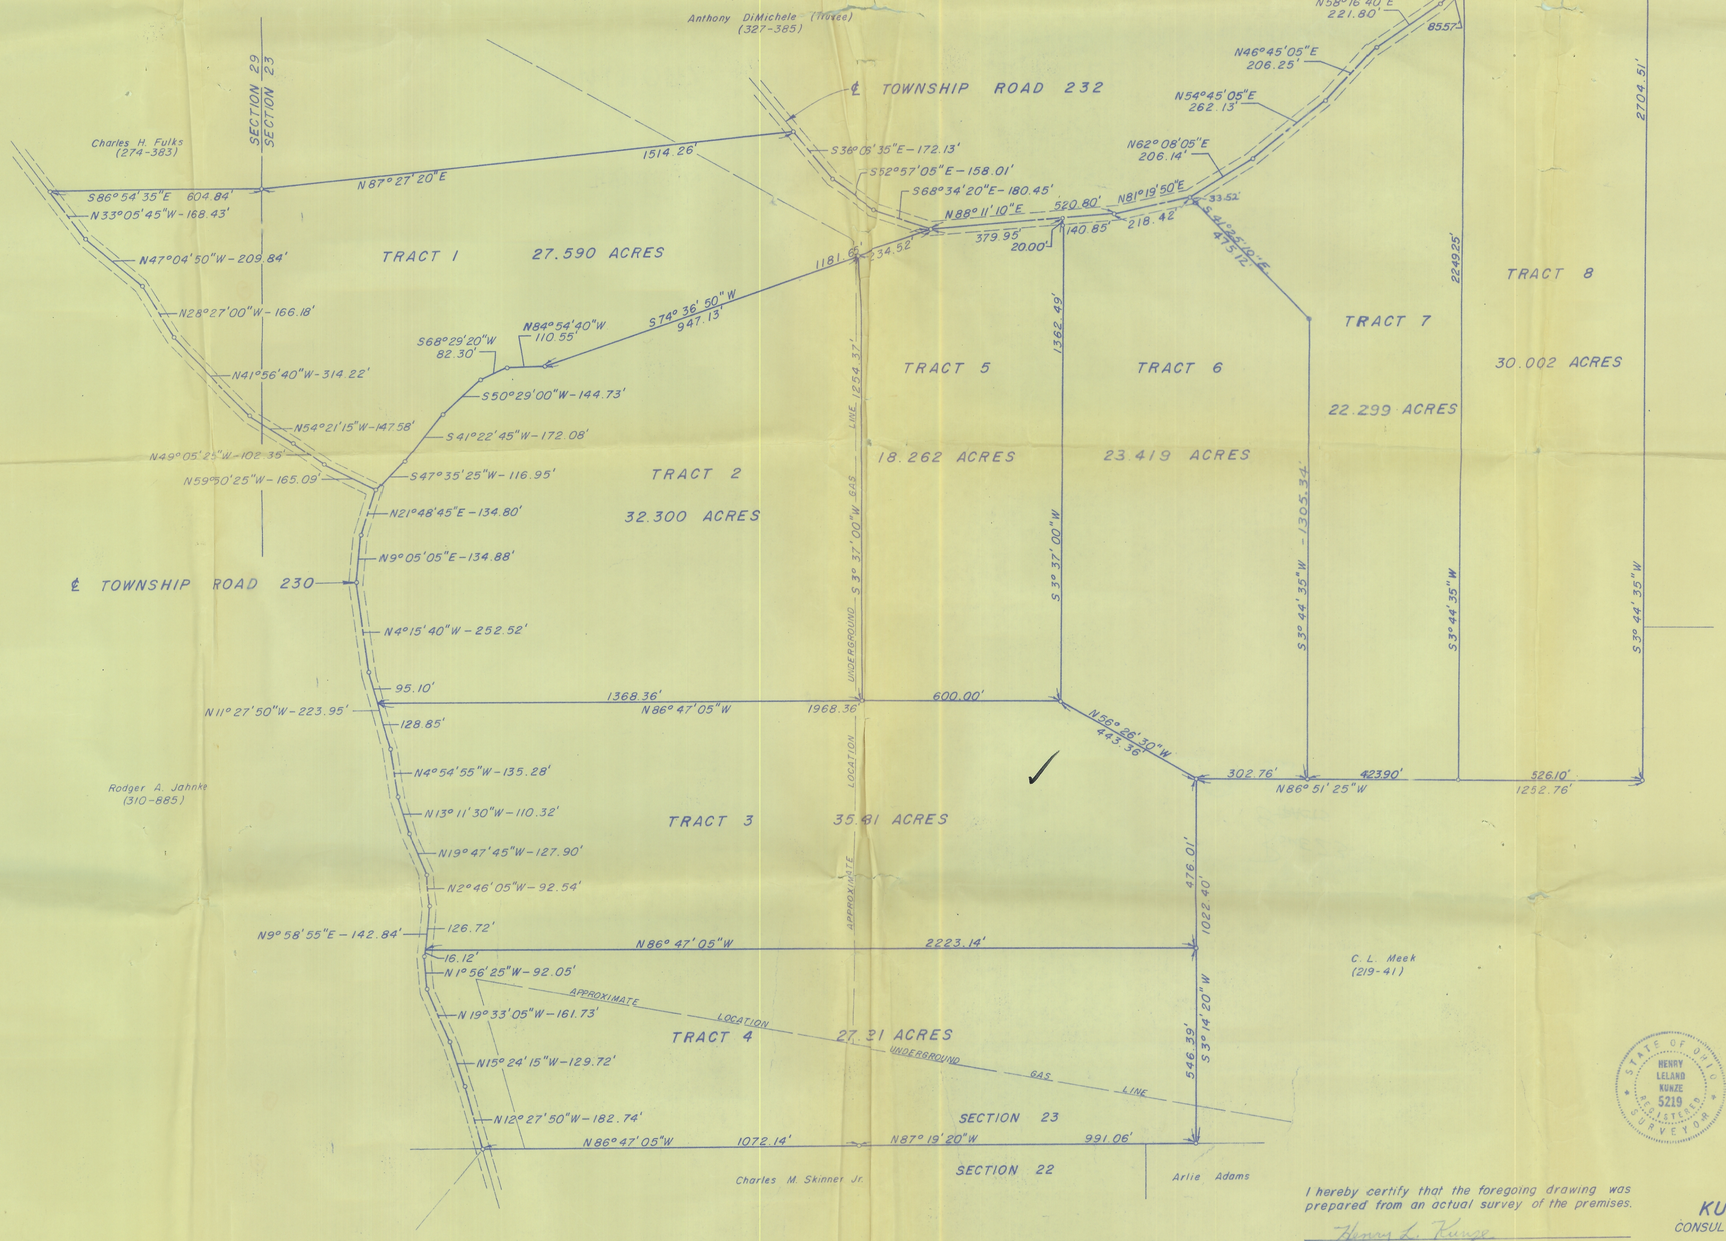

Drawn By: M.F.K.
Date: Sept. 17, 1976

o — Iron Pin

TOTAL AREA — 216.673 ACRES

I hereby certify that the foregoing drawing was prepared from an actual survey of the premises.

Henry L. Kunze

Henry L. Kunze Registered Surveyor No. 5219

STATE OF OHIO HENRY LELAND KUNZE 5219 REGISTERED SURVEYOR

SURVEYED & PREPARED BY

KUNZE and ASSOCIATES, INC.

CONSULTING ENGINEERS & LAND SURVEYORS

WESTERVILLE, OHIO