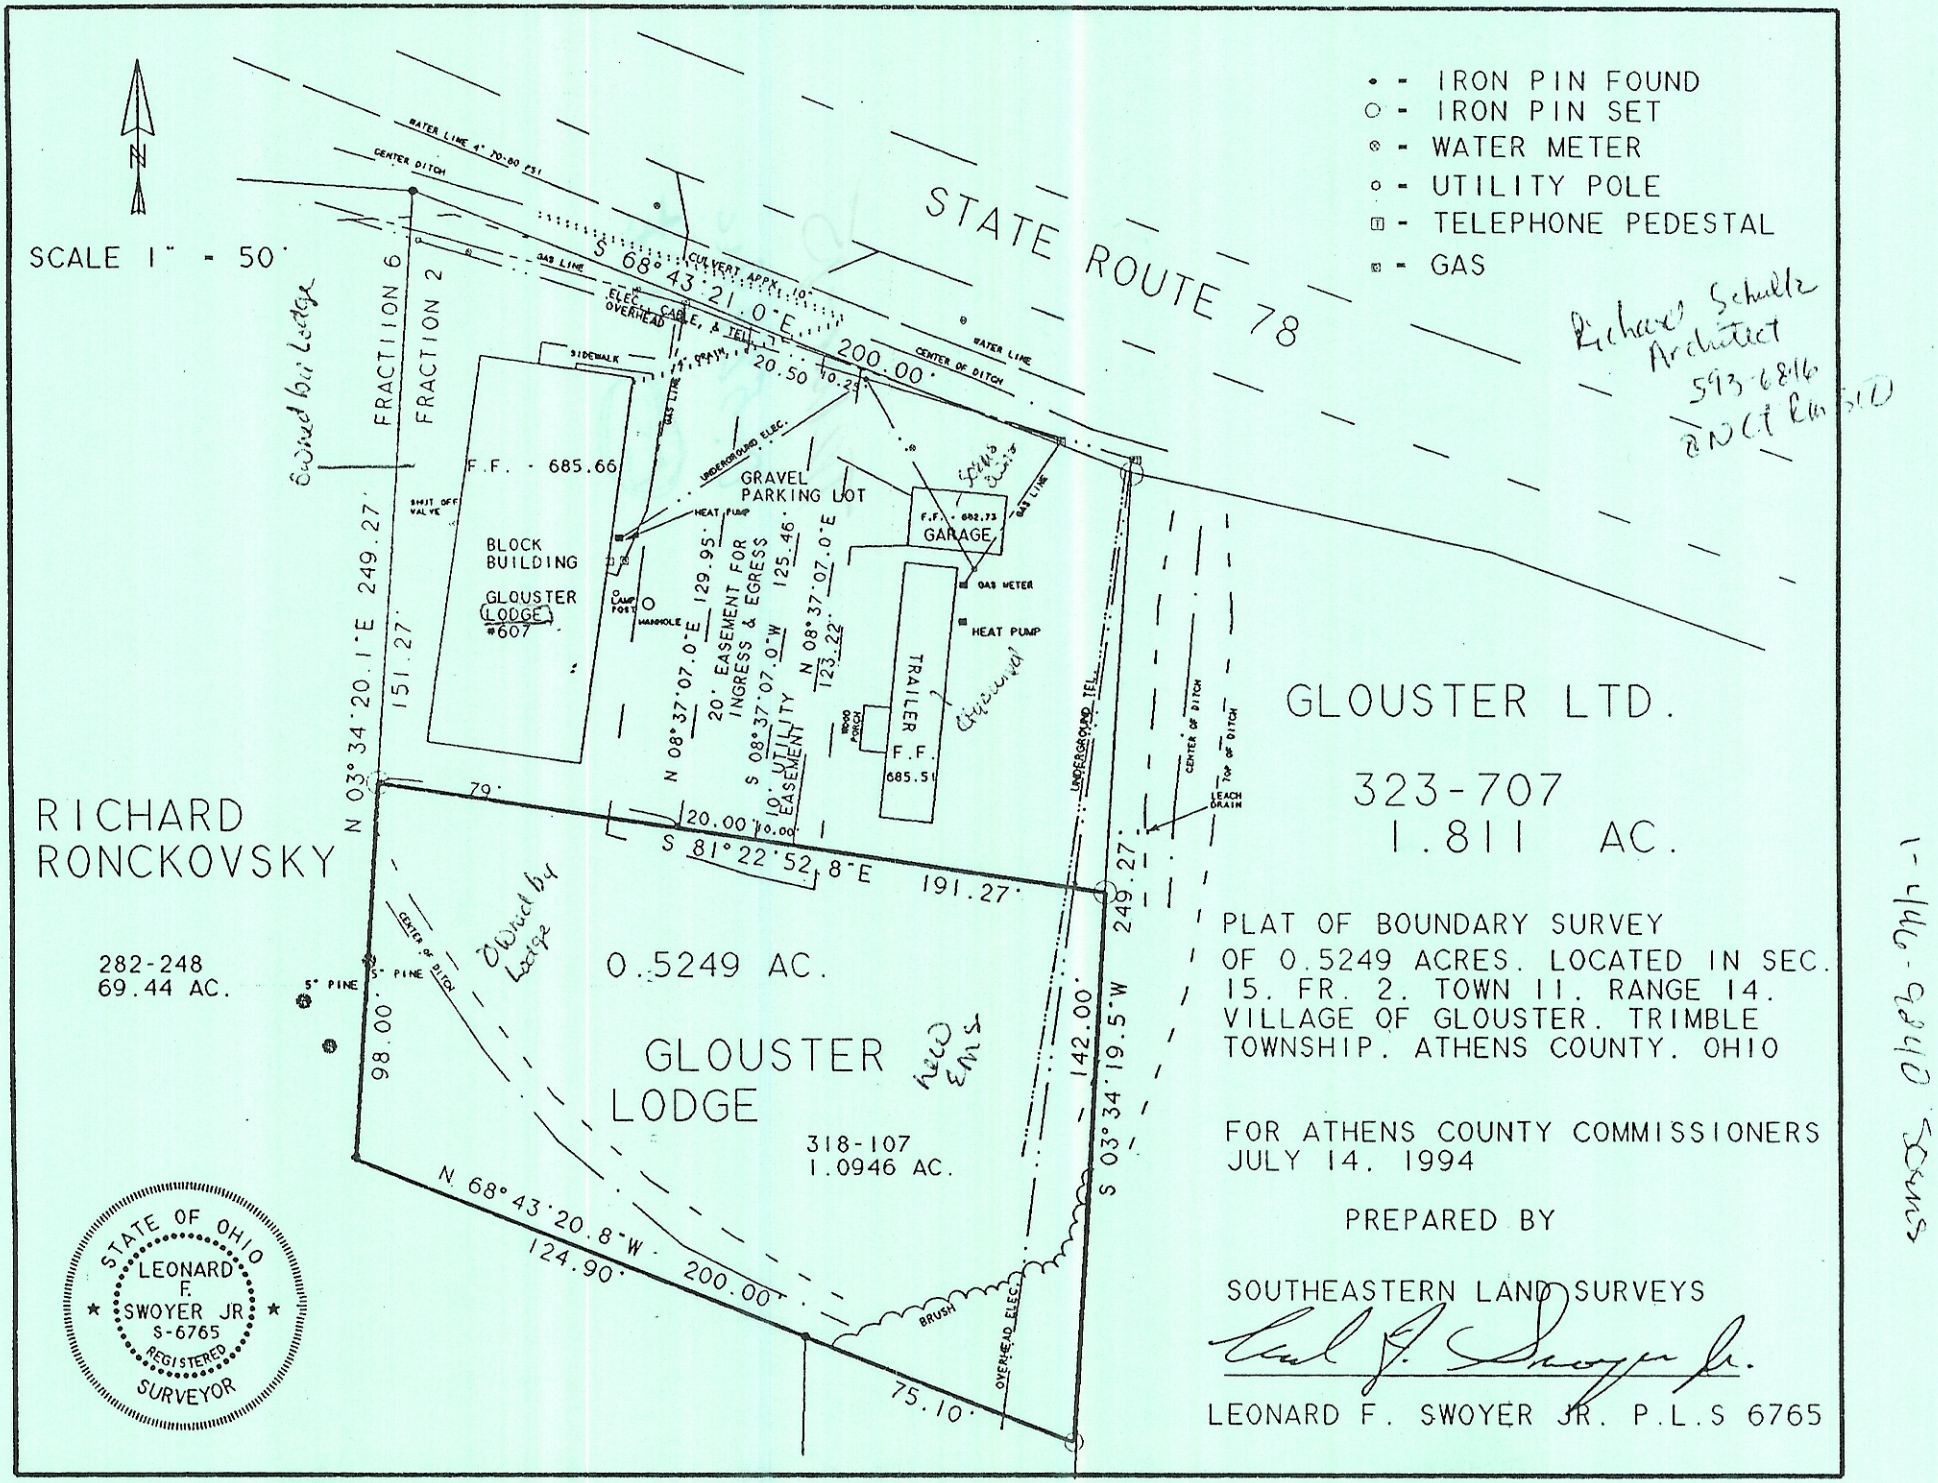

PLAT OF BOUNDARY SURVEY
OF 0.5249 ACRES. LOCATED IN SEC. 15. FR. 2. TOWN 11. RANGE 14. VILLAGE OF GLOUSTER. TRIMBLE TOWNSHIP. ATHENS COUNTY. OHIO

FOR ATHENS COUNTY COMMISSIONERS
JULY 14. 1994

PREPARED BY

SOUTHEASTERN LAND SURVEYS

LEONARD F. SWOYER JR. P.L.S 6765