BEING A PART OF THE SW1/4 OF SEC. 9, HEBBLE TWP., T-11N., R-14W, ATHENS CO., OHIO

NOTE: CHD BEARINGS ARE BASED ON THE ERT LINE OF THE 1.35 AC. TRACT AS BEING N14°40'36"E AND ARE FOR THE DETERMINATION OF ANGLES ONLY.

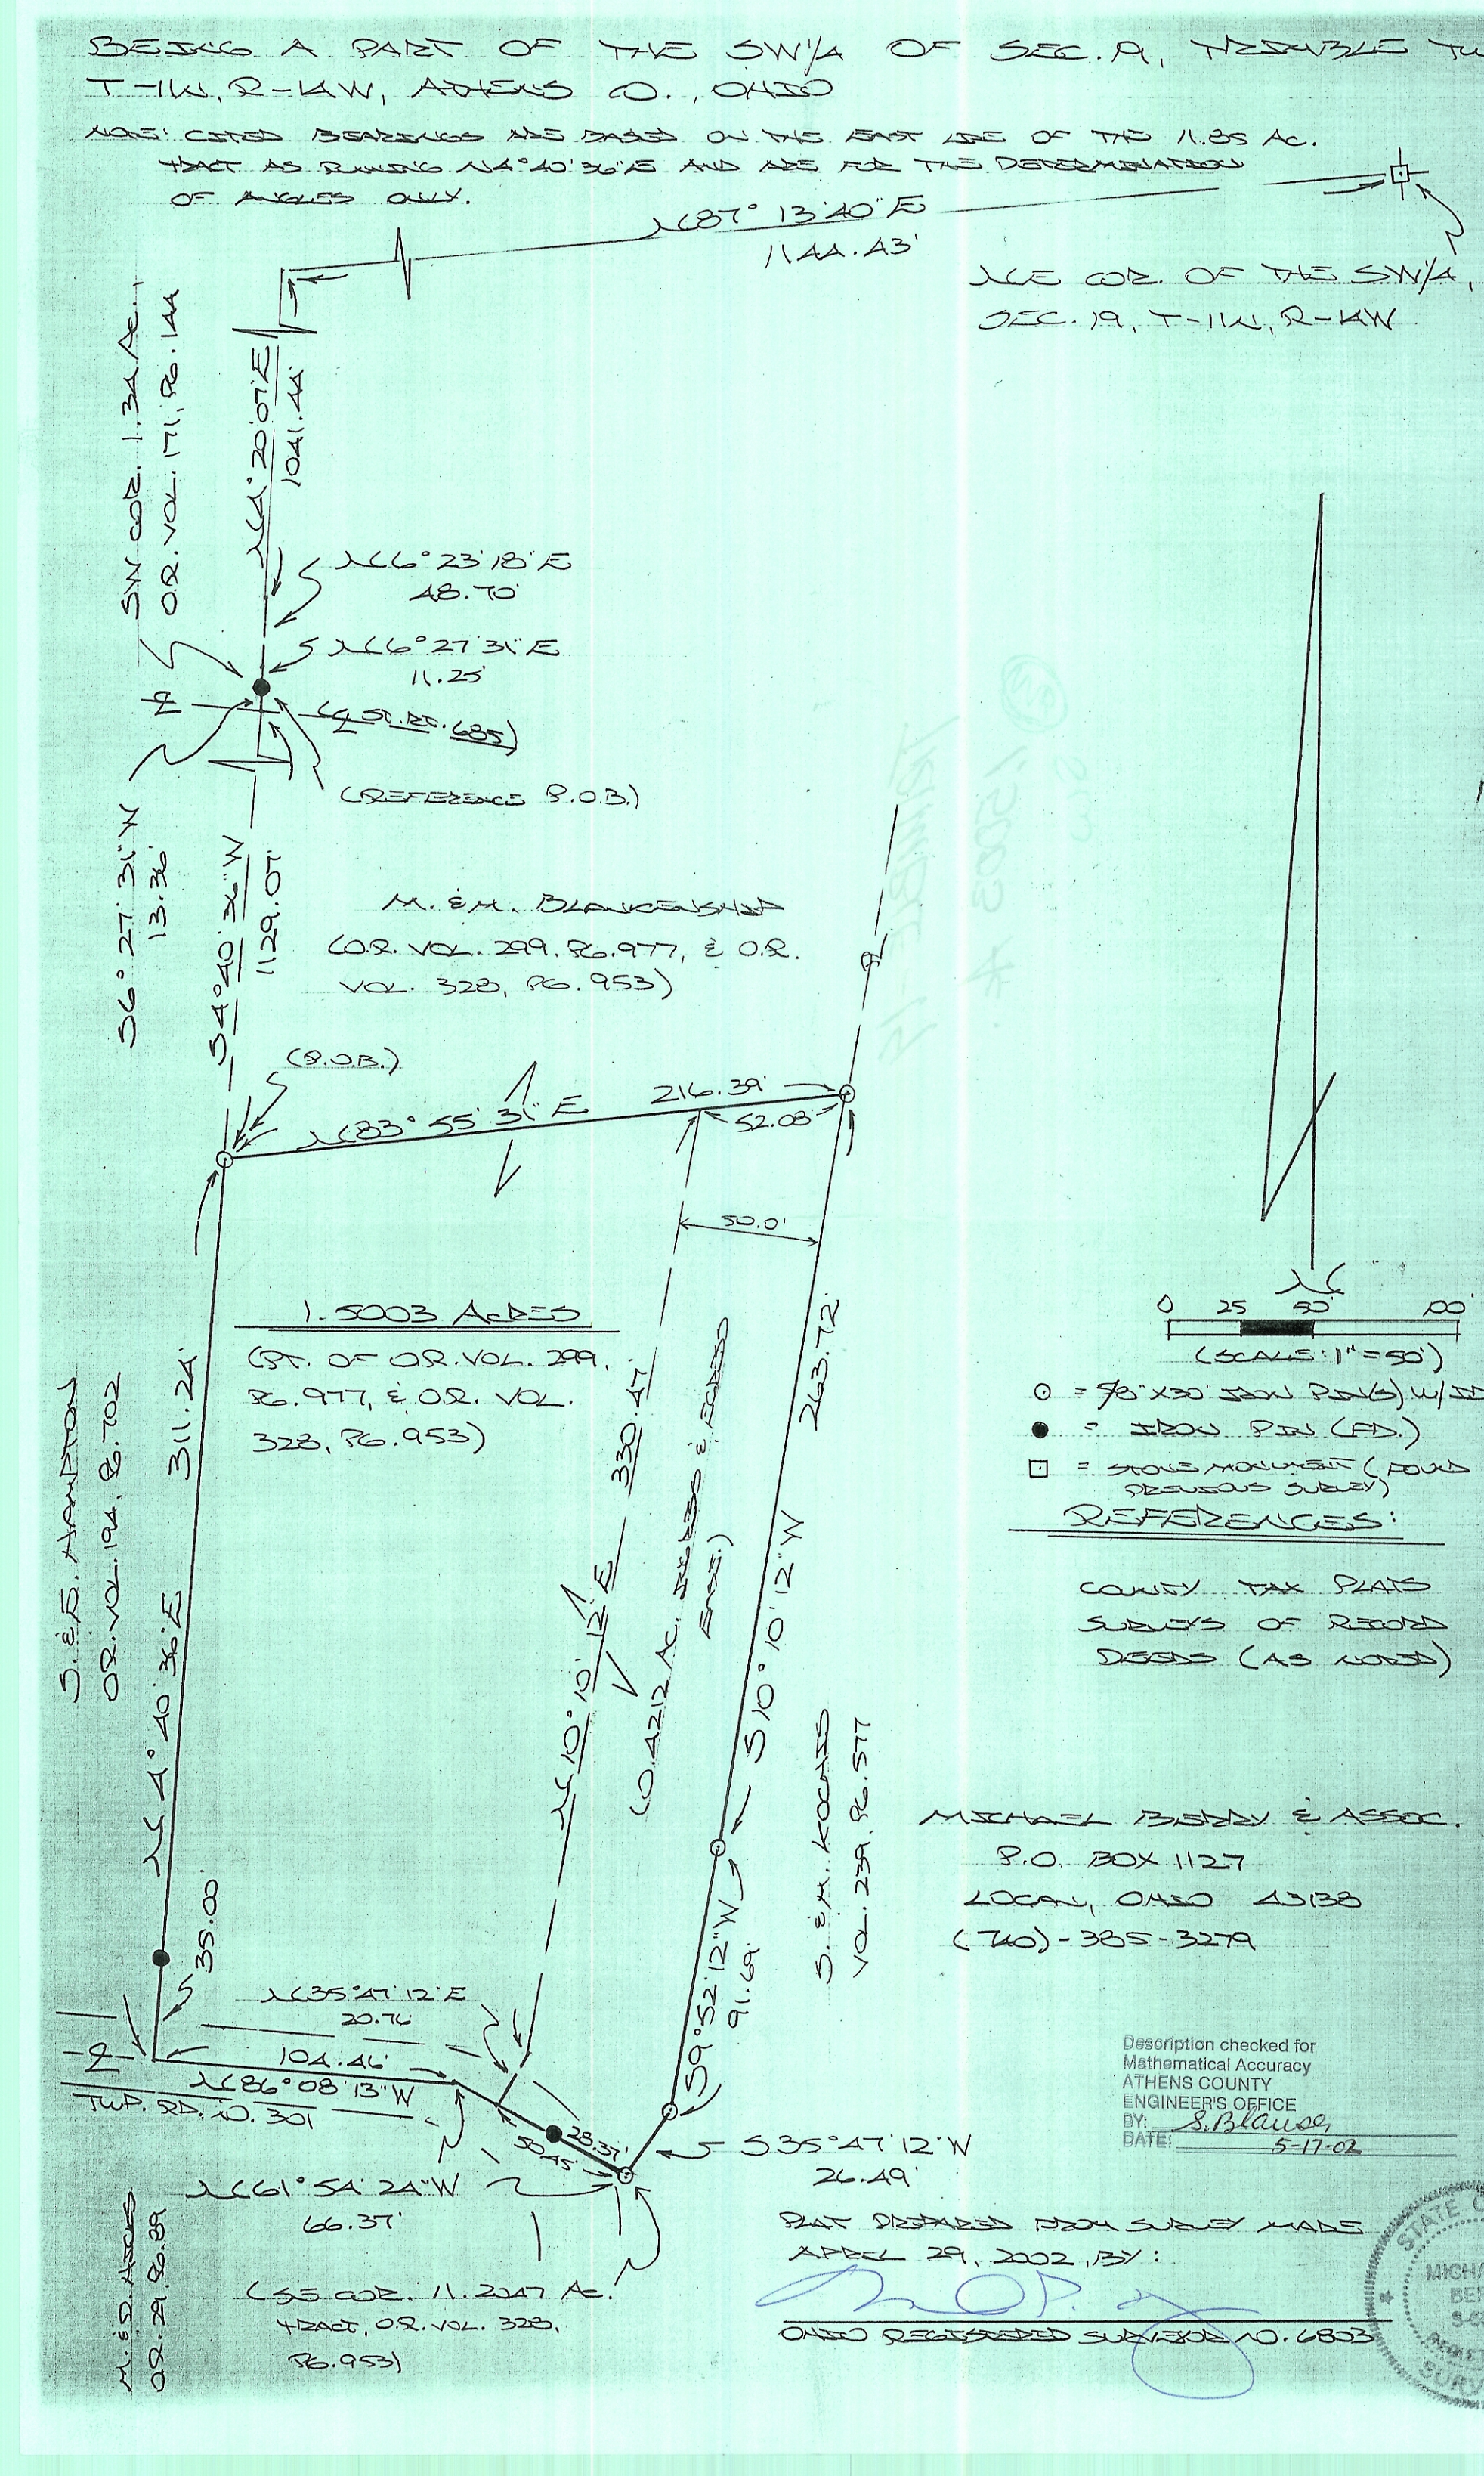

⊙ = 5/8" x 30" IRON PIPE(S) W/ ID CAP

● = IRON PIN (FD.)

□ = STONE MONUMENT (FOUND BY PREVIOUS SURVEY)

REFERENCES:

COUNTY TAX PLATS

SURVEYS OF RECORD

DEEDS (AS NOTED)

MICHAEL BERRY & ASSOC.

P.O. BOX 1127

LOGAN, OHIO 43138

(740) - 385 - 3279

Description checked for Mathematical Accuracy
ATHENS COUNTY
ENGINEER'S OFFICE
BY: S. Blanco
DATE: 5-17-02

PLAT DERIVED FROM SURVEY MADE APRIL 29, 2002, BY:

OHIO REGISTERED SURVEYOR NO. 6803

STATE OF OHIO
MICHAEL P. BERRY
6803
REGISTERED SURVEYOR