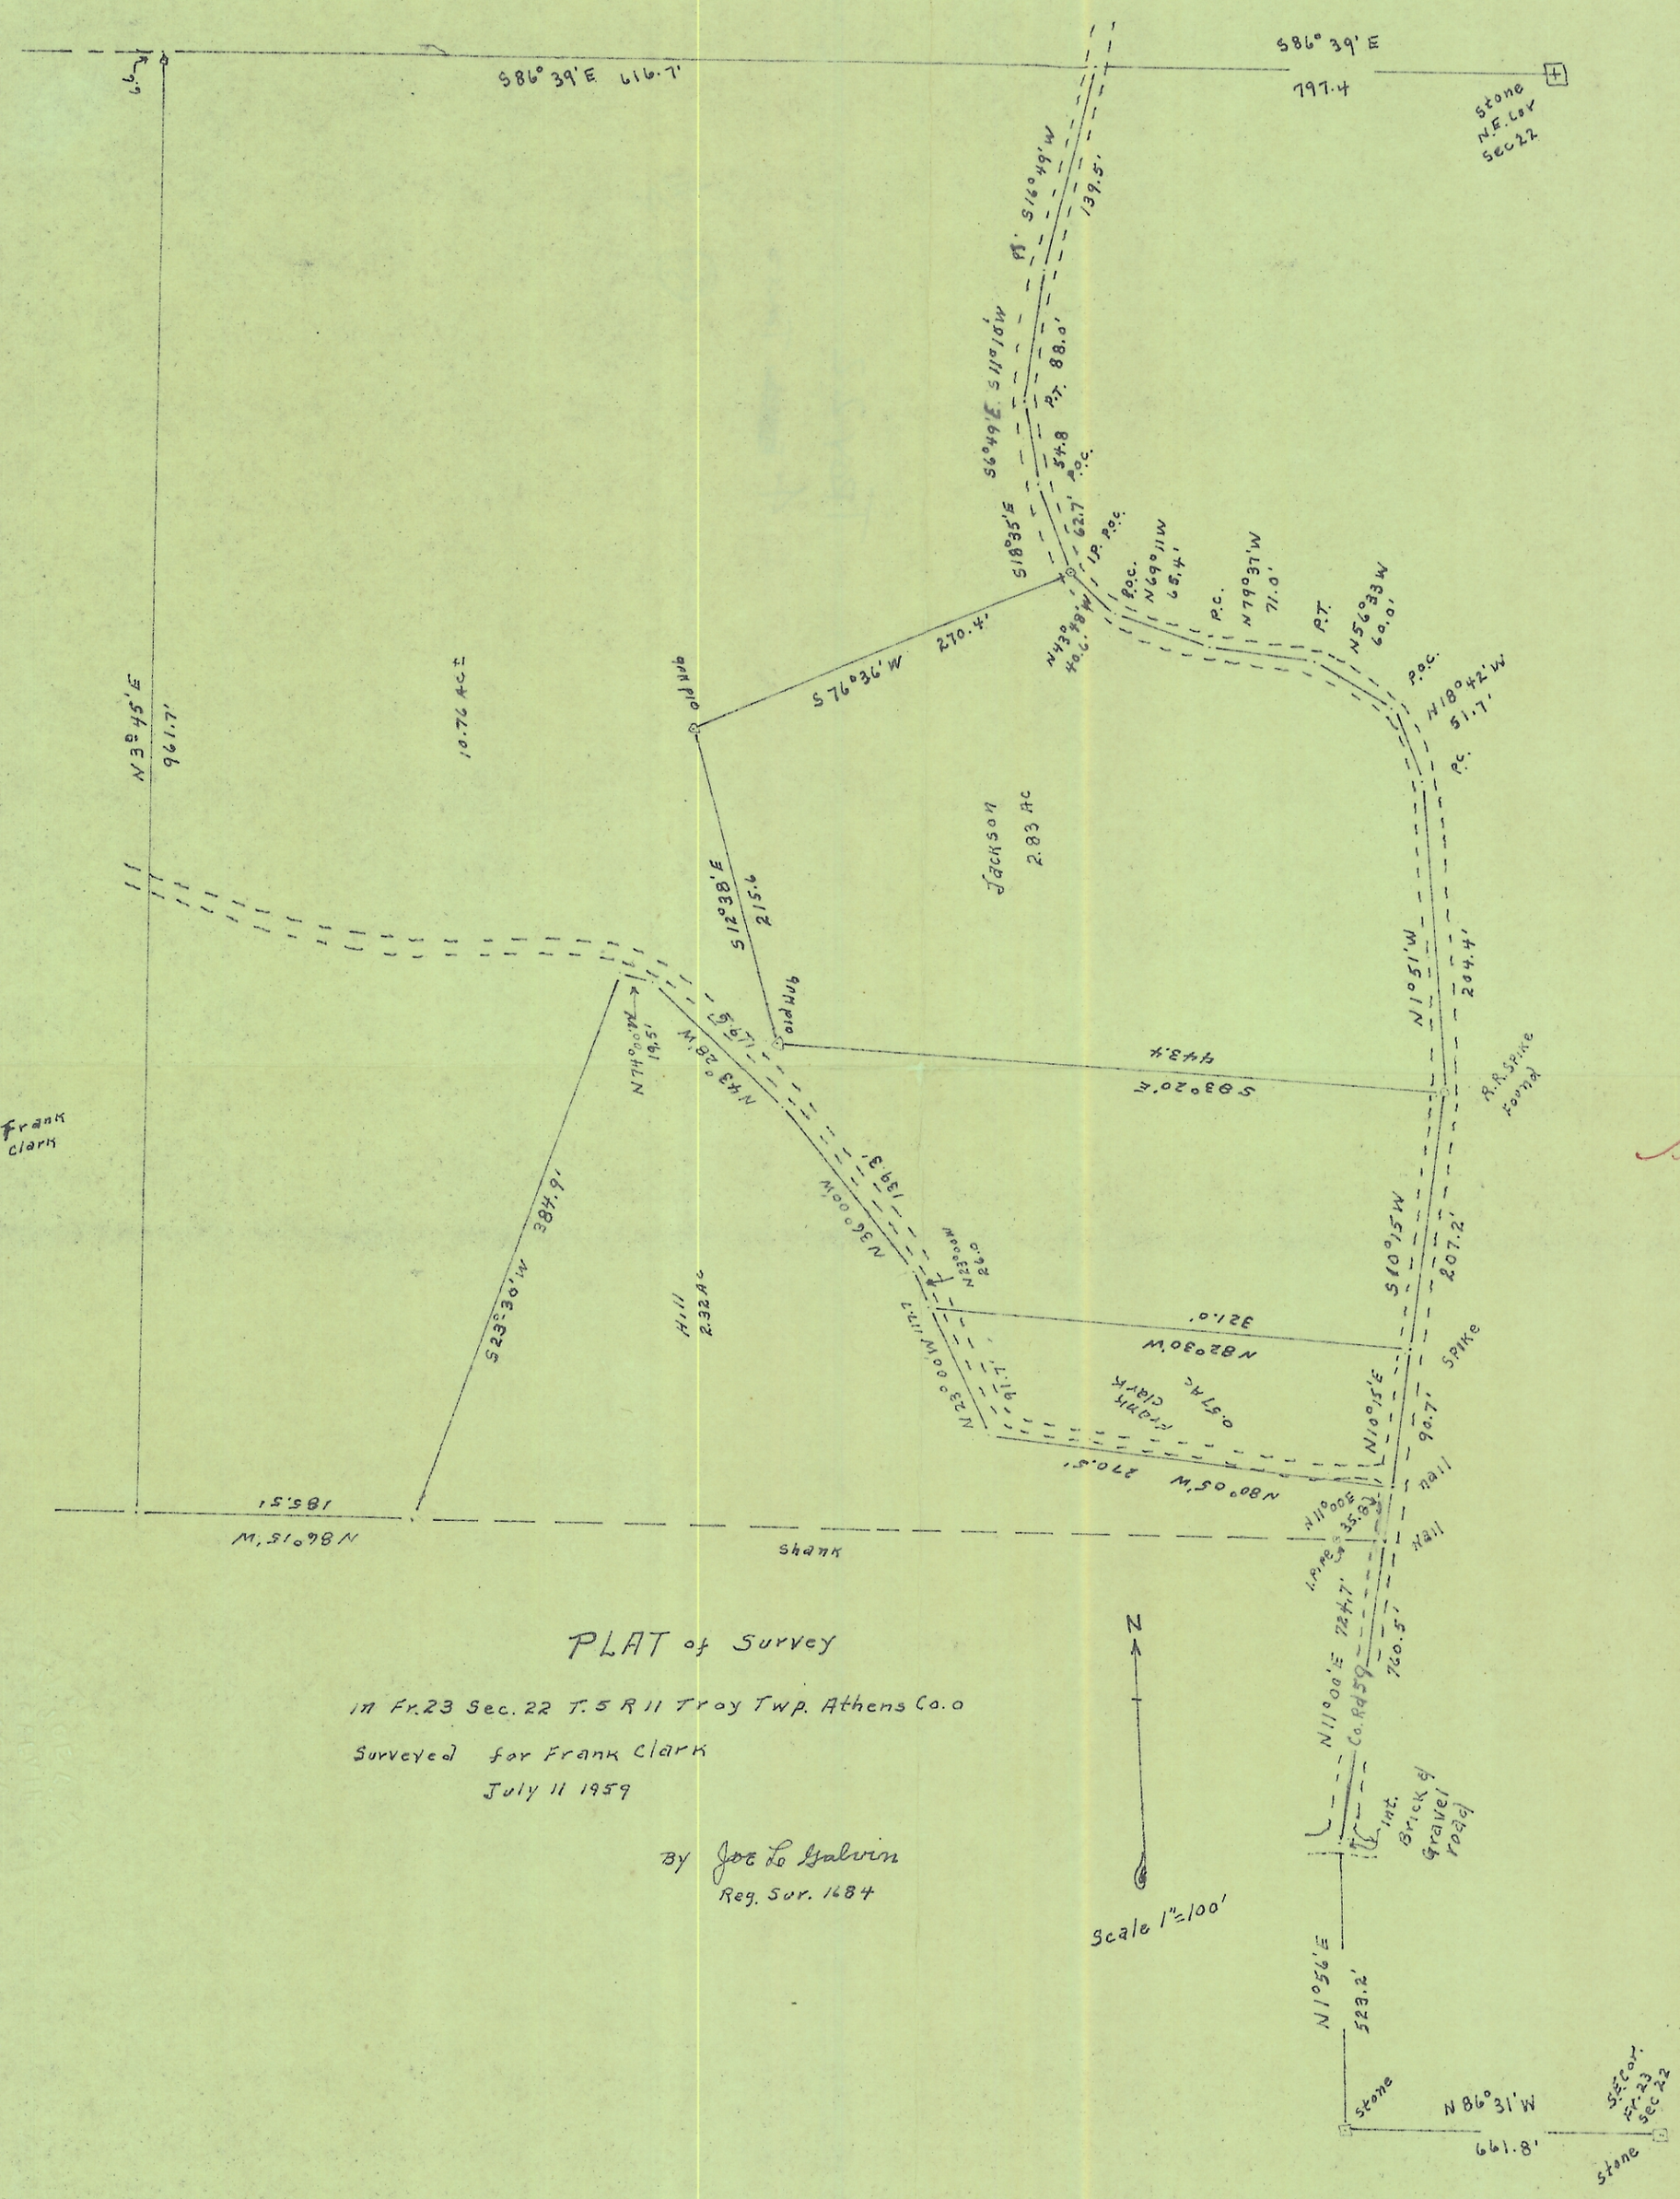

PLAT of Survey

in Fr. 23 Sec. 22 T. 5 R 11 Troy Twp. Athens Co. O

Surveyed for Frank Clark

July 11 1959

By Joe L. Galvin

Reg. Sur. 1684

Scale 1" = 100'