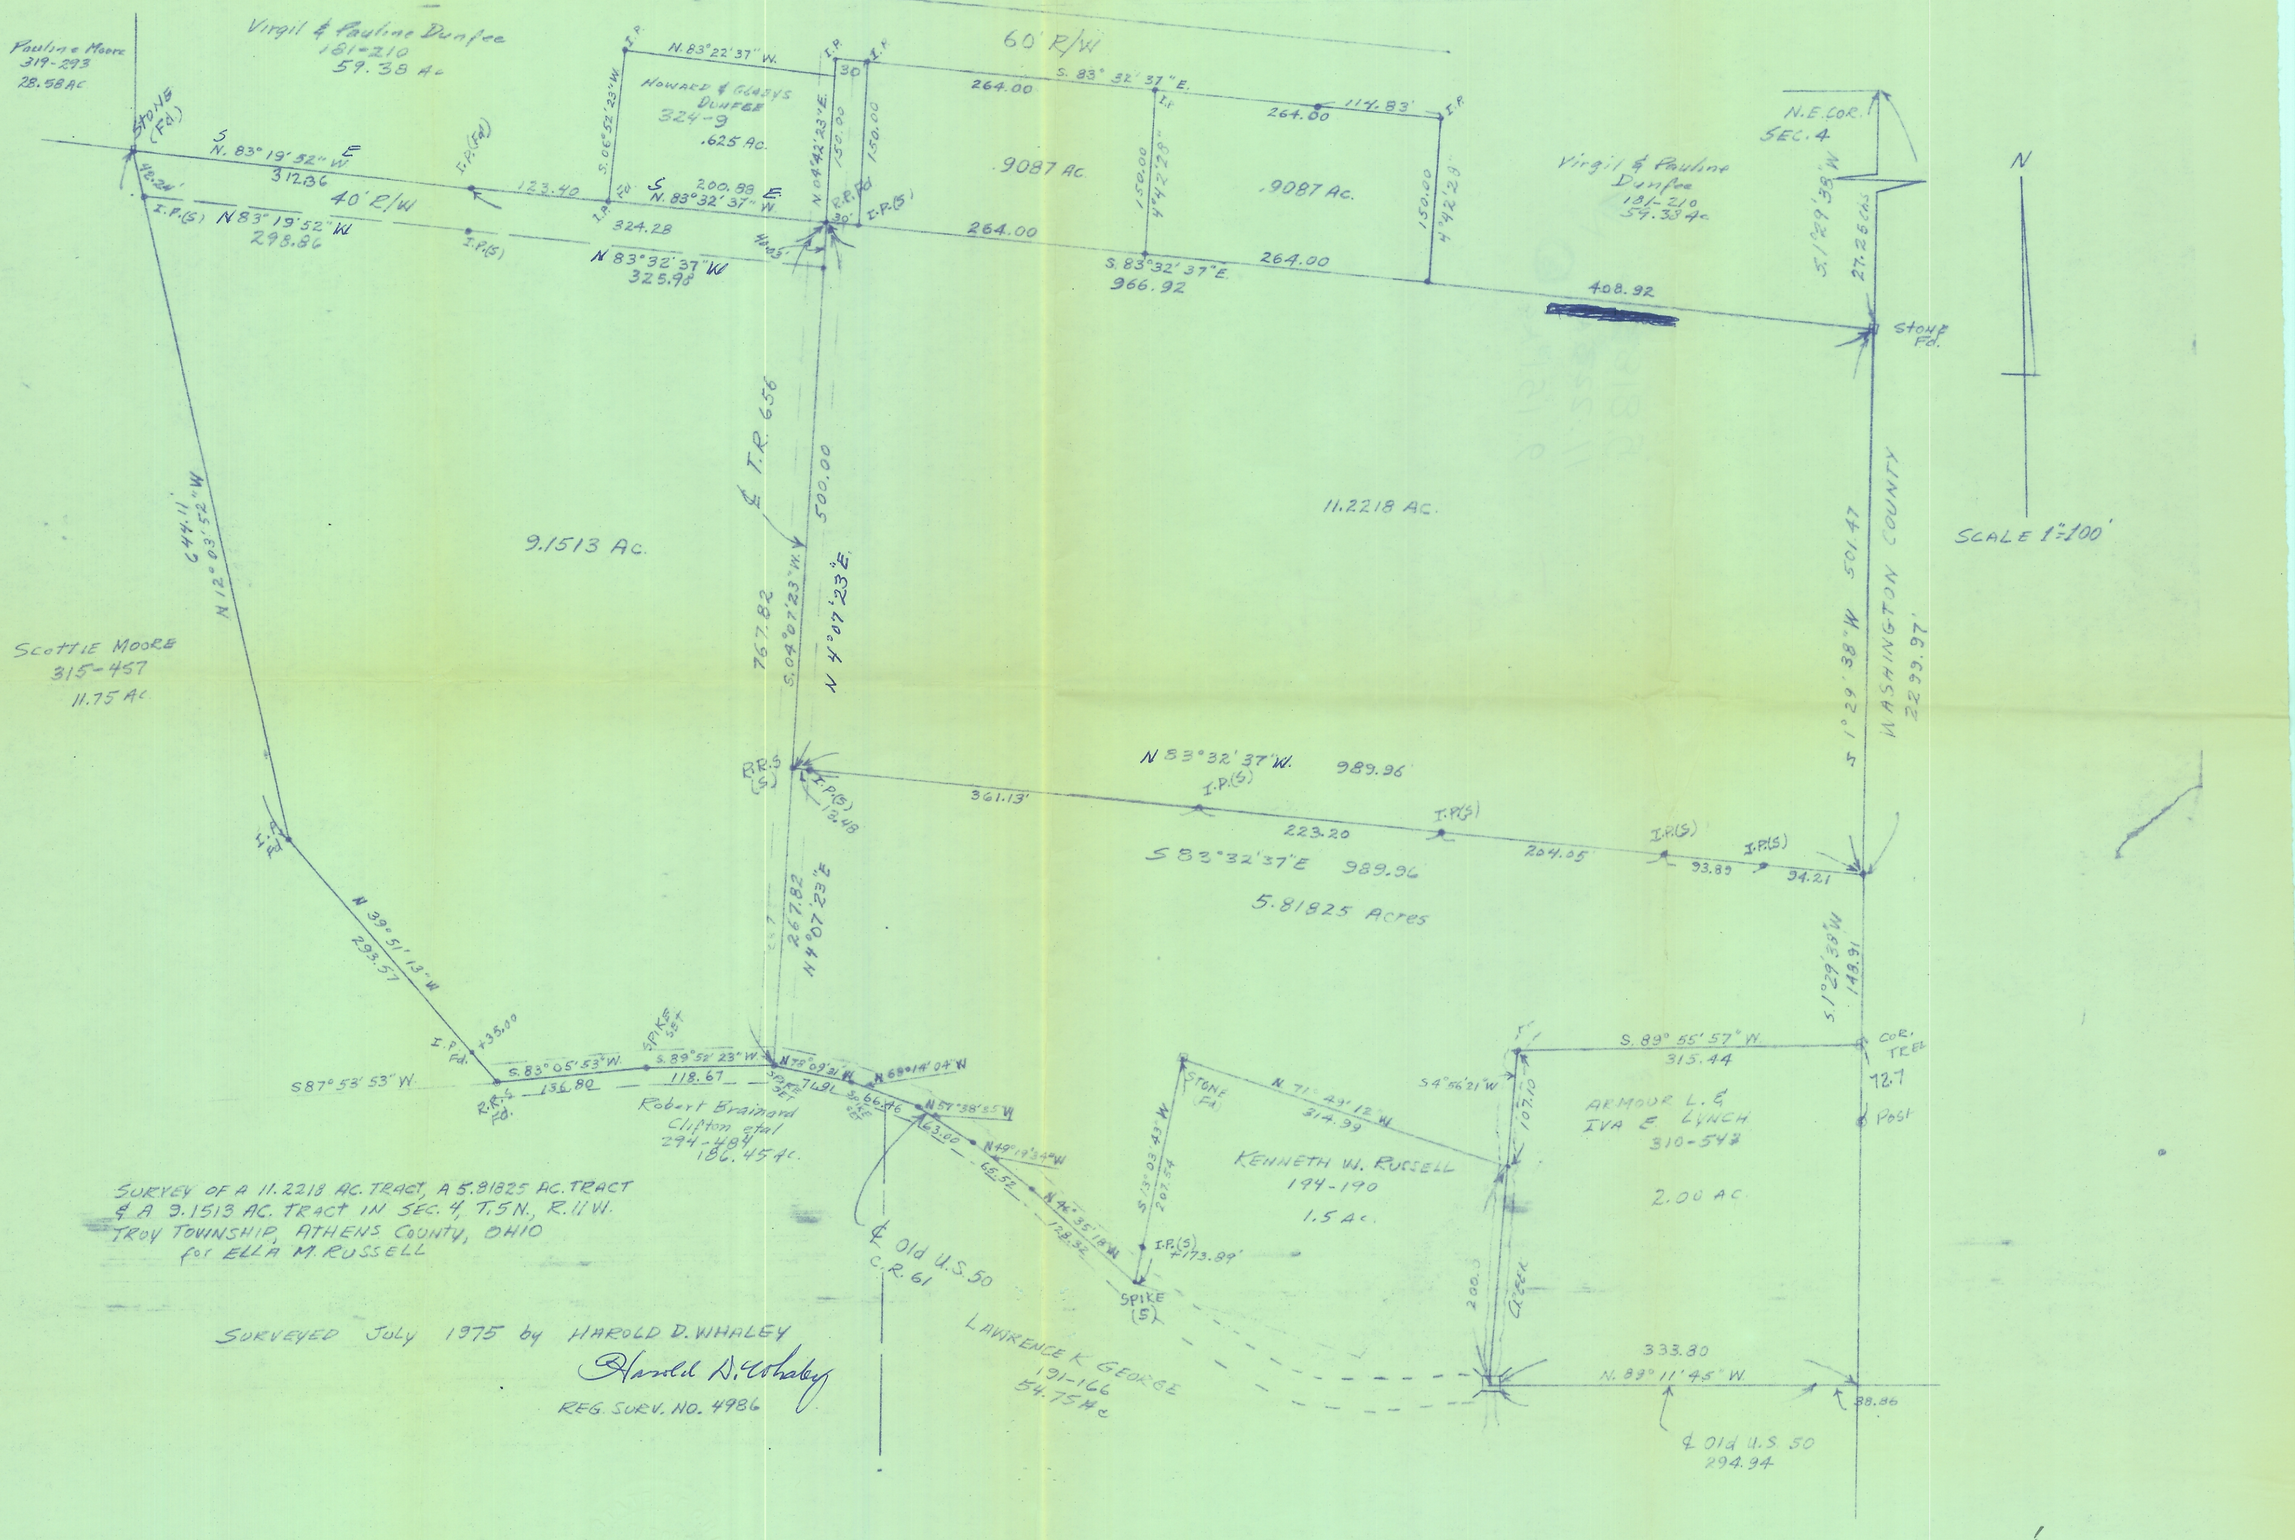

SURVEY OF A 11.2218 AC. TRACT, A 5.81825 AC. TRACT & A 9.1513 AC. TRACT IN SEC. 4, T.5N., R.11W. TROY TOWNSHIP, ATHENS COUNTY, OHIO for ELLA M. RUSSELL

SURVEYED JULY 1975 by HAROLD D. WHALEY

Harold D. Whaley

REG. SURV. NO. 4986

9.15
11.22
5.82
26.19