"Exhibit A"

HIGHLAND SURVEYING Ltd.
Registered Professional Land Surveyor

Line	Bearing	Distance
17	N 0°27'29"W	54.98'
18	N 17°22'01"E	37.58'
19	N 17°51'08"E	80.58'
20	N 44°14'43"W	133.23'
21	N 27°01'29"W	80.29'

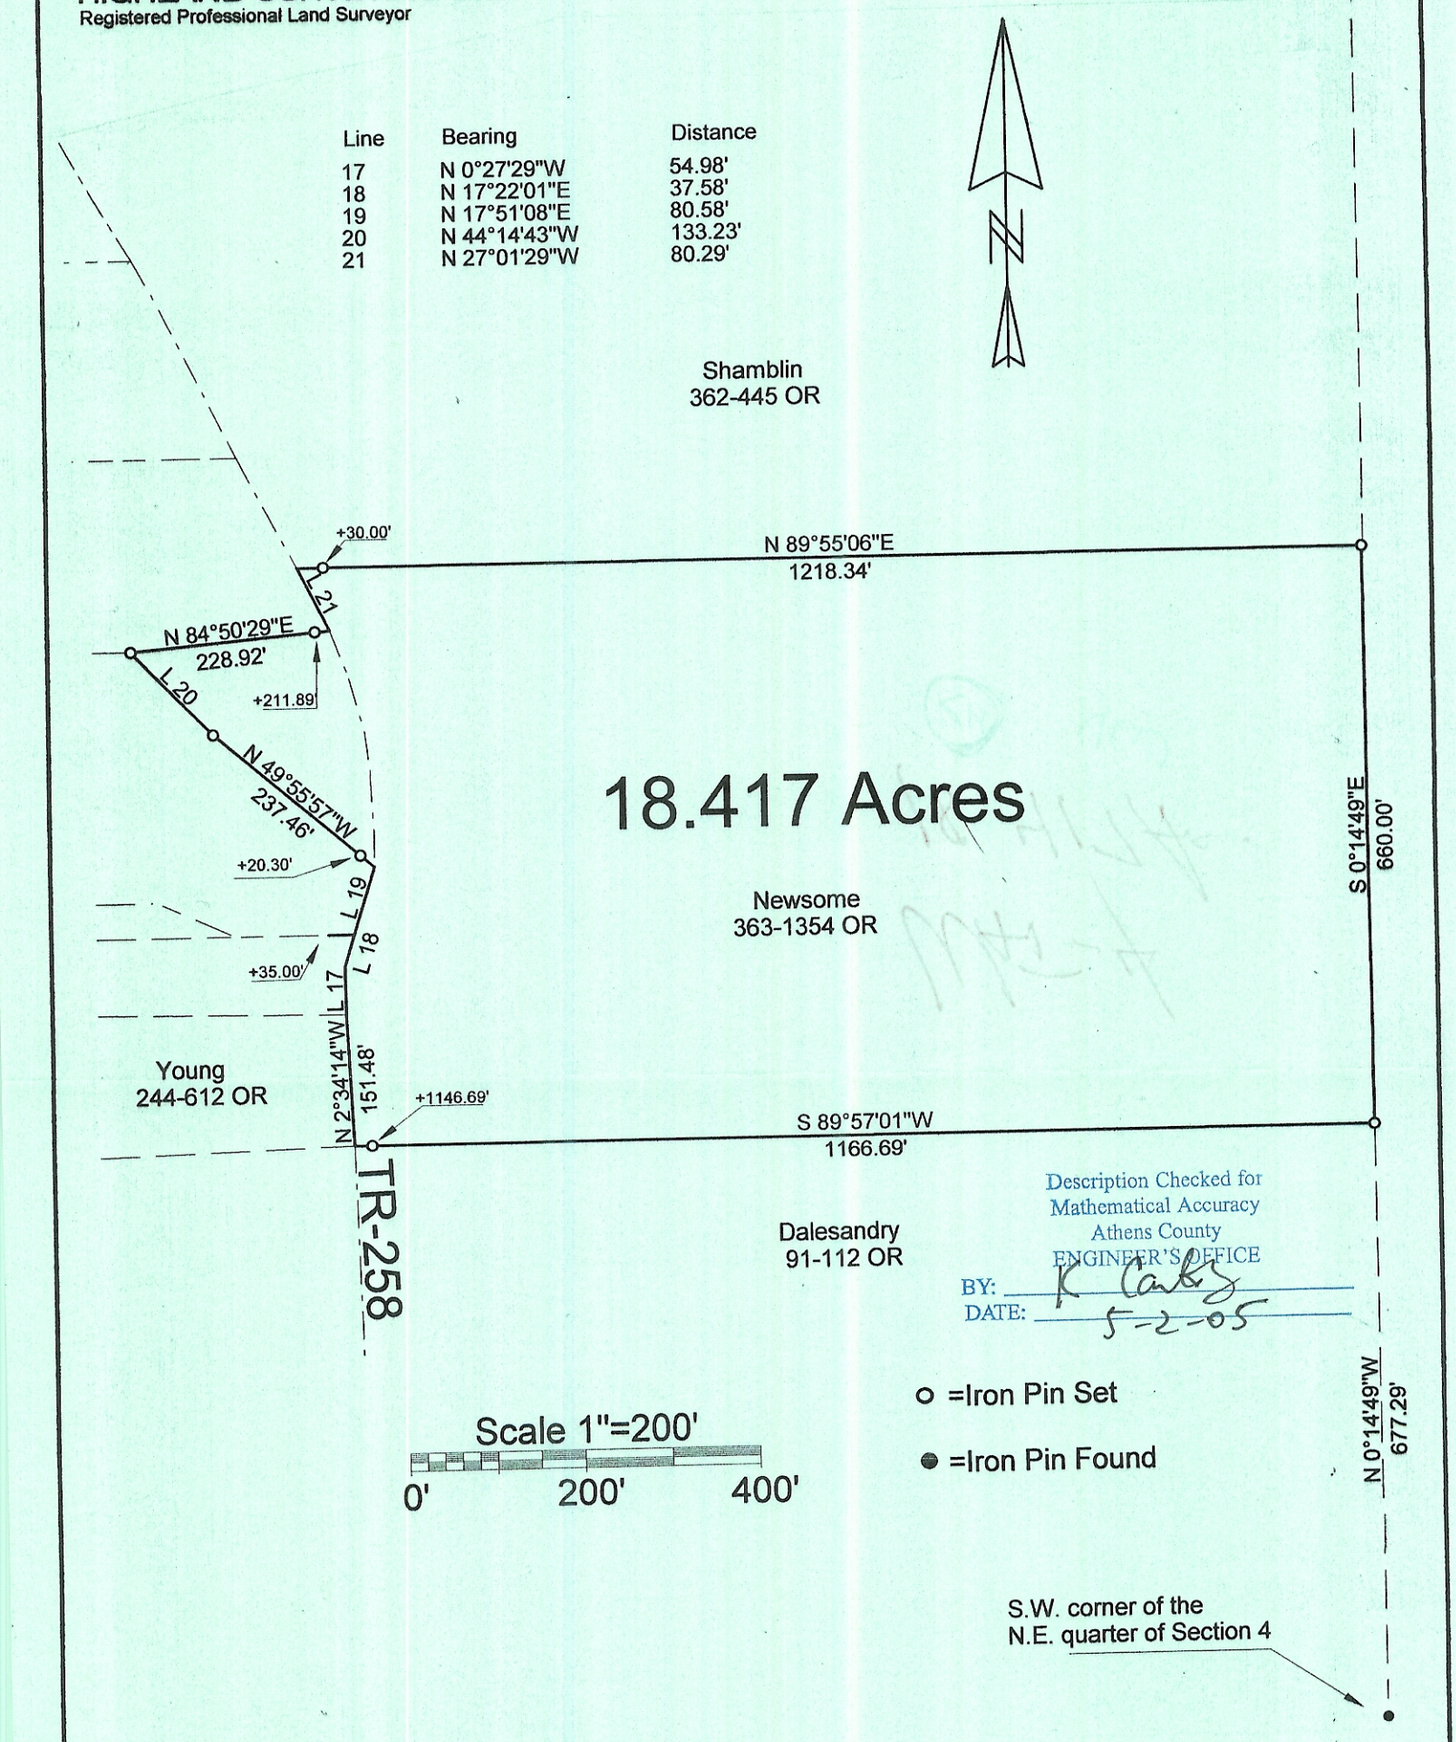

PLAT OF Survey of An 18.417 Ac. Tract

SURVEYED FOR Don Newsome

SUBDIVISION —

TOWNSHIP Waterloo SECTION 4 TOWN 11 RANGE 15

CORPORATION — COUNTY Athens STATE Ohio

SCALE 1"= 200' DATE April 2005

Kenneth E. Highland
80 Fayette St.
Nelsonville, Ohio 45764
740-753-1264

STATE OF OHIO
KENNETH E. HIGHLAND S-7581 REGISTERED
PROFESSIONAL LAND SURVEYOR

Kenneth E. Highland S-7581