12 York

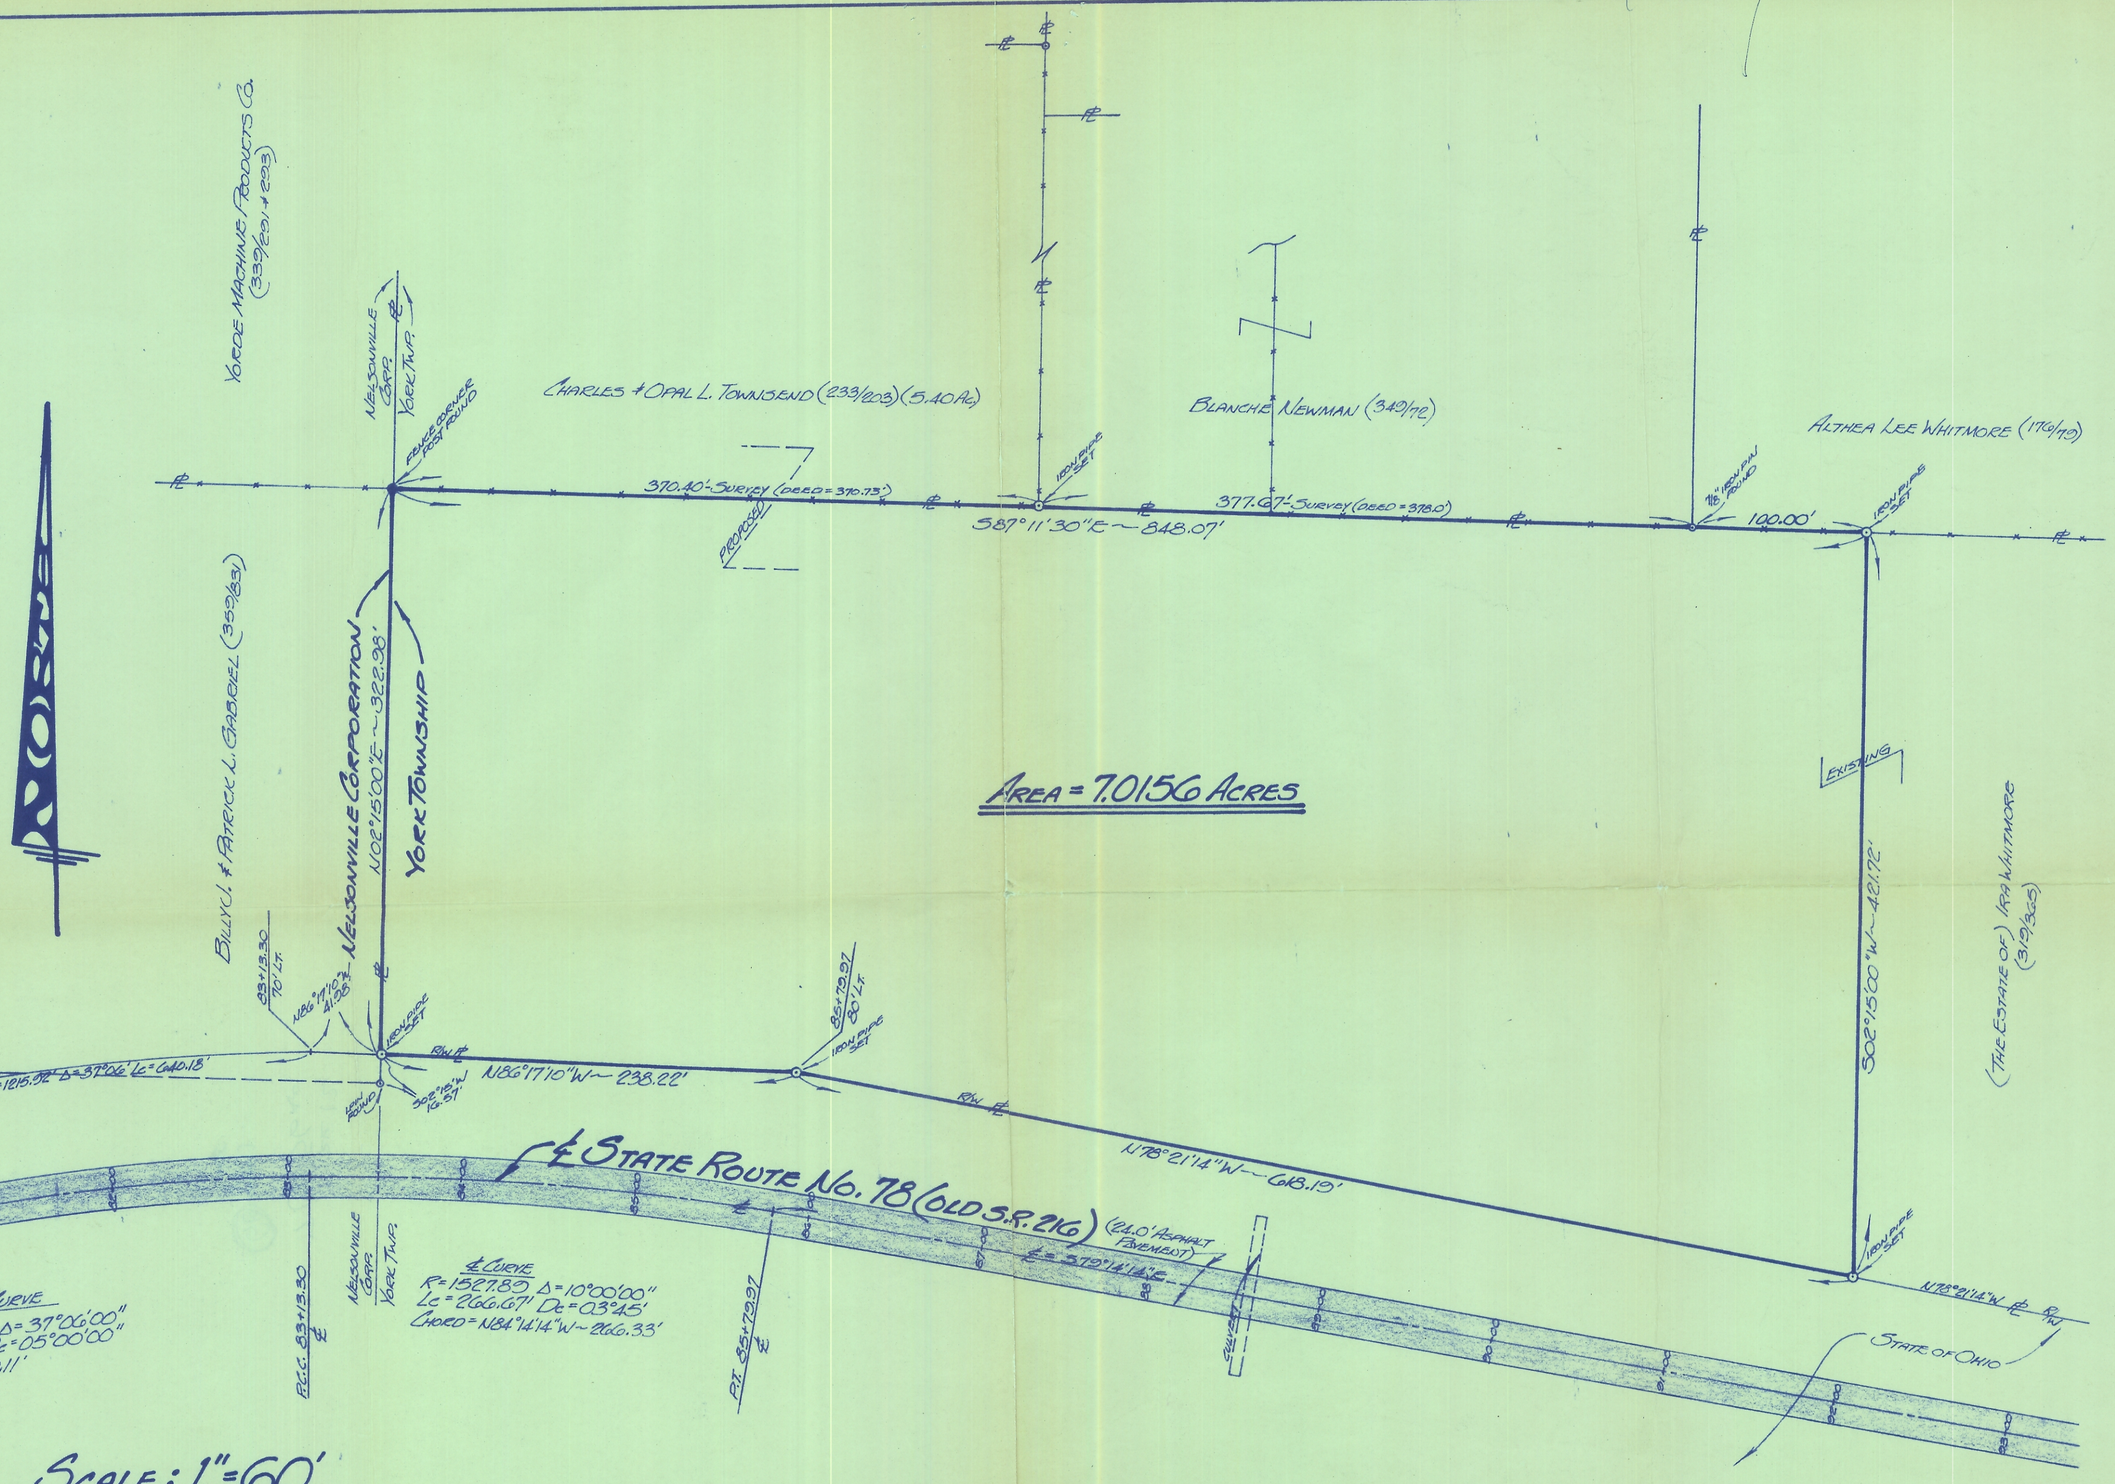

SCALE: 1"=60'

AREA = 7.0156 ACRES

9/23/80 This for County Auditors Office, Approved by County Engineer.

STATE OF OHIO
GERALD W. BAYHA
S-6139
REGISTERED SURVEYOR
Gerald W. Bayha, P.S.

FOR: CHARLES E. TOWNSEND
ROUTE 1 — BOX NO. 266
NELSONVILLE, OHIO — 45764

BY: GERALD W. BAYHA, P.S.
REGISTERED PROFESSIONAL SURVEYOR NO. S-6139
RT. NO. 5 — BOX NO. 204
(PEASANT HILL) ATHENS, OHIO — 45701 — (614) 592-4398

PLAT OF SURVEY

OF A 7.0156 ACRE TRACT SITUATE IN SECTION 12 — TOWN 12 — RANGE 15 — YORK TOWNSHIP — ATHENS COUNTY — STATE OF OHIO.

DRAWN	CHECKED	REVISIONS	DATE	JOB NO.
GB	GB		17 SEPT. 1980	#880-08

SHEET NO. 1/1