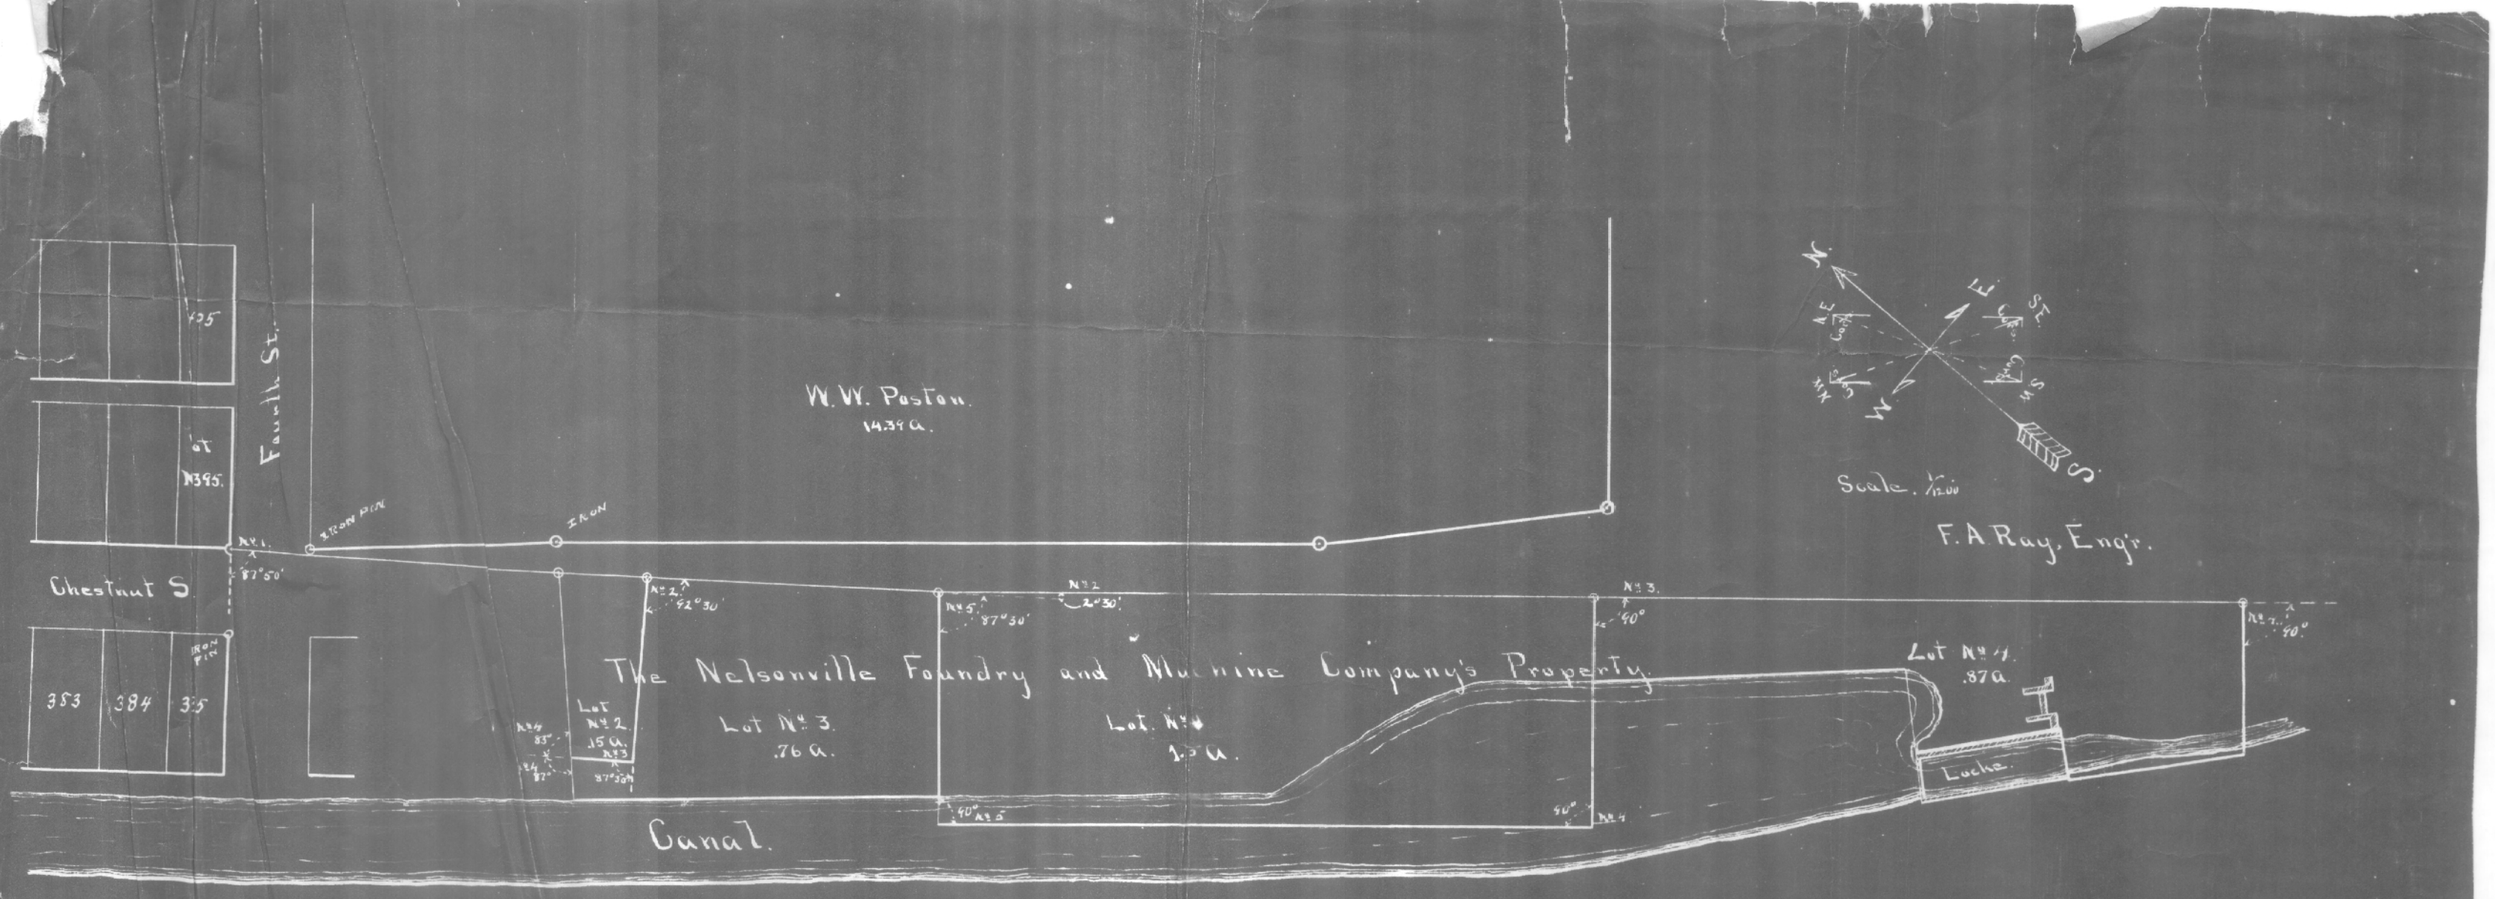


## Description Lot No 1.

Deeded by Thaddeus Longstreth.

Beginning at an iron pin at the southwest corner of Lot No 345, corner Chestnut & Fourth Sts. Nelsonville, Ohio, and looking southwest,

Angle No 1 to left 87°50' from the north and west side of said Fourth St 510.5 ft. to the northeast corner of said Lot No 1. Thence beginning at said northeast corner

Angle No 2, to left, 2°30', 465 ft; thence,

" " 3, " right 90°0' 164 "; to center of Canal, thence,

4, " " " 90°0' 465 "; thence,

5 " " " 90°0' 164 "; to the place of beginning,

containing 1.23/100 Acres, more or less.

## Description Lot No 2.

Deed. by John R. Buchtel.

Beginning at an iron pin at the southwest corner of Lot No 345, corner Chestnut & Fourth Sts. Nelsonville, Ohio, and looking southwest,

Angle No 1 to left 87°50' from the north and west side of said Fourth St 275 ft. to the northeast corner of said Lot No 2. Thence beginning at said northeast corner,

continue on said line of 87°50', 63.3 ft, to the southeast corner of said Lot, thence,

Angle No 2, to right, 92°30', 129.3 ft. thence,

" " 3, " " " 87°30', 42.4 " " "

" " 4, " " " 83° 0', 129.3 "; to the place of beginning,

Containing .15/100 Acres, more or less.

## Description Lot No 3.

Sold by C. & H.C & I. Co.

Beginning at an iron pin at the southwest corner of Lot No 345, corner Fourth Sts. Nelsonville, Ohio, and looking southwest,

Angle left, 87°50', from the north and west side of said Fourth St.

" the northeast corner of said Lot No 3, and

" southeast " " " " " " ".

At said northeast " " " " " ",

Angle No 2, to right, 92°30', 129.3 ft, thence,

" " " 3, " " " 87°30, 42.4 ft; " "

" " " 4 " left, 87°0', to the northeast bank of canal, and northwest corner of Lot. Thence with the northeast bank of canal to the south west corner of Lot.

At said southeast corner of Lot,

Angle No 5 to right, 87°30', 145 ft. to the northeast bank of canal and south west corner of Lot.

Containing .76/100 Acres, more or less.

## Description Lot No 4

Sold by C. & H.C & I. Co.

Beginning at an iron pin at the southwest corner of Lot No 345, corner Chestnut & Fourth Sts. Nelsonville, Ohio, and looking southwest,

Angle No 1 to left 87°50' from the north and west side of said Fourth St. 510.5 ft Thence,

" " " 2, " " " 2°30' 465 ft. to the northeast corner of said Lot No 1,

and 925.5 ft. " " southeast " " " " " " 4,

At the aforesaid northeast corner of said Lot,

Angle No 3 to right, 90°0' 60 ft to the northeast bank of Canal, and northwest corner of Lot

At the aforesaid southeast corner of said Lot,

Angle No 4, to right, 90°0', 107 ft. Thence, 128 ft. to the southwest corner of masonry of Leche. Thence, with the southeast end of said masonry, 34 ft. to its southeast corner, Thence, " " " northeast line " " " " , 105 ft. " " northeast " ", Thence in line with northwest end " " " " , 60 ft. To the northeast bank of Canal. Thence with said northeast bank of Canal, 223 ft, to the aforesaid southwest corner of said Lot,

Containing .87/100 Acres, more or less.

Land between Lots Nos. 2, 3 and 1; and W.W. Poston's Lot — Now occupied by Street.

Tr. 21 — D. 24

Beginning at the S.E. corner of W.W. Poston's lot, with S.E. line of same angle to right 82° 36' 204 ft. to iron pin, thence angle right 7°20' 542 ft. to iron pin; thence to the N.W. corner of Lot No 2 as deed by John R. Buchtel to Nelsonville Foundry and Machine Company; thence with the N.E. line of Lots Nos 2, 3 and 1 to the S.E. corner of Lot No 1; thence to place of beginning containing 5.8/100 acres.

Dy. 21 — D. 7

2020