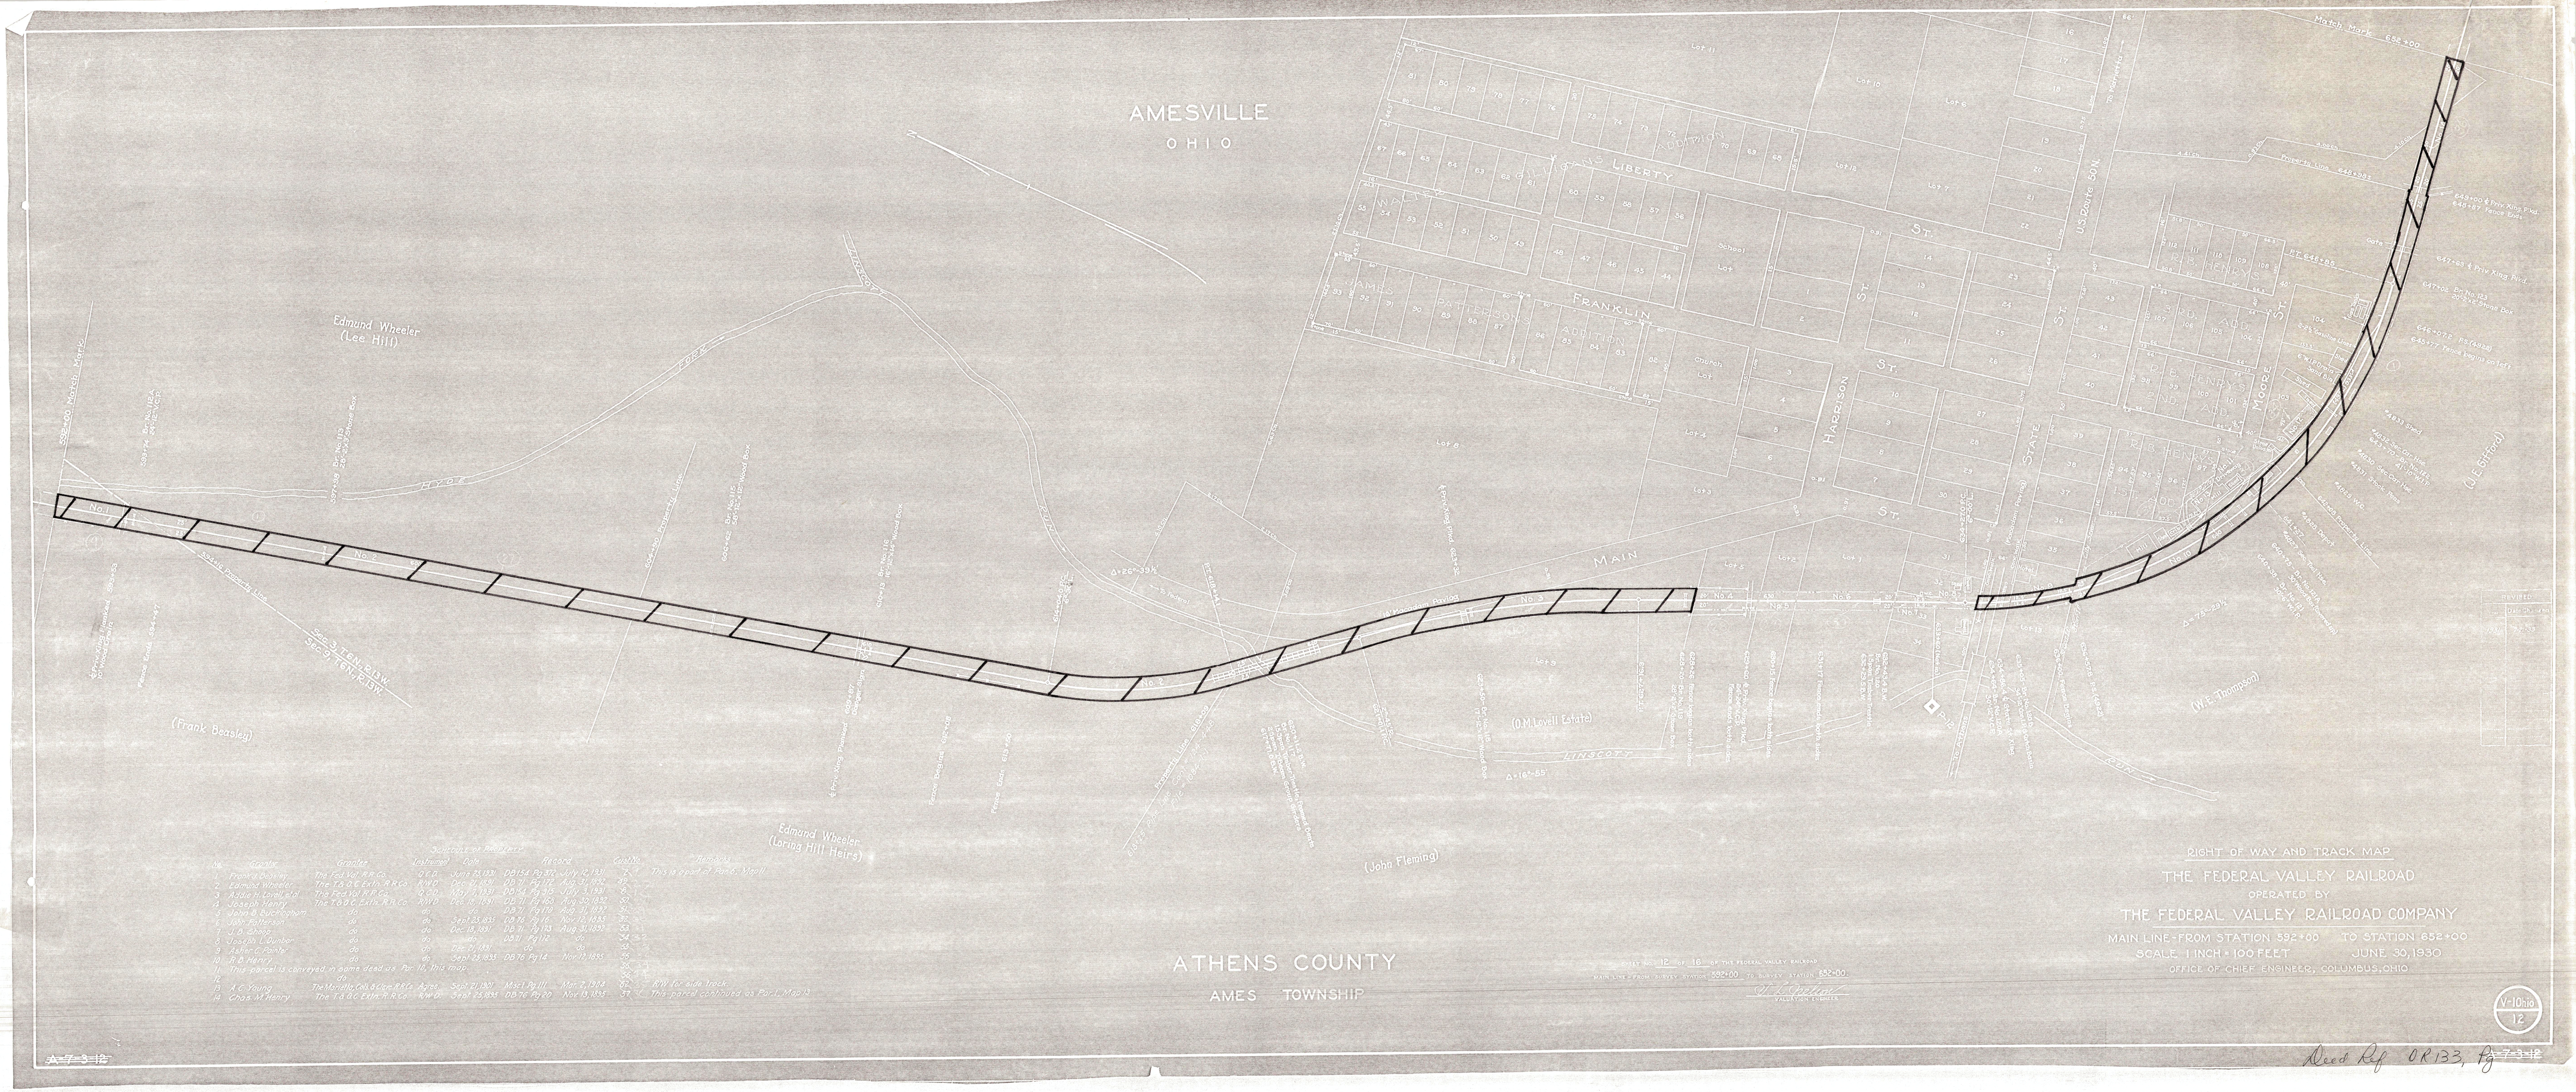
AMESVILLE
OHIO
Edmund Wheeler
(Lee Hill)
Edmund Wheeler
(Loring Hill Heirs)
(Frank Beasley)
(John Fleming)
(O.M.Lovell Estate)
(W.E. Thompson)
(J.E. Gifford)
Match Mark 592+00
Match Mark 652+00
MAIN
LINSCOTT
ATHENS COUNTY
AMES TOWNSHIP
RIGHT OF WAY AND TRACK MAP
THE FEDERAL VALLEY RAILROAD
OPERATED BY
THE FEDERAL VALLEY RAILROAD COMPANY
MAIN LINE - FROM STATION 592+00 TO STATION 652+00
SCALE 1 INCH = 100 FEET JUNE 30, 1930
OFFICE OF CHIEF ENGINEER, COLUMBUS, OHIO
Ver1Ohio
12
Deed Ref OR133, Pg 7-9-12