NO.	GRANTOR	GRANTE	INSTRUMENT	DATE	RECORD		CUST. NO	REMARKS
1.	Milbury M. Green	C. & H. V. R.R.	Grant	Jan. 13, 1868	D. B. 110 P. 157	Sept. 17, 1909	1399	Same as Parcel No. 3, Map No. 59. Part of land in Grant
2.	Adam Graham	C. & H. V. R.R.	Grant	Aug. 28, 1867	D. B. 110 P. 157	Sept. 17, 1909	1534	

Note: "CUST. NO." refers to deed number in Hocking Valley District.

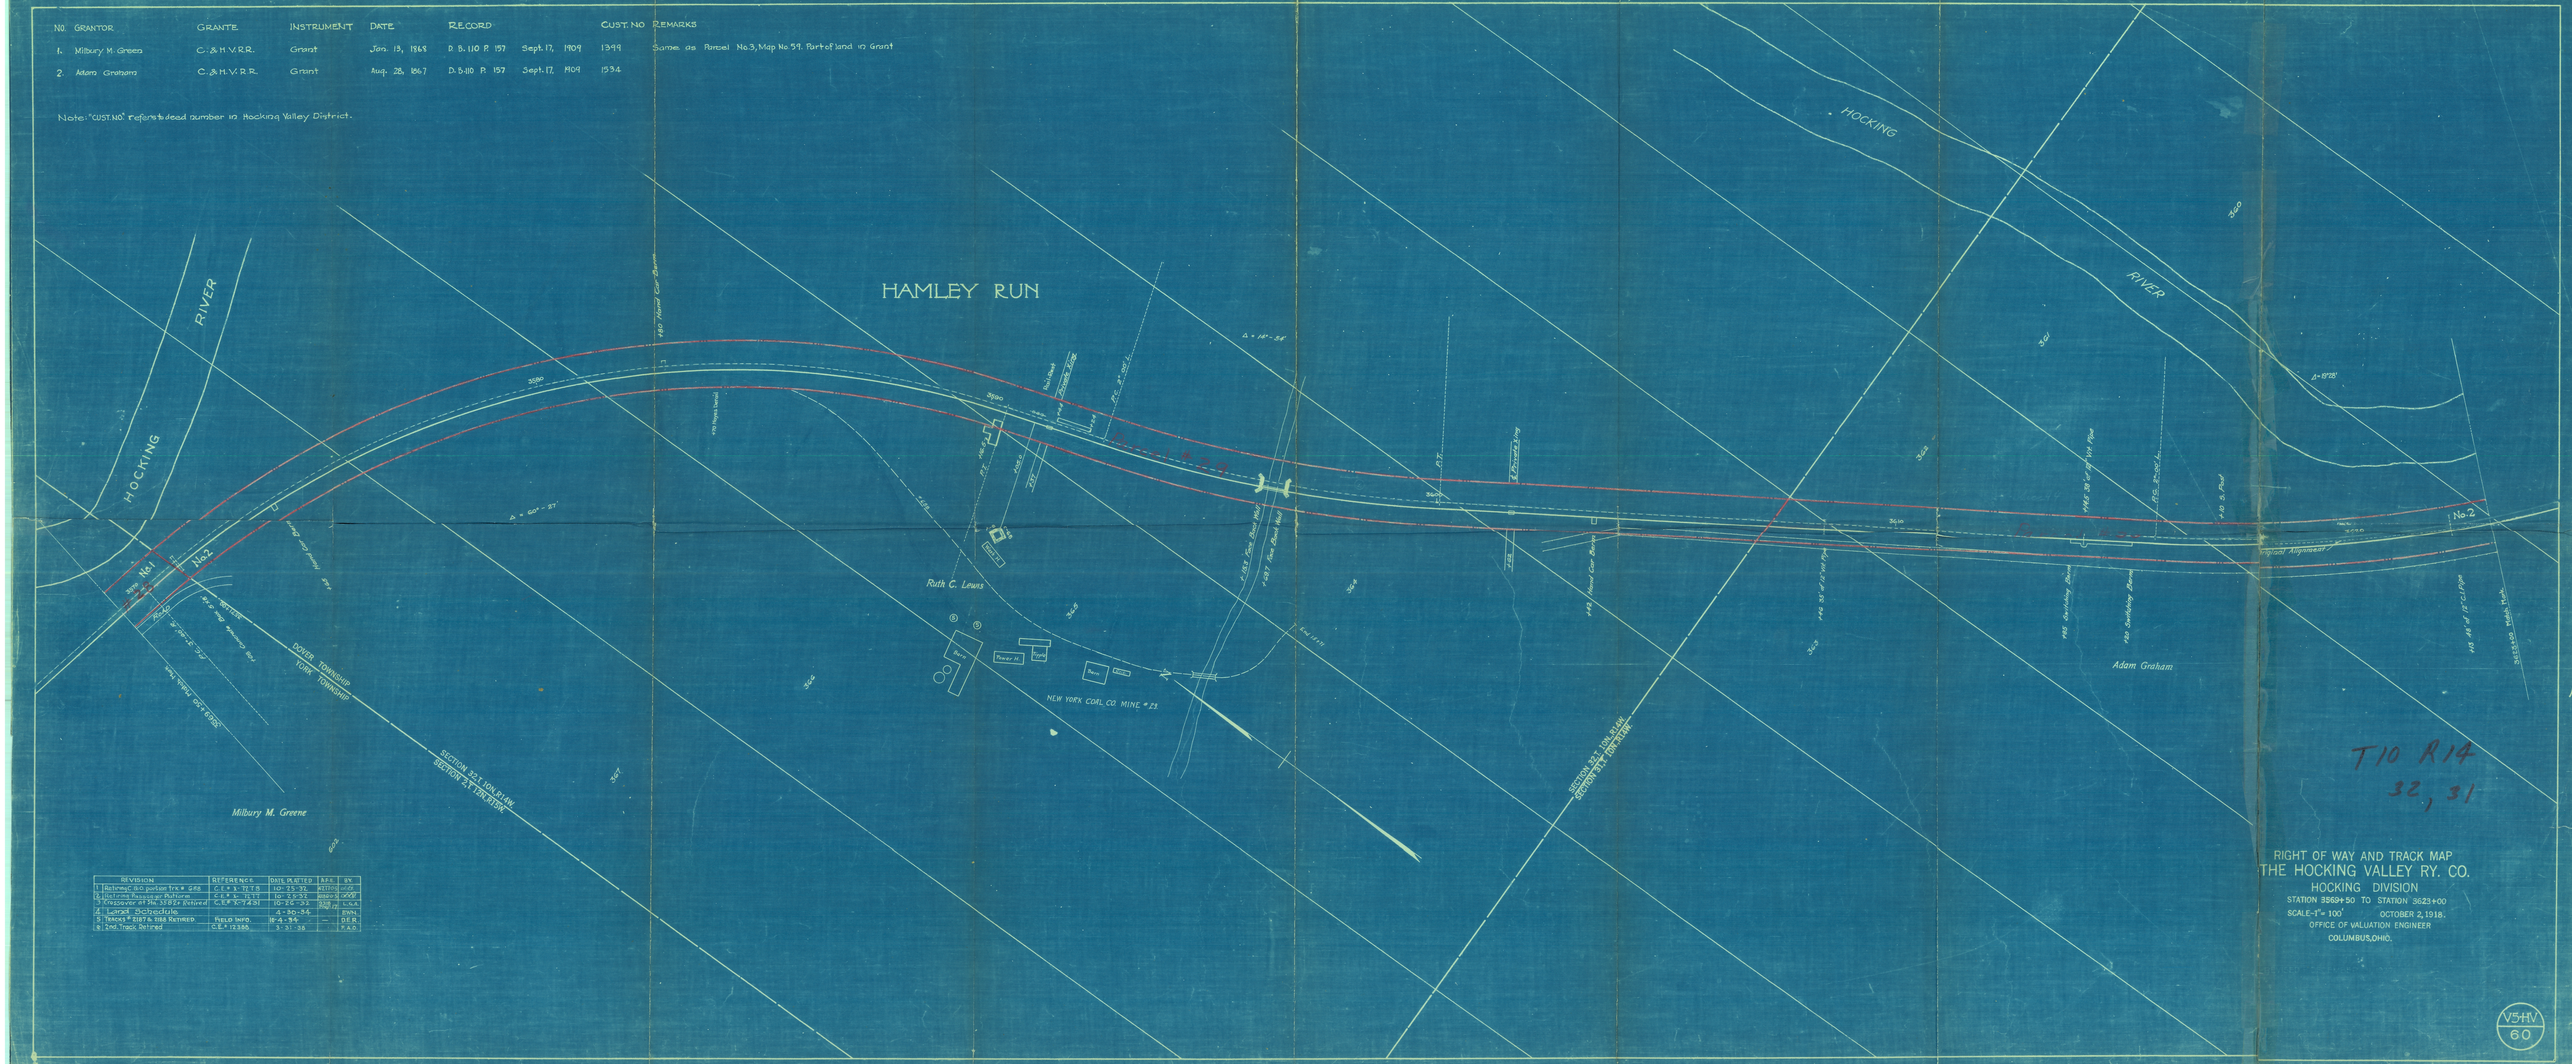

REVISION	REFERENCE	DATE PLOTTED	A.F.E.	BY
1 Retired C.B.O. portion trk # 688	C.E. # 3-72-T.8	10-25-32	421700	[illegible]
2 Retired Passenger Platform	C.E. # 3-72-T.7	10-25-32	400000	[illegible]
3 Crossover at Sta. 3582+ Retired	C.E. # 3-7-T.4	10-26-32	3328	L.G.A.
4 Land Schedule		4-30-34		ENN.
5 Tracks # 2187 & 2188 Retired	Field Info.	18-4-34	—	D.E.R.
6 2nd. Track Retired	C.E. # 12288	3-31-38		F.A.O.

RIGHT OF WAY AND TRACK MAP
THE HOCKING VALLEY RY. CO.
HOCKING DIVISION
STATION 3569+50 TO STATION 3623+00
SCALE-1" = 100' OCTOBER 2, 1918.
OFFICE OF VALUATION ENGINEER
COLUMBUS, OHIO.

V5-HV
60