CASE NUMBER 6498B

Area of Railroad R/W	= 7.45 Ac.
Area Presently Owned	= 138.33 Ac.
Total Area	= 145.78 Ac.

PROPERTY TO BE CONVEYED
BY
ROBERT W. BLANCHETTE, ET AL TRUSTEES
FOR THE PROPERTY OF PENN CENTRAL TRANSPORTATION COMPANY
TO
ALEX A. FABIAN & HELEN L. FABIAN

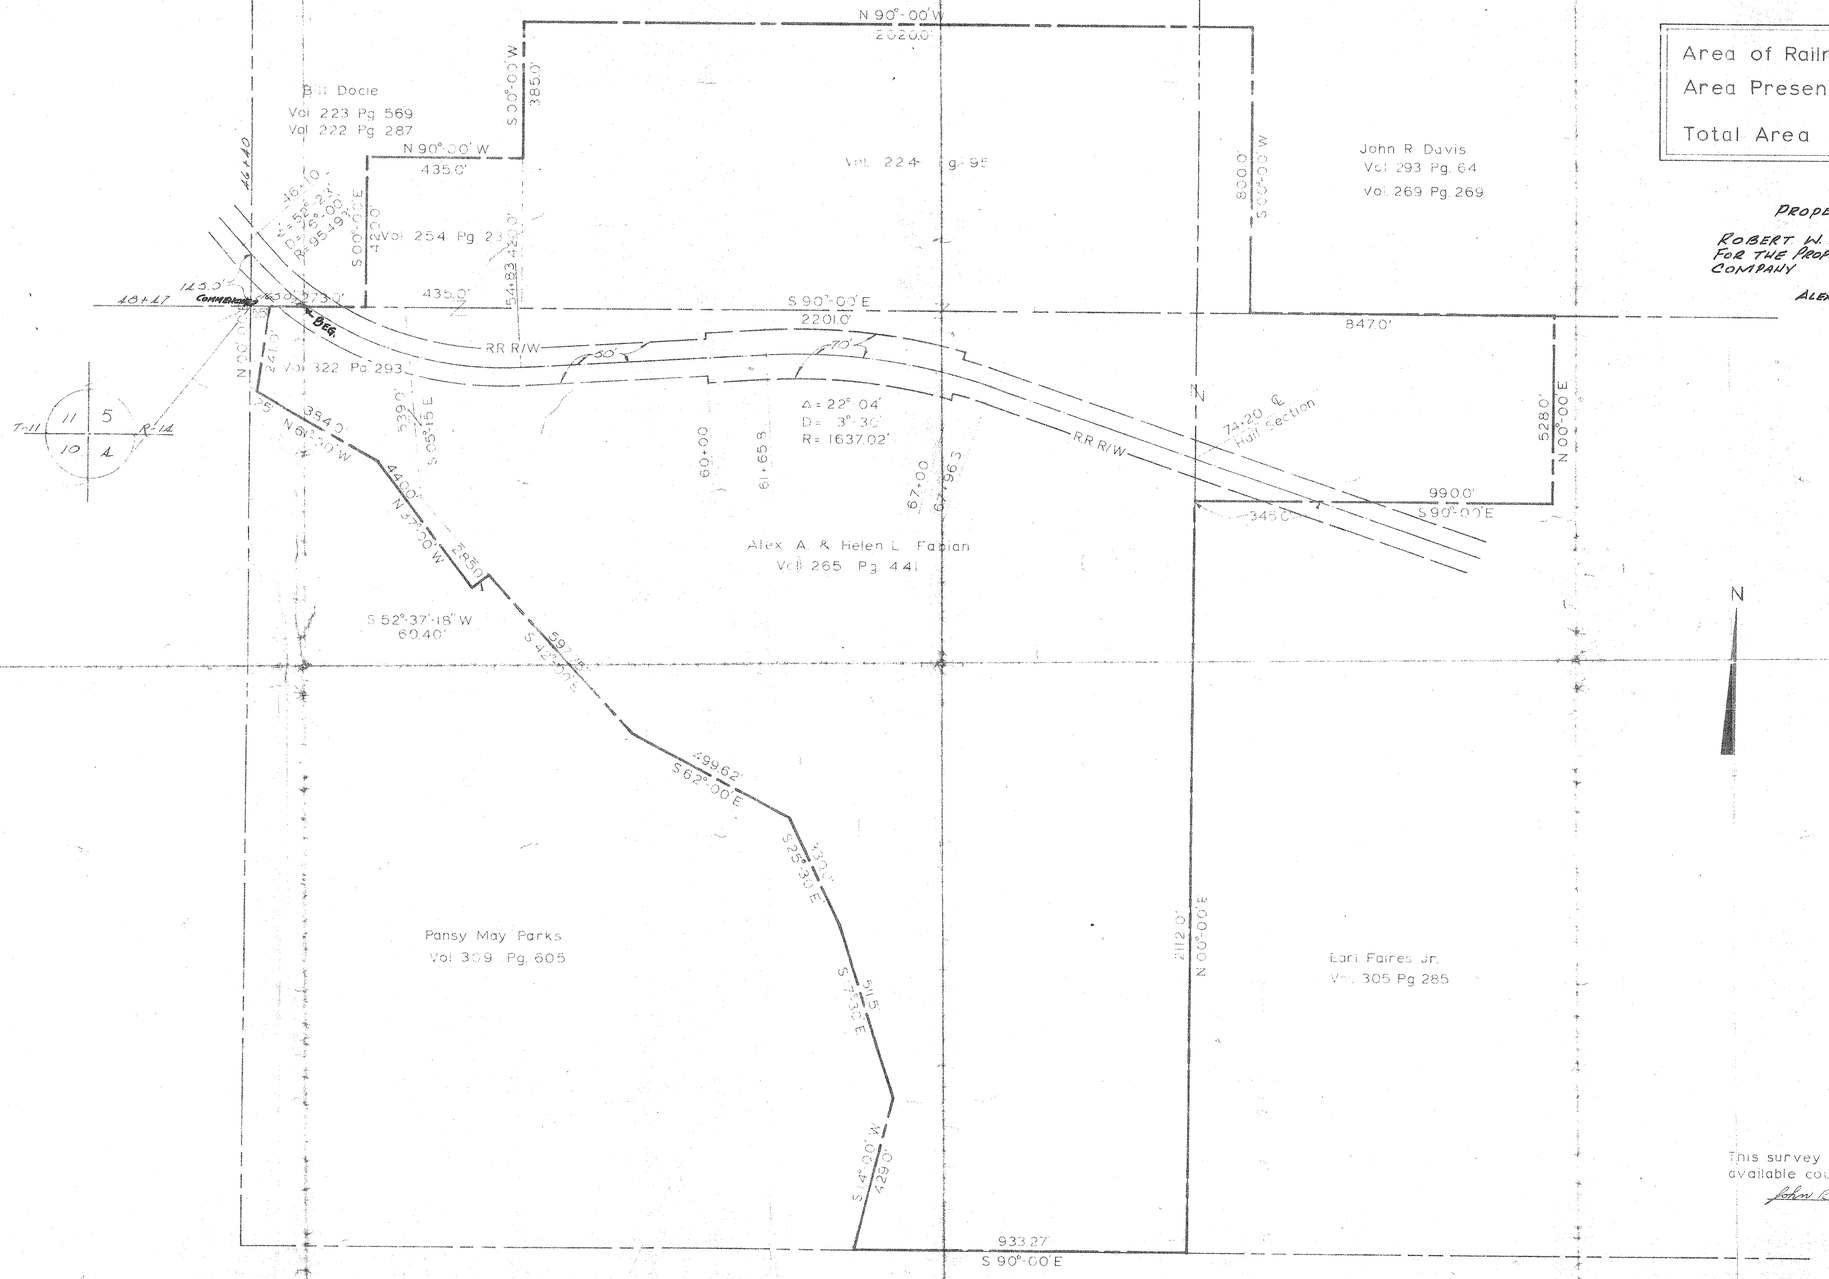

This survey is compiled from available court house records.
John R. Ahlers P.S. 6200

DATE	BY	DESCRIPTION
		REVISION

SURVEYED BY:
DRAWN BY J.D.R
CHECKED BY
DATE 8-26-76
JOB NO. 76-024

STATE OF OHIO
JOHN ROSS AHLERS
S-6200
REGISTERED SURVEYOR

AHLERS COLONIO SURVEYING 866-3404

PROPERTY PLAN
AND
RAILROAD RIGHT OF WAY
FOR
ALEX FABIAN

SCALE 1" = 200' SHEET 1 OF 1