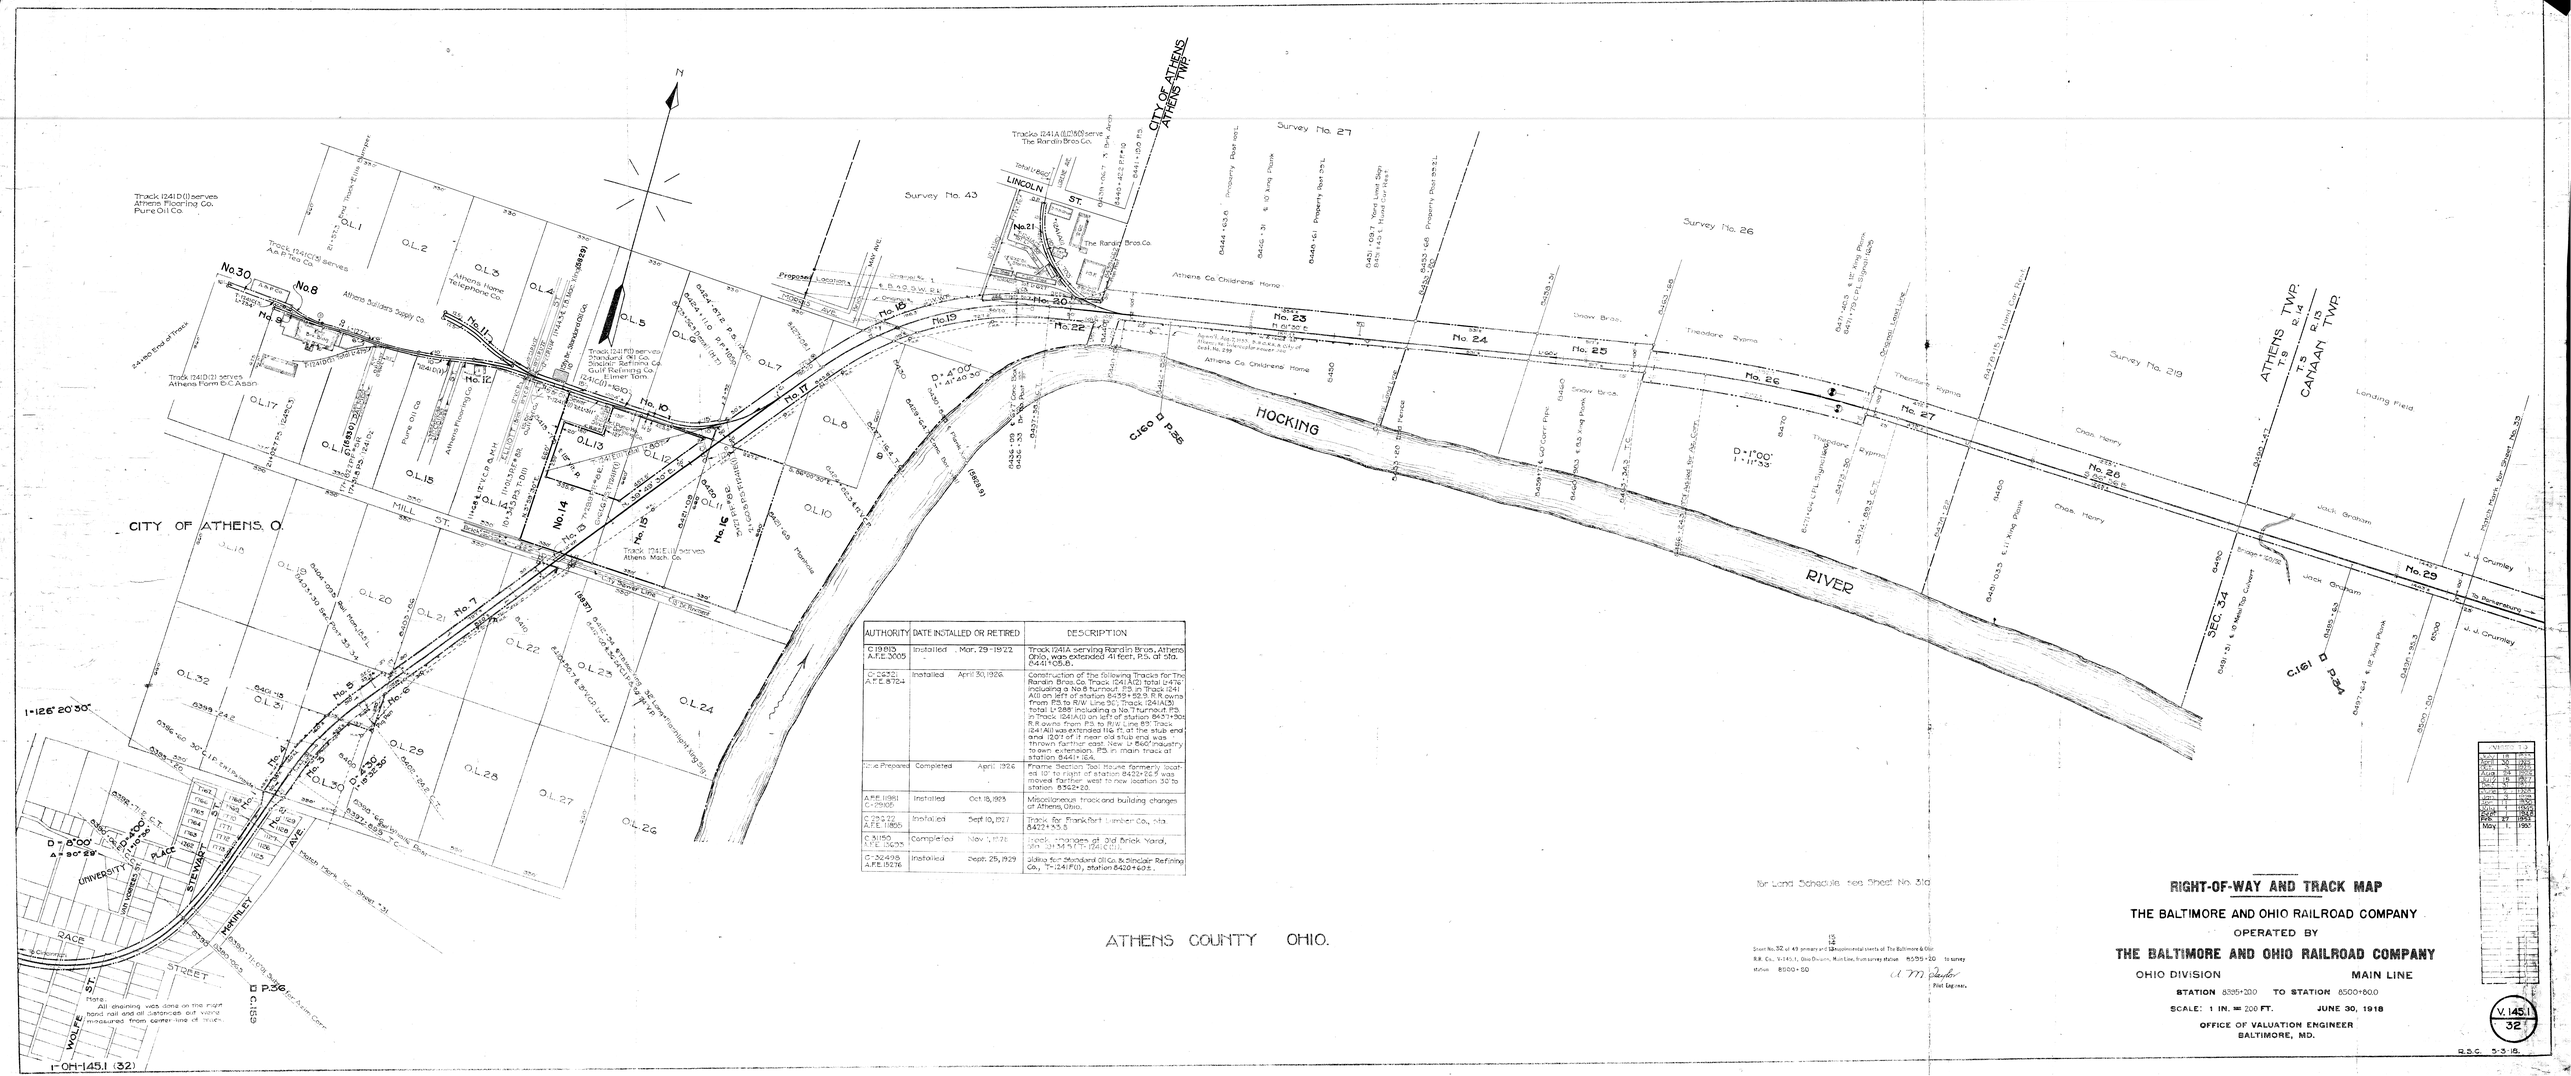
CITY OF ATHENS, O.
ATHENS COUNTY OHIO.
HOCKING
RIVER
LINCOLN ST.
MILL ST.
UNIVERSITY PLACE
STEWART AVE.
HAYLEY AVE.
RACE STREET
WOLFE ST.
Survey No. 43
Survey No. 27
Survey No. 26
Survey No. 219
ATHENS TWP.
T. 9 R. 14
T. 5 R. 10
CANAAN TWP.
SEC. 34
Landing Field
Athens Co. Childrens' Home
The Randin Bros. Co.
Athens Flooring Co.
Pure Oil Co.
Athens Home Telephone Co.
Athens Builders Supply Co.
Athens Mach. Co.
Track 1241D(1) serves Athens Flooring Co. Pure Oil Co.
Track 1241C(1) serves Am. Ice Co.
Track 1241D(2) serves Athens Form & C. Assn.
Track 1241E(1) serves Athens Mach. Co.
Track 1241A(1)(1)(2) serve The Randin Bros. Co.
Track 1241D(1) serves Standard Oil Co. & Sinclair Refining Co.
Gulf Refining Co.
Elmer Tom.
Proposed Location
Bridge - 12'0"
Bridge - 12'0"
Bridge - 12'0"