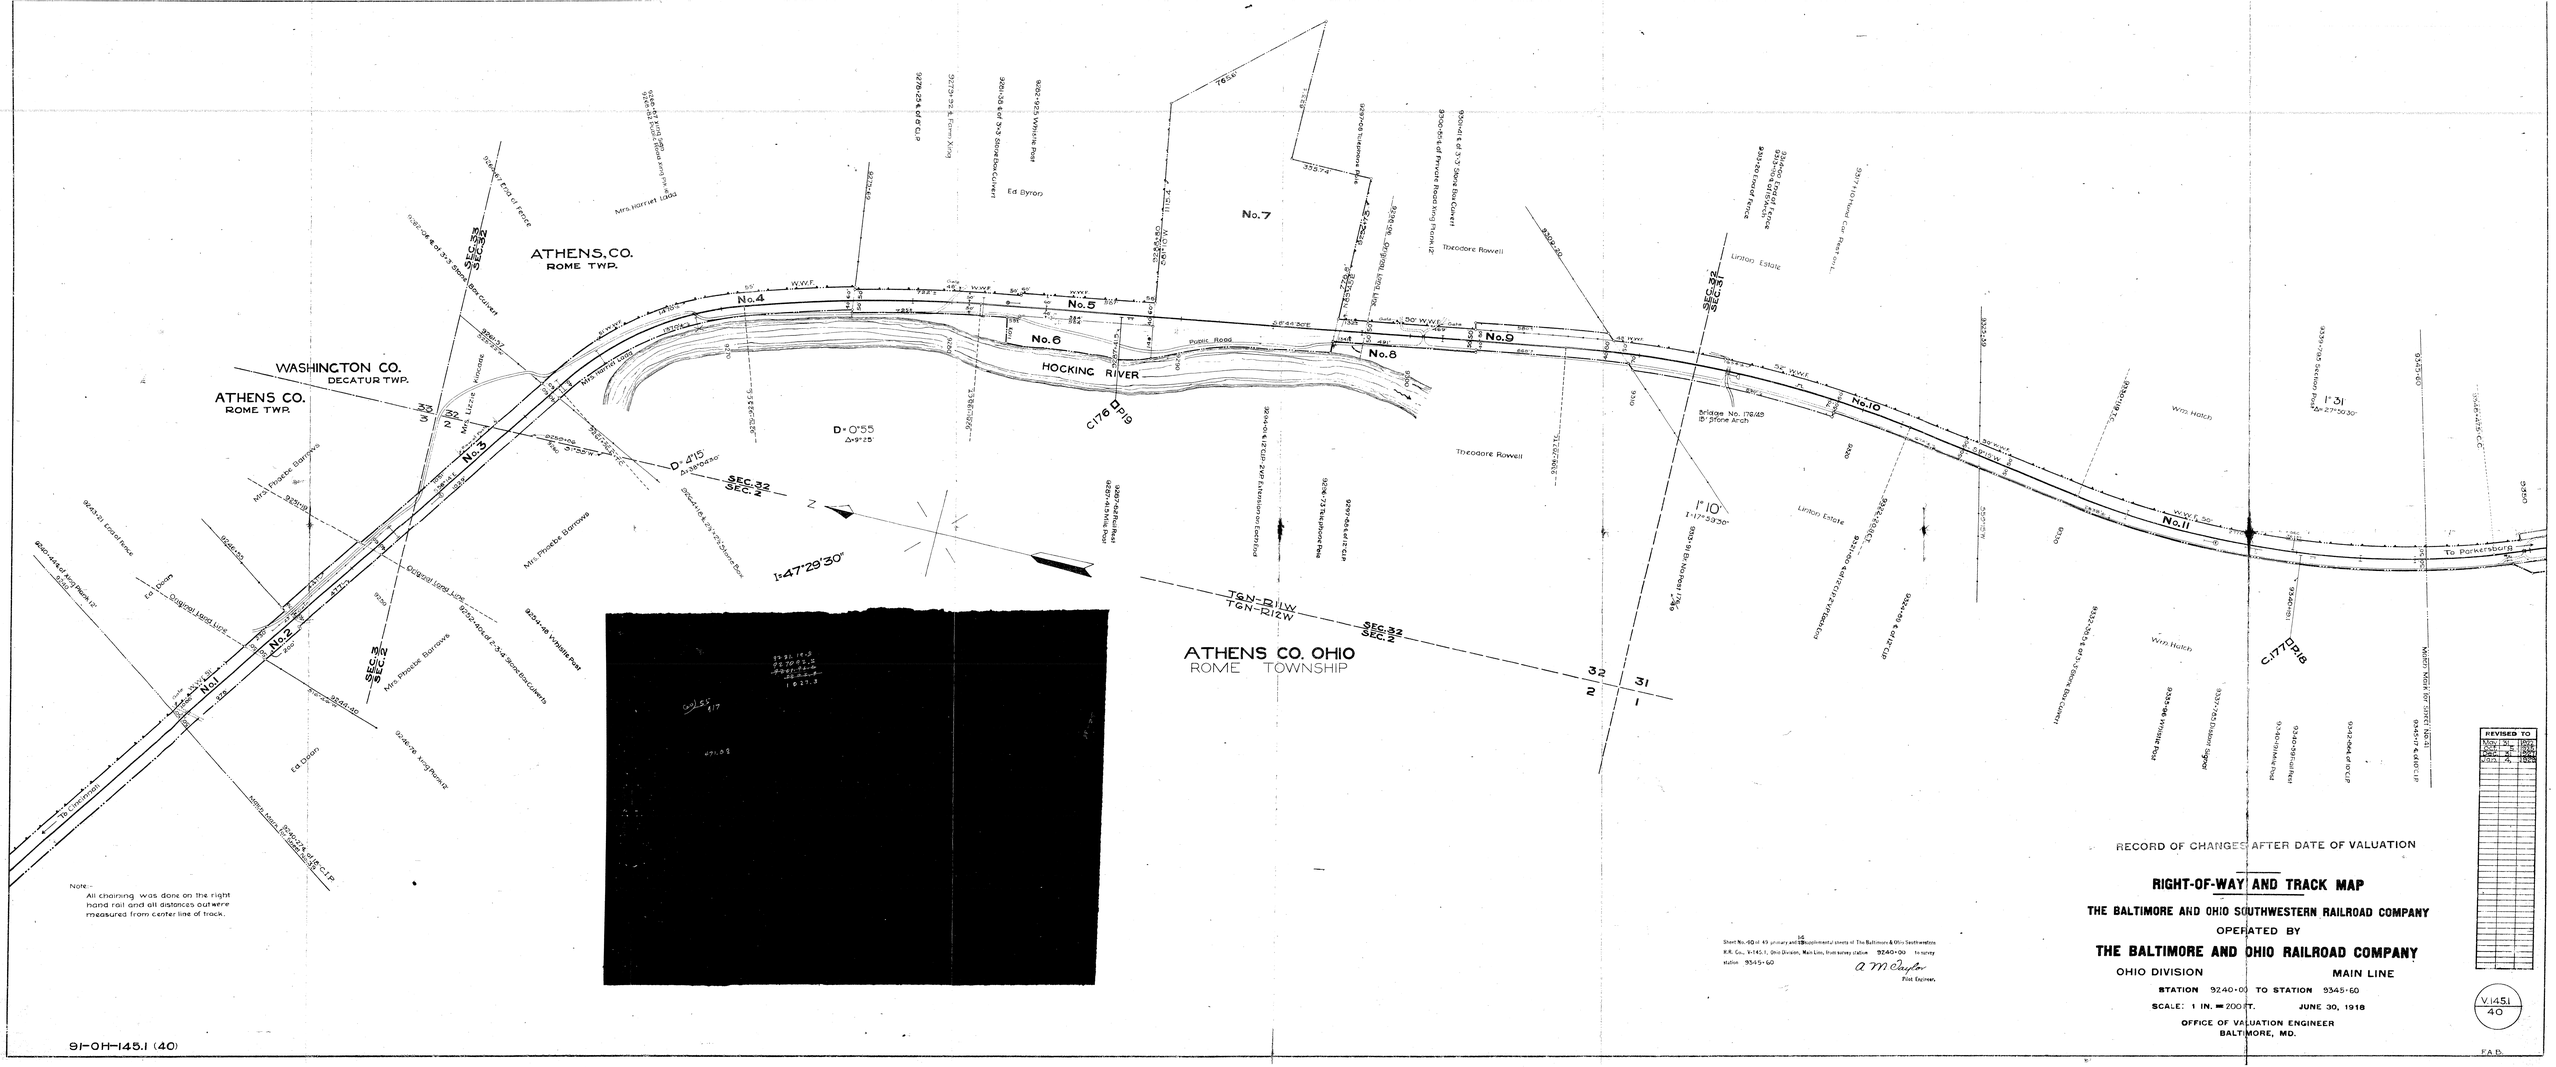

RECORD OF CHANGES AFTER DATE OF VALUATION

REVISED TO	
Nov. 13,	1918
Dec. 31,	1918
Mar. 31,	1919
Mar. 4,	1925

RIGHT-OF-WAY AND TRACK MAP

THE BALTIMORE AND OHIO SOUTHWESTERN RAILROAD COMPANY

OPERATED BY

THE BALTIMORE AND OHIO RAILROAD COMPANY

OHIO DIVISION — MAIN LINE

STATION 9240+00 TO STATION 9345+60

SCALE: 1 IN. = 200 FT. — JUNE 30, 1918

OFFICE OF VALUATION ENGINEER
BALTIMORE, MD.

Sheet No. 40 of 49 primary and 15 supplemental sheets of The Baltimore & Ohio Southwestern R.R. Co., V-145.1, Ohio Division, Main Line, from survey station 9240+00 to survey station 9345+60

A. M. Clayton
Plat Engineer.

V.145.1
40

F.A.D.

91-OH-145.1 (40)