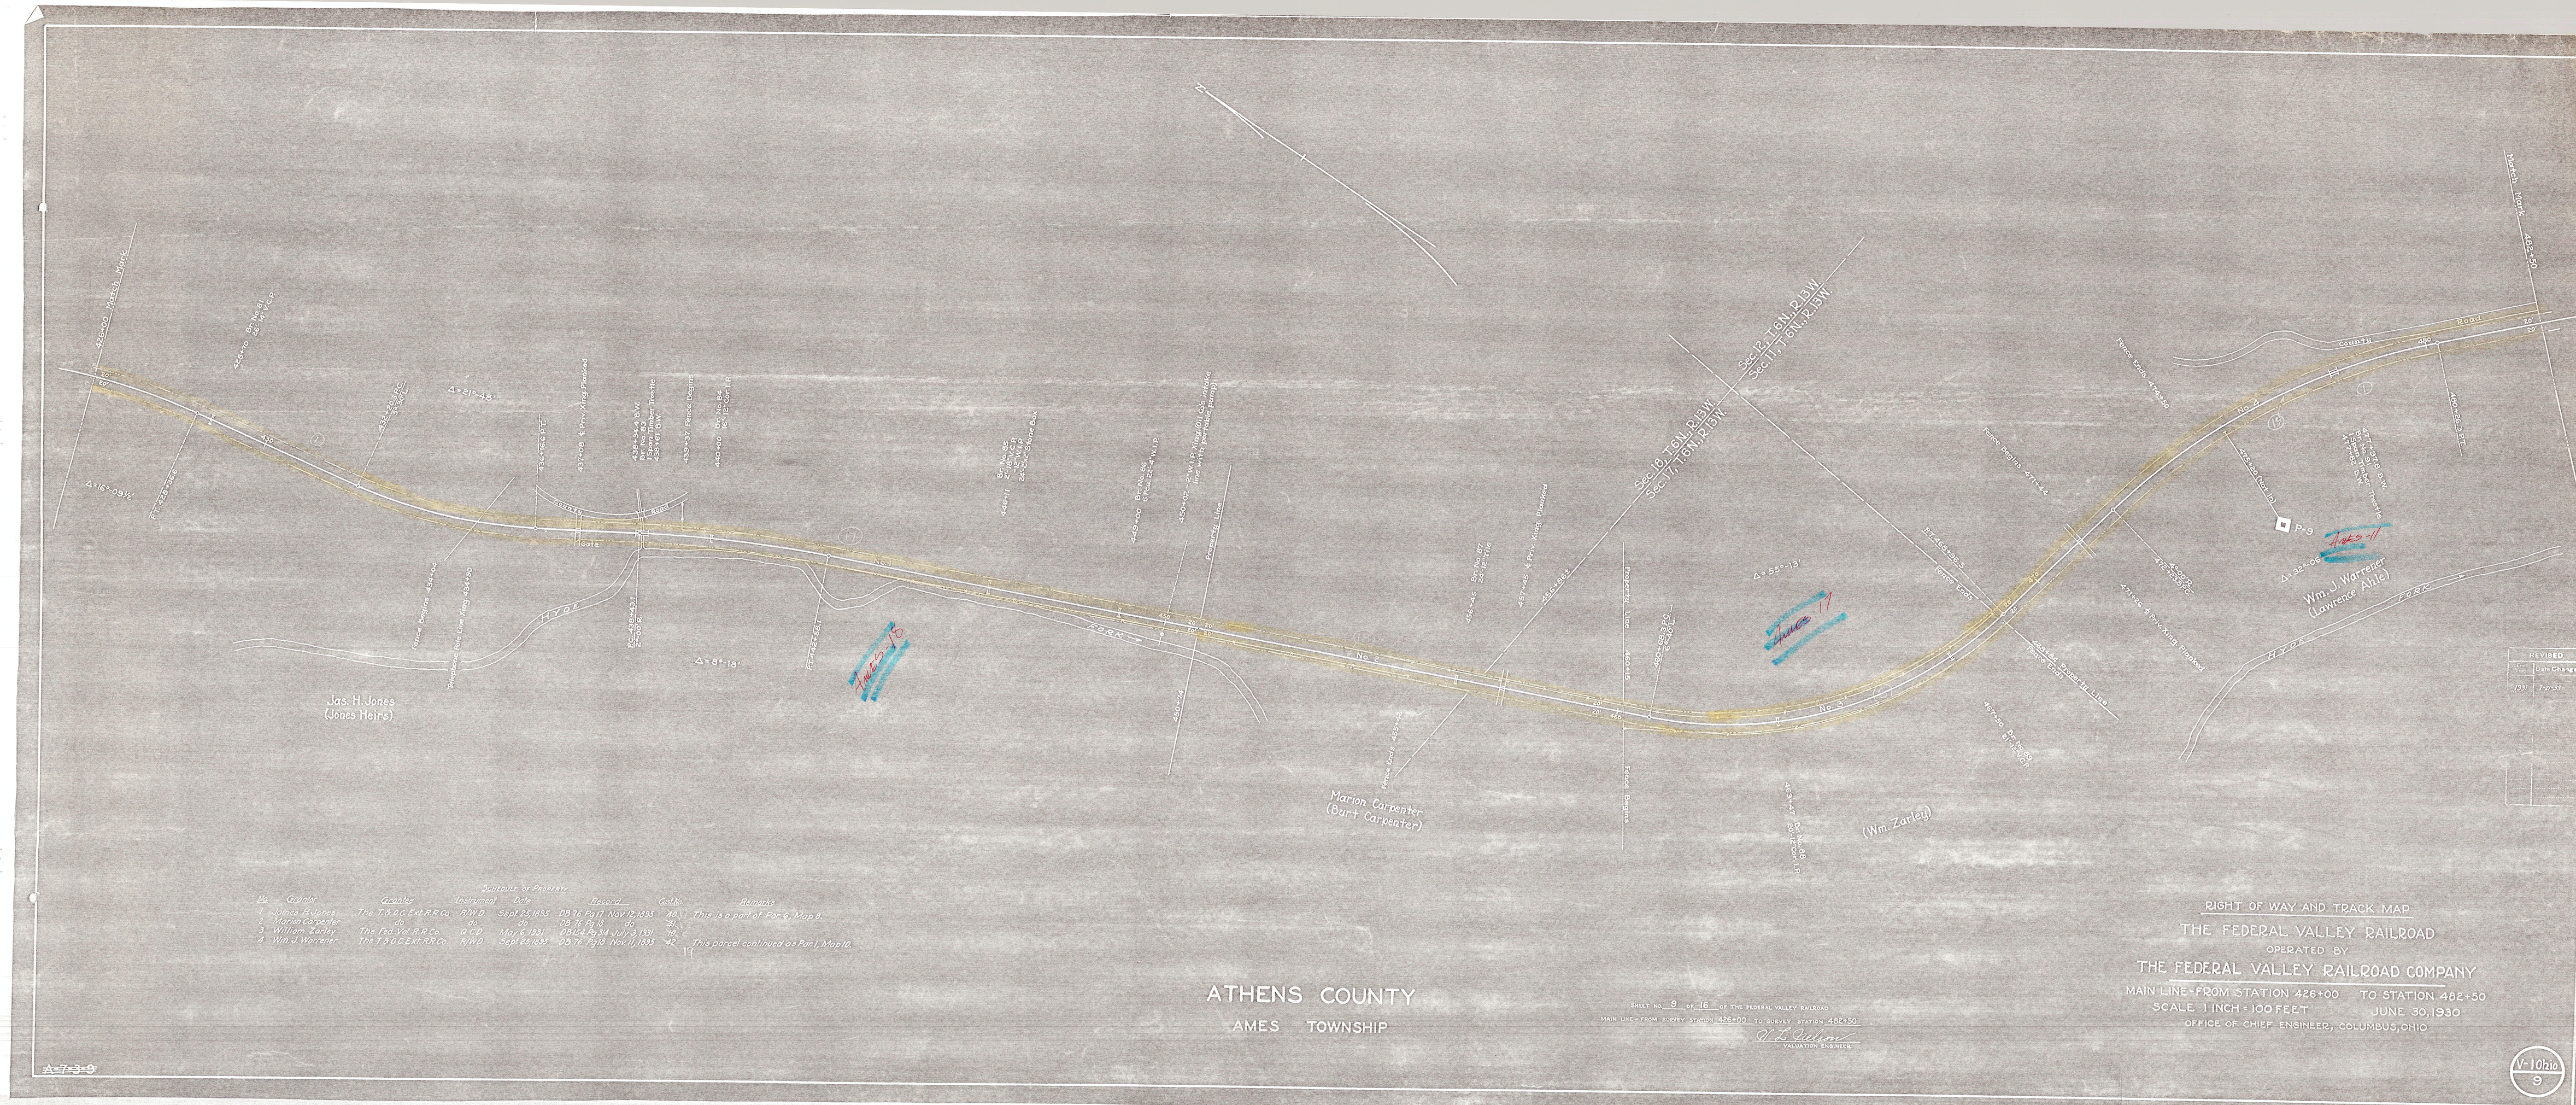

Schedule of Property

No.	Grantor	Grantee	Instrument	Date	Record	Calls	Remarks
1	Jonas Bowers	The T.S.O.C.E.&T.R.R.Co.	R.W.D.	Sept 25, 1835	DB 76 Pg 11 Nov 12, 1835	48.1	This is a part of Par 6, Map 8.
2	Hiram Scyphe	" " "	"	" "	DB 76 Pg 34 " "	34	"
3	William Zarley	The Fed Val. R.R.Co.	D.C.D.	May 6, 1931	20154 Pg 394 July 13, 1931	90.1	"
4	Wm J. Warrener	The T.S.O.C.E.R.R.Co.	R.W.D.	Sept 25, 1835	DB 76 Pg 18 Nov 11, 1835	42.	This parcel continued as Par 1, Map 10.

ATHENS COUNTY

AMES TOWNSHIP

SHEET NO. 9 OF 16 OF THE FEDERAL VALLEY RAILROAD

MAIN LINE - FROM STATION 426+00 TO STATION 482+50

D. L. Stevens
VALUATION ENGINEER

RIGHT OF WAY AND TRACK MAP

THE FEDERAL VALLEY RAILROAD

OPERATED BY

THE FEDERAL VALLEY RAILROAD COMPANY

MAIN LINE - FROM STATION 426+00 TO STATION 482+50

SCALE 1 INCH = 100 FEET JUNE 30, 1930

OFFICE OF CHIEF ENGINEER, COLUMBUS, OHIO

REVISED	
Date	Item Changed
1931	7-7-33

V-1 Ohio 9

A-7-3-9

A-7-3-9

AMES V