CALC BY:	50-11.56			OHIO	19 / 26
DATE:	ATH-50-11.56				
CHKD. BY:				FHWA REGION	1 / 1
DATE:					
FEDERAL PROJECT	FR-13( )	STATE PROJECT	106110		

STATE OF OHIO
DEPARTMENT OF TRANSPORTATION
ATHENS COUNTY, ATHENS TOWNSHIP
LEASE LOTS 38,56 T.9N, R.14W

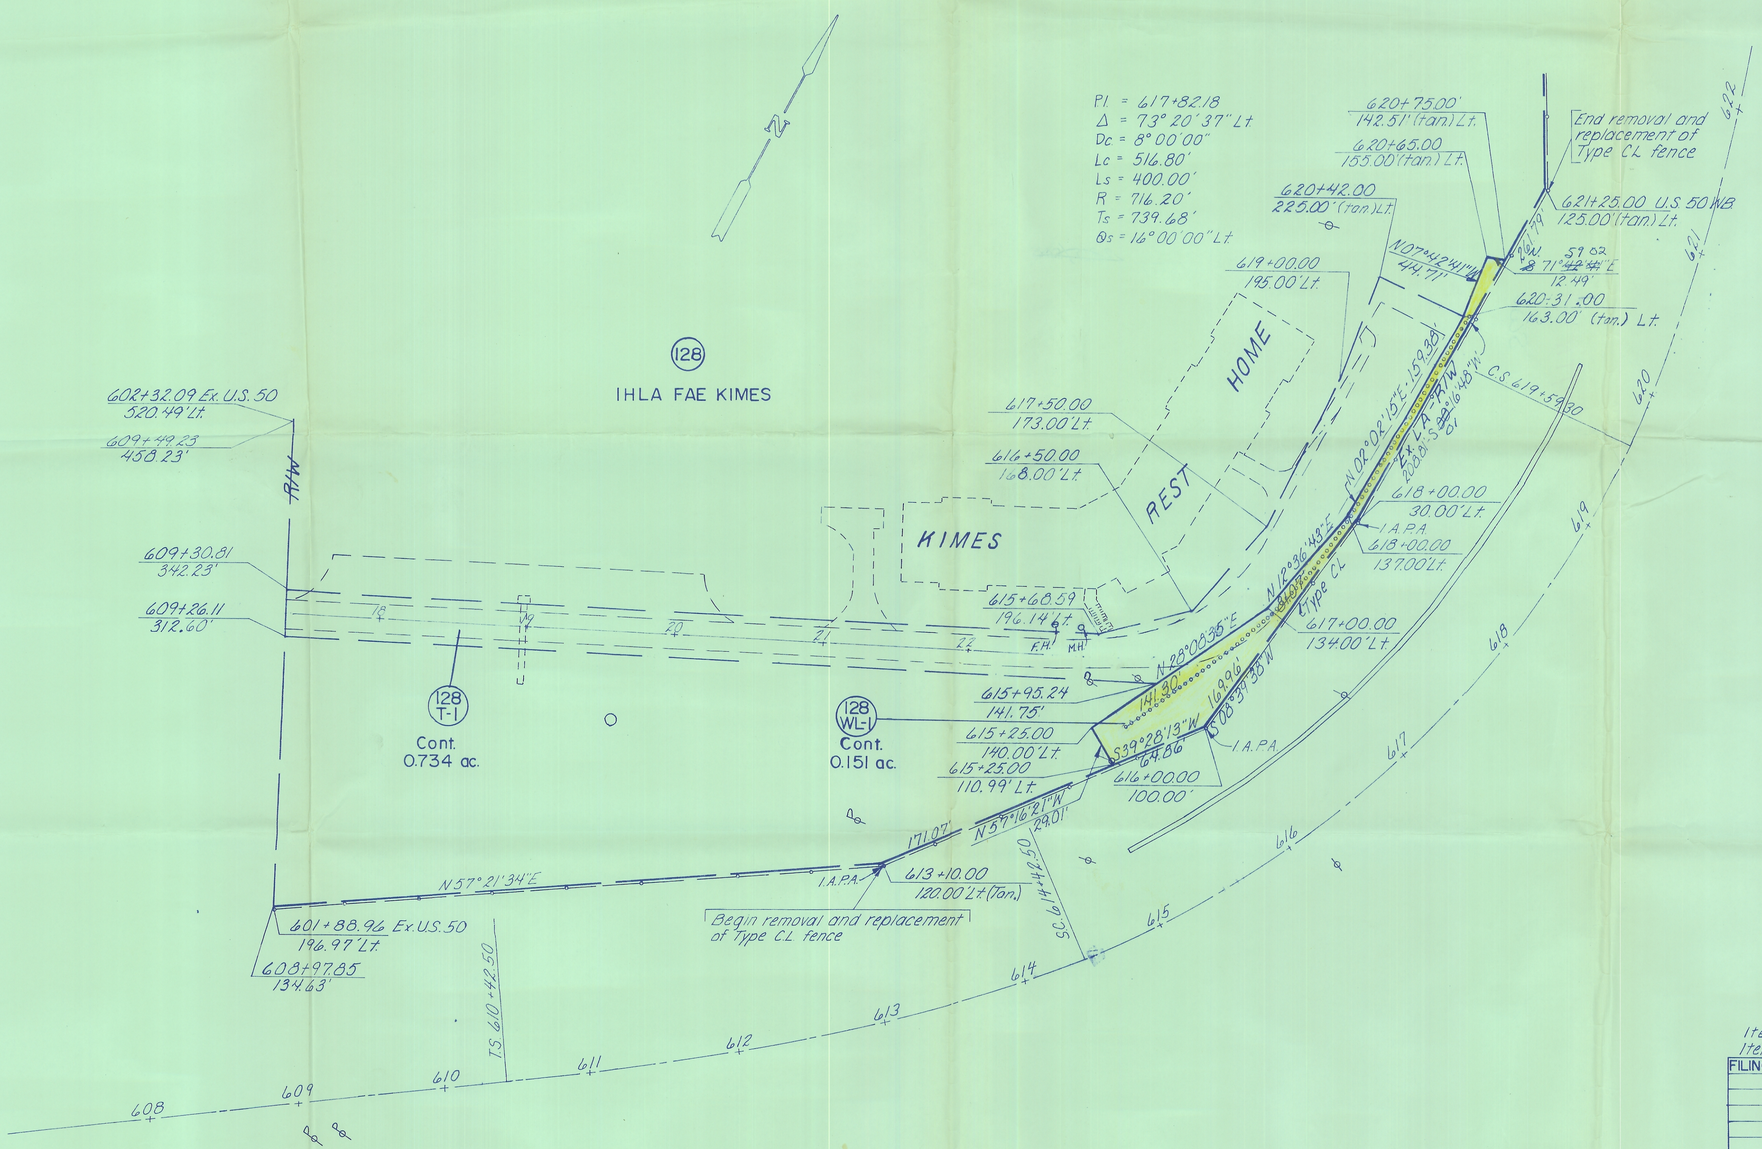

Item 202, Type CL-66768 Lin. Ft.
Item 607, Type CL-66768 Lin. Ft.

FILING DATE	
REV.	DATE	DESCRIPTION