62

ENVELOPE: 425A

BRIARWOOD ADDITION #2 - REVISED
UTILITY EASEMENT PLAT
ATHENS

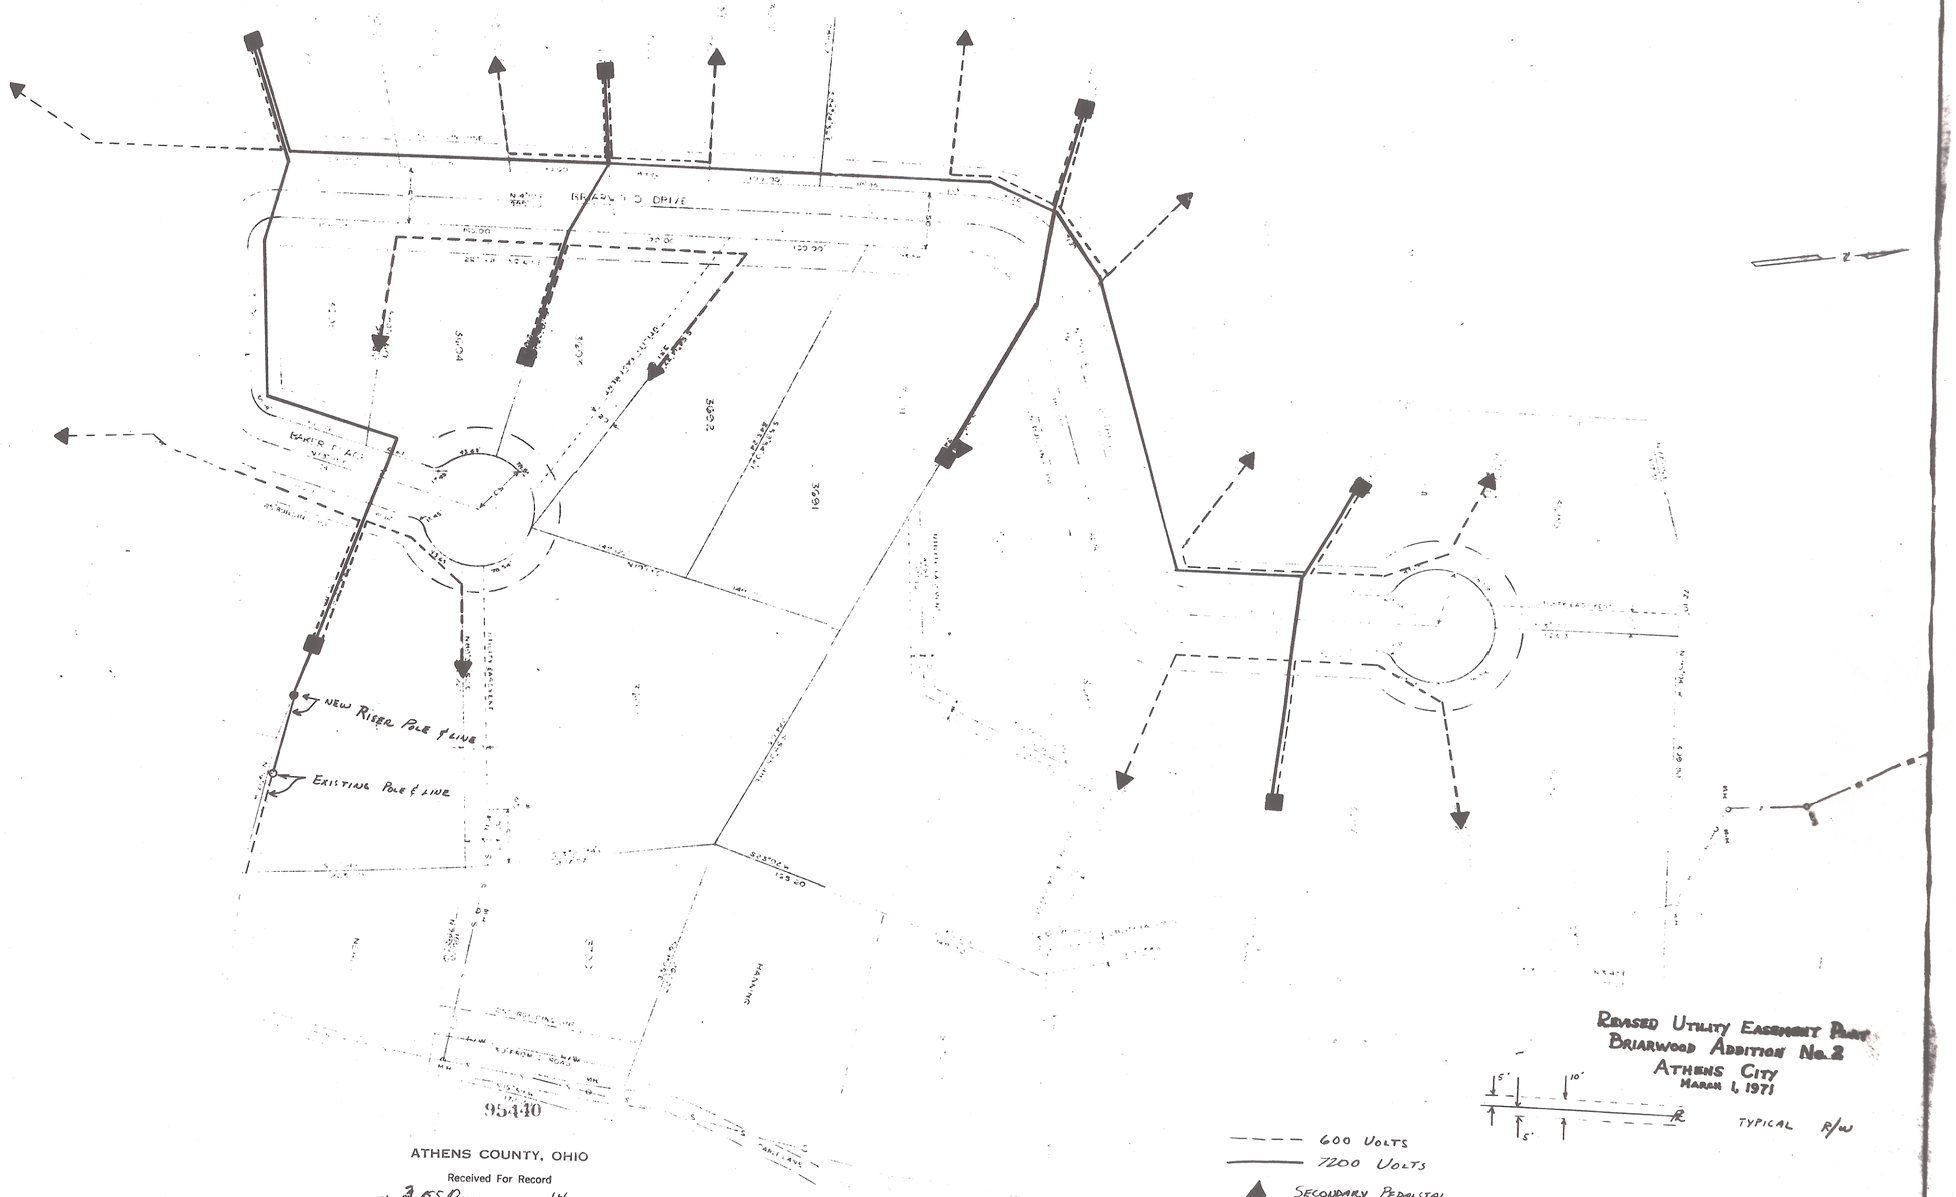

ATHENS COUNTY, OHIO
Received For Record
at 3:05 P M. on the 14 of
April 1971 Recorded
April 1971 M
Book No. 9 Page 61
LUTA M. WRIGHT, Recorder
Luta M. Wright

REVISED UTILITY EASEMENT PLAT
BRIARWOOD ADDITION No. 2
ATHENS CITY
MARCH 1, 1971

TYPICAL R/W

- - - - 600 VOLTS
——— 7200 VOLTS
▲ SECONDARY PEDALSTAL
■ TRANSFORMERS

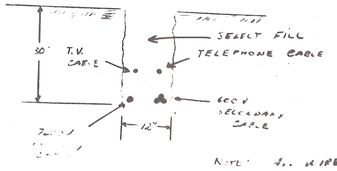

TRANSFER NOT NECESSARY
DATE April 6, 1971
Ruth H. Seaman
ATHENS COUNTY AUDITOR

NOTE: ALL WIRES PLACED IN ROUND STEEL CONDUIT UNDER RAILWAY, SEWER, WATER, GAS, ETC.

COLUMBUS AND SOUTHERN OHIO ELECTRIC COMPANY
SOUTHERN DIVISION

PLOT PLAN BRIARWOOD PART 2

ATHENS DISTRICT

SCALE 1" = 50'

NO. E-1662