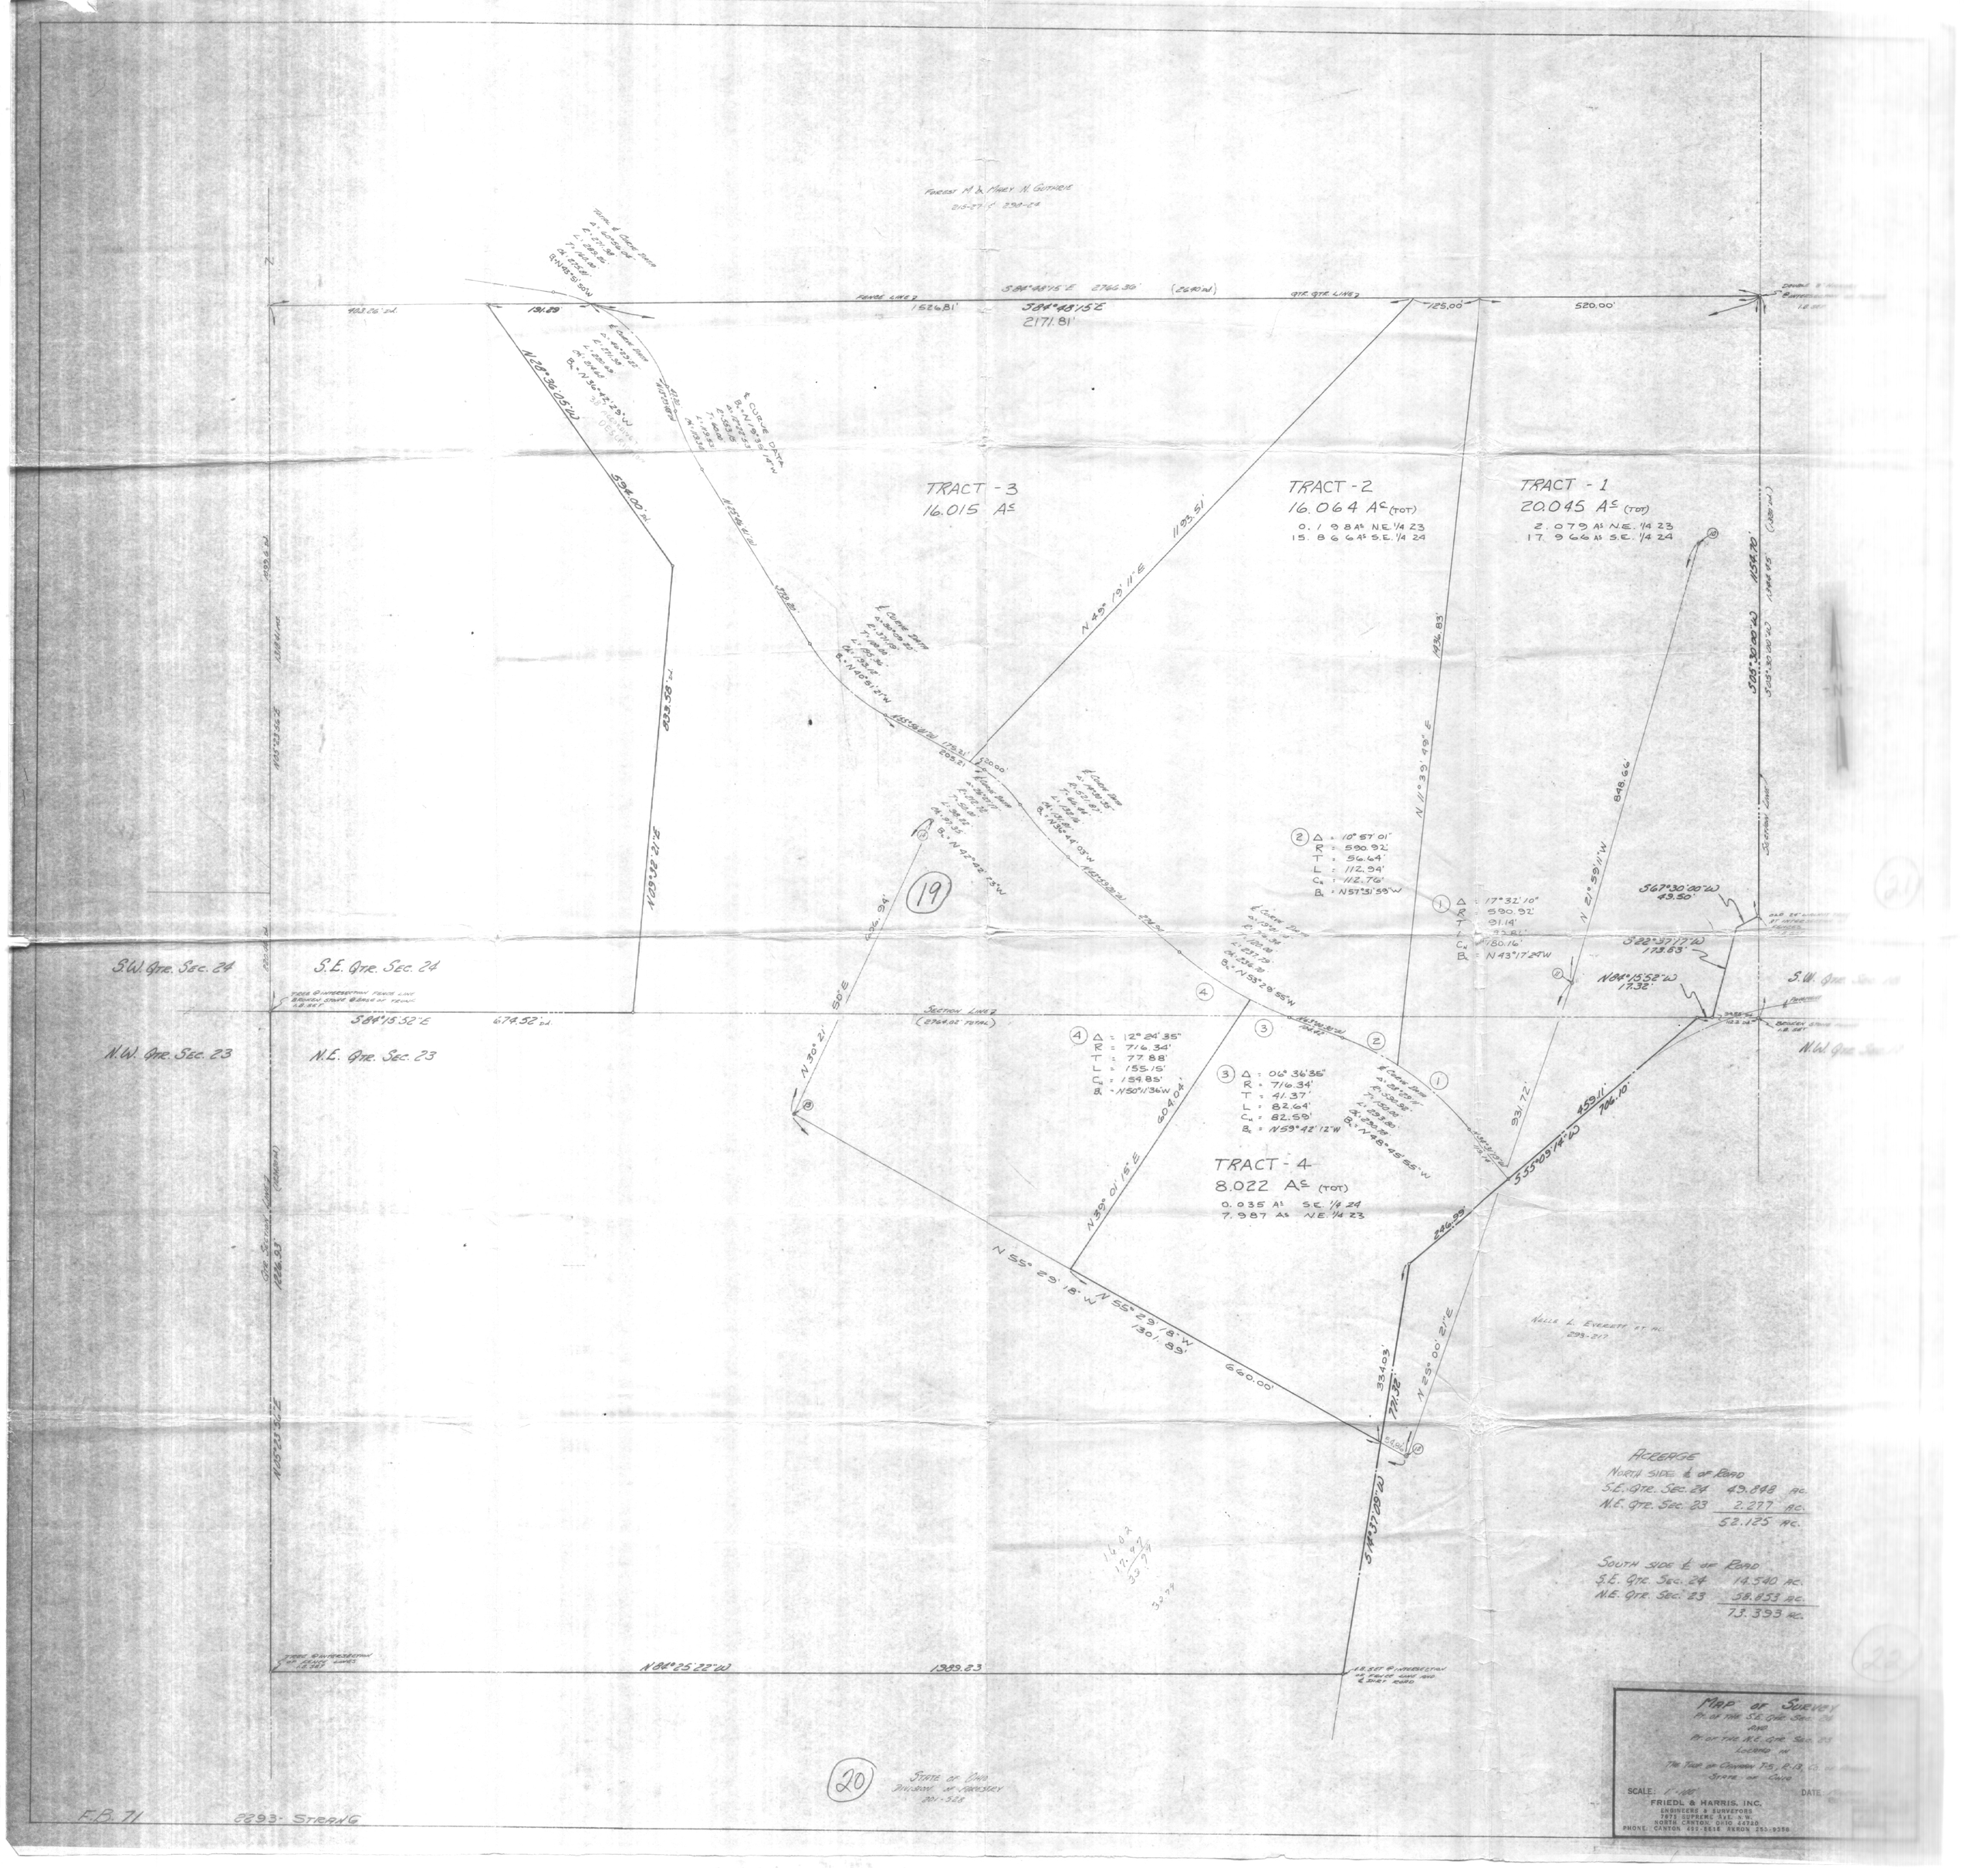

TRACT - 3
16.015 Ac
TRACT - 2
16.064 Ac (TOT)
0.198 As N.E. 1/4 23
15.866 As S.E. 1/4 24
TRACT - 1
20.045 Ac (TOT)
2.079 As N.E. 1/4 23
17.966 As S.E. 1/4 24
TRACT - 4
8.022 Ac (TOT)
0.035 As S.E. 1/4 24
7.987 As N.E. 1/4 23
S.W. Qtr. Sec. 24
S.E. Qtr. Sec. 24
N.W. Qtr. Sec. 23
N.E. Qtr. Sec. 23
S84°48'15"E
2171.81'
S84°15'52"E
674.52'
N 49° 19' 11" E
1193.51'
N 11° 39' 49" E
1436.83'
N 21° 59' 11" W
848.66'
S 67° 30' 00" W
49.50'
S 22° 37' 17" W
173.63'
N 84° 15' 52" W
17.32'
S 55° 09' 14" W
459.11'
706.10'
N 25° 00' 21" E
334.03'
771.32'
S 14° 37' 09" W
N 55° 29' 18" W
1301.89'
660.00'
N 39° 01' 15" E
604.04'
N 30° 21' 50" E
N 28° 36' 05" W
594.00'
N 09° 32' 21" E
833.58'
N 05° 23' 56" E
1226.93'
N 84° 25' 22" W
1989.23'
Section Line
Nelle L. Everett et al.
293-217
Acreage
North side ℄ of Road
S.E. Qtr. Sec. 24 49.848 Ac.
N.E. Qtr. Sec. 23 2.277 Ac.
52.125 Ac.
South side ℄ of Road
S.E. Qtr. Sec. 24 14.540 Ac.
N.E. Qtr. Sec. 23 58.853 Ac.
73.393 Ac.
Map of Survey
Pt. of the S.E. Qtr. Sec. 24
and
Pt. of the N.E. Qtr. Sec. 23
Located in
The Twp. of Canaan T-5, R-13, Co. of Stark
State of Ohio
SCALE: 1" = 100'
DATE:
FRIEDL & HARRIS, INC.
ENGINEERS & SURVEYORS
7675 SUPREME AVE. N.W.
NORTH CANTON, OHIO 44720
PHONE: CANTON 499-8818 AKRON 253-9358
State of Ohio
Division of Forestry
201-528
F.B. 71
2293 - Strang