HIGHLAND SURVEYING Ltd.
Registered Professional Land Surveyor

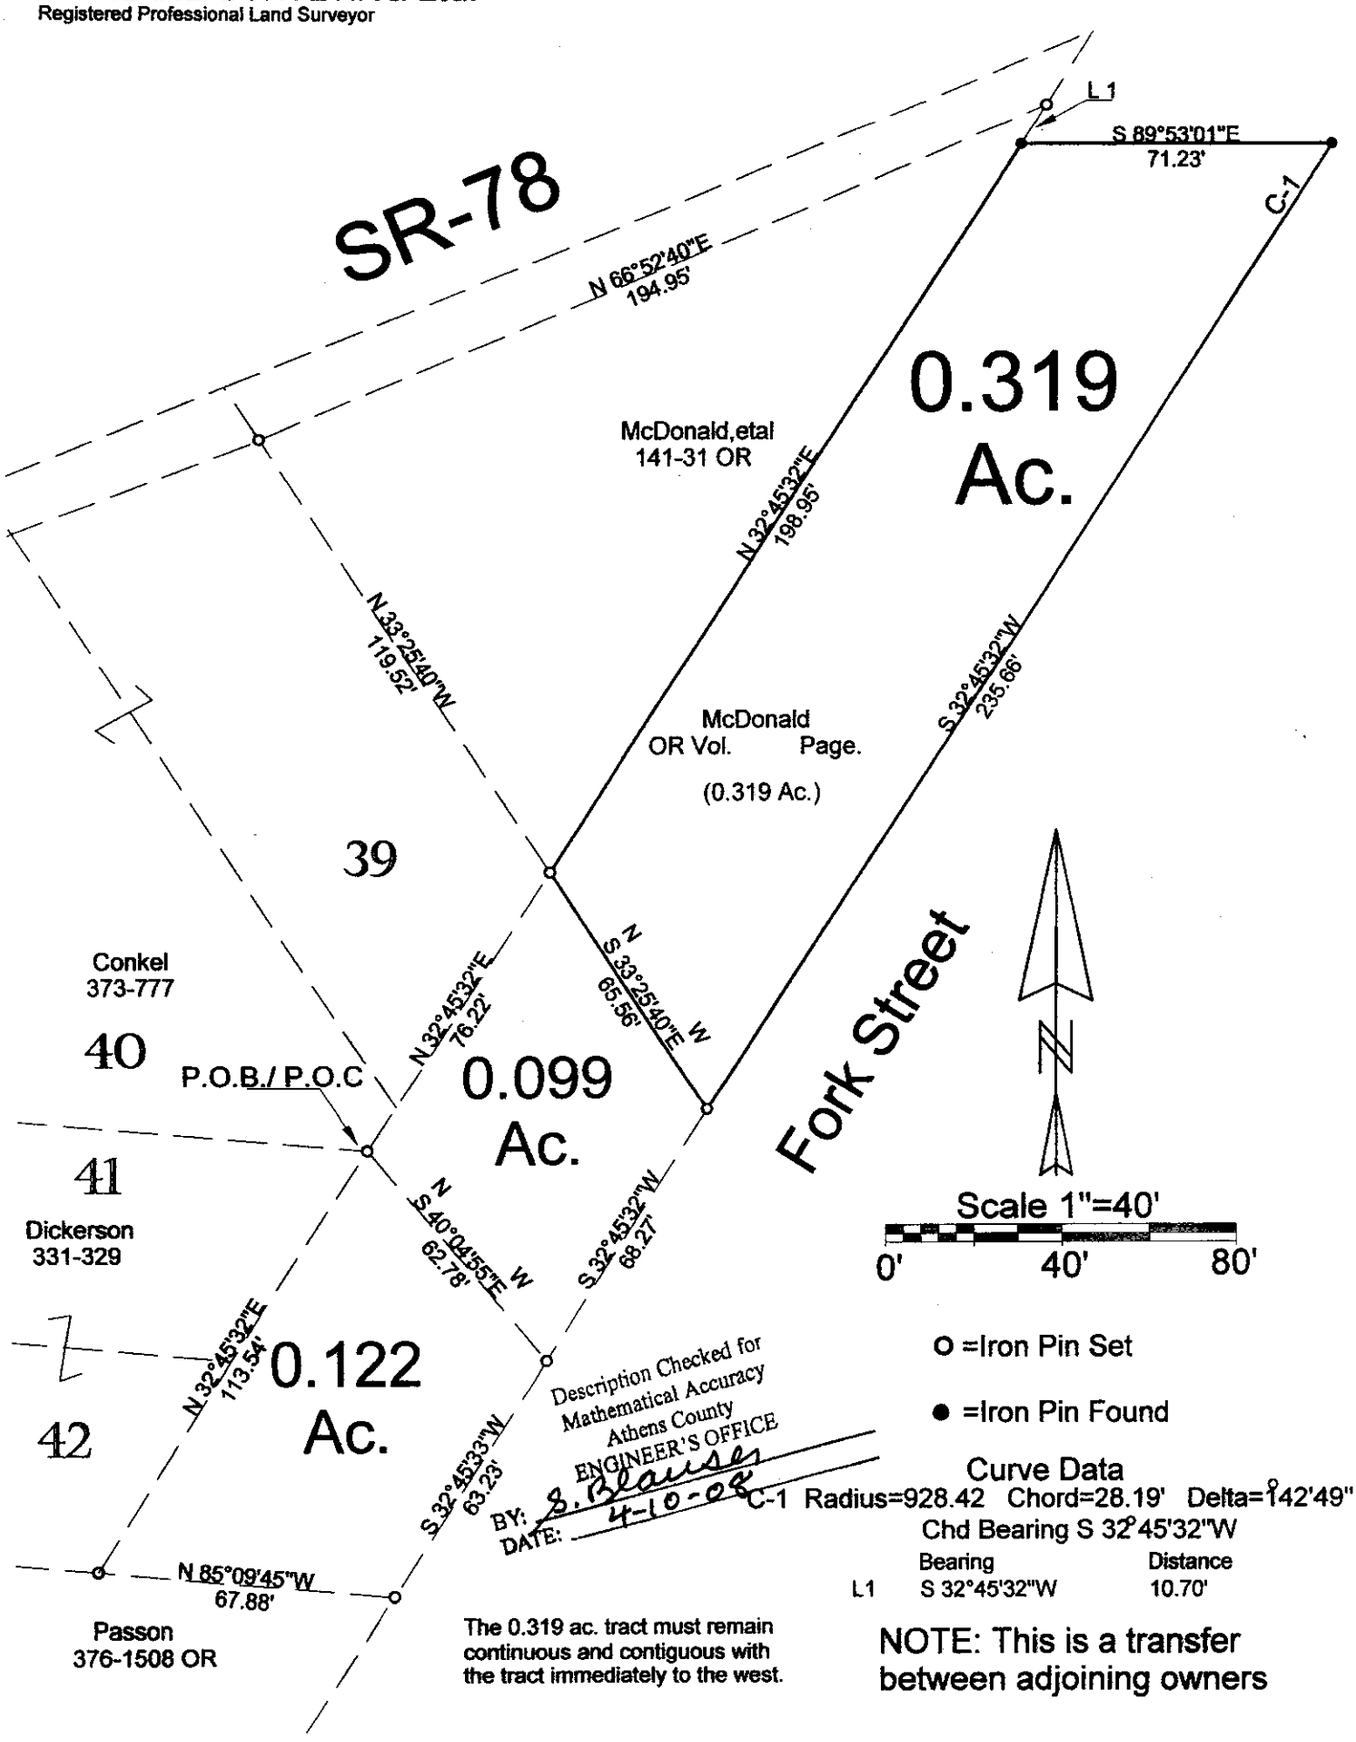

Description Checked for Mathematical Accuracy
Athens County
ENGINEER'S OFFICE
BY: S. Blauser
DATE: 4-10-08

PLAT OF Survey of A 0.319 Ac. Tract

SURVEYED FOR Dick McDonald

SUBDIVISION

TOWNSHIP York SECTION 6 TOWN 12 RANGE 19

CORPORATION Buchtel COUNTY Athens STATE Ohio

SCALE 1"= 40' DATE Mar 2008

Kenneth E. Highland
80 Fayette St.
Nelsonville, Ohio 45764
740-753-1264

STATE OF OHIO
KENNETH E. HIGHLAND S-7581
REGISTERED PROFESSIONAL LAND SURVEYOR

Kenneth E. Highland S-7581