ATHENS COUNTY
ATH-50-18.54

ATH-50-18.54
CANAAN TOWNSHIP
ATHENS COUNTY
FRACTIONS 17 & 23, T5N, R13W
OHIO COMPANY PURCHASE

SCALE: 0 400 800

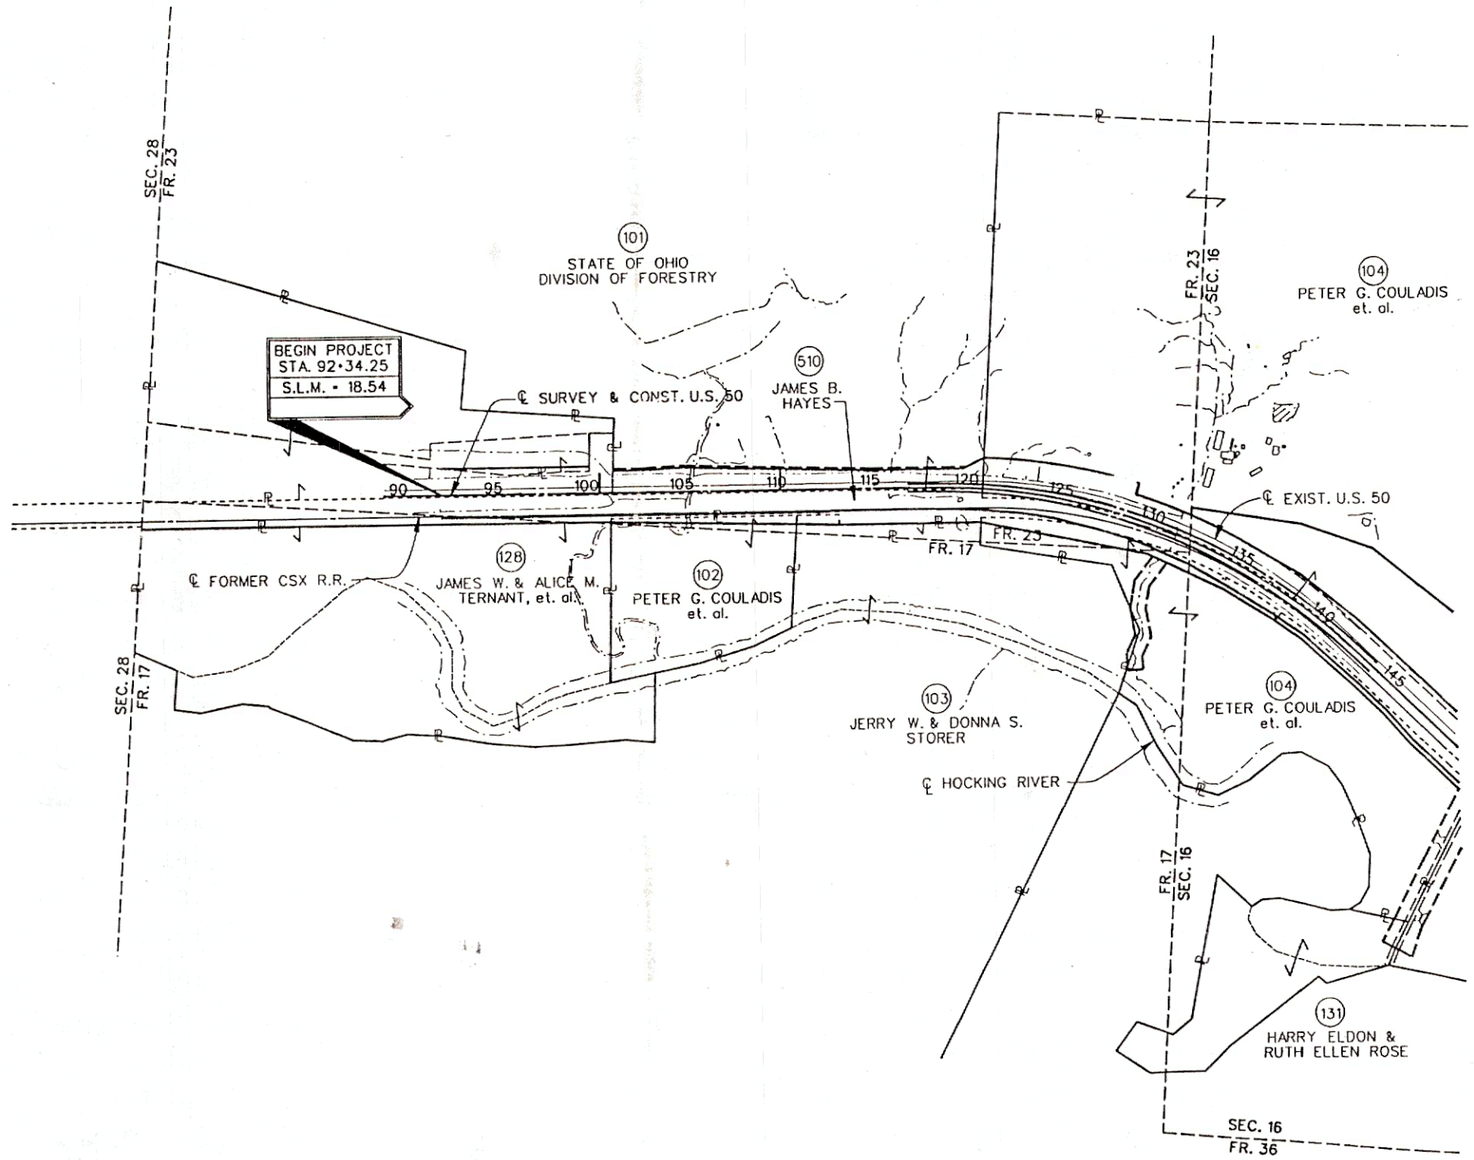

UNDERGROUND UTILITIES

THE LOCATIONS OF THE UNDERGROUND U
SHOWN ON THE PLANS ARE OBTAINED FF
OWNERS OF THE UTILITIES AS REQUIRED
SECTION 153.64 O.R.C.

UTILITY OWNERS

BEARDMORE OIL & GAS
ROUTE 1 BOX 207
FLEMING, OH 45729
(614) 678-8172

COLUMBIA GAS OF OHIO, INC.
2009 E. STATE ST., P.O. BOX 4220
ATHENS, OH 45701
(614) 597-2459

COLUMBIA GAS TRANSMISSION CORPORATI
SUNBURY WOODS OFFICE PARK
P.O. BOX 6164
4111 EXECUTIVE PARKWAY
WESTERVILLE, OH 43081
(614) 895-5033

COLUMBUS SOUTHERN POWER CO.
215 N. FRONT ST.
COLUMBUS, OH 43215
(614) 464-7911

GTE TELEPHONE OPERATIONS - NORTH /
16 WEST WASHINGTON ST.
ATHENS, OH 45701
(614) 592-0540

TUPPERS PLAINS - CHESTER WATER DIS
39561 BAR 30 ROAD
REEDSVILLE, OH 45772
(614) 985-3315

THE OHIO OIL GATHERING CORP.
P.O. BOX 377
FRAZEYSBURG, OH 43882
(614) 828-2892

TEXAS EASTERN GAS PIPELINE CO.
471 QUARRY RD.
LANCASTER, OH 43130
(614) 654-7477

UNITED VIDEO CABLEVISION, INC.
102 TWIN OAK DR.
JACKSON, OH 45640
(614) 286-6446

TANSKY OIL PRODUCTION
160 WHILEY DR.
LANCASTER, OH 43130
(614) 654-5900

COMPLETION DATE: 12-22-93

REV.	DATE	DES

PARSONS BRINCKERHOFF OHIO, INC

U.S.50

Tue Dec 21 17:38:44 1993 34prop01.prf /usr2/1834/34prop01.dgn

* ATH-50-18.58
* 108296
* 08385