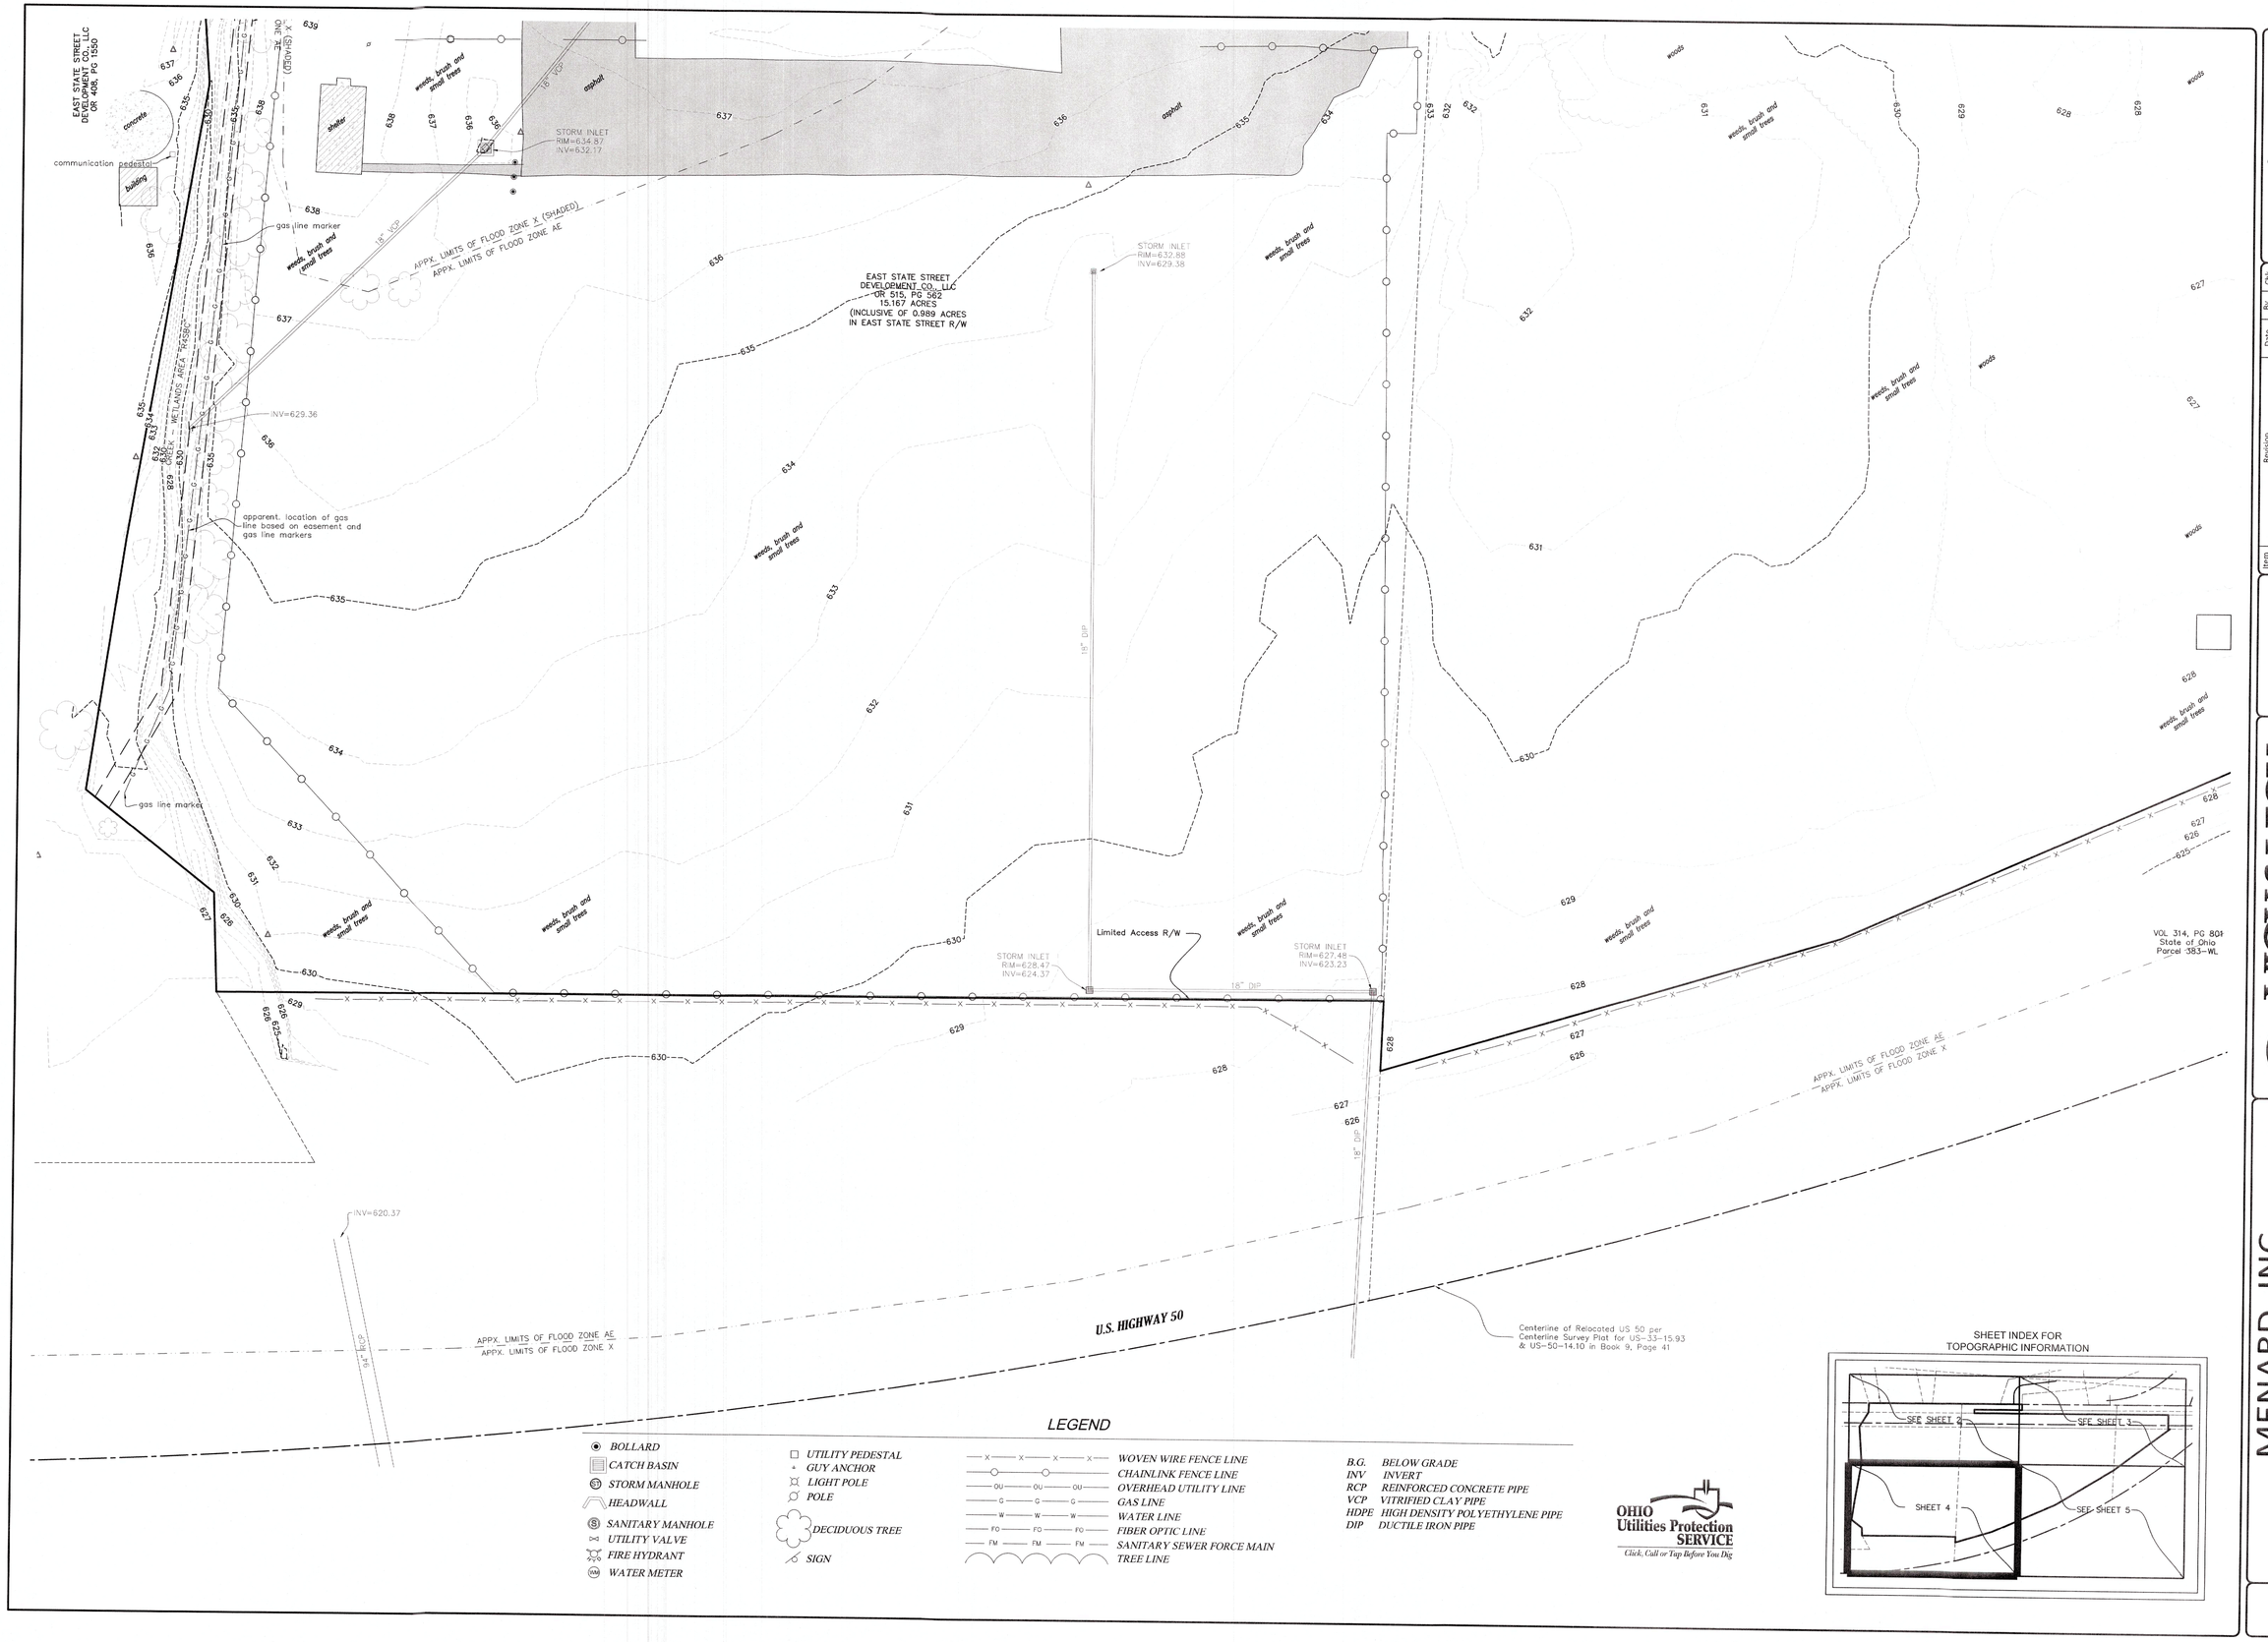

Ohio co-ordinate system of 1983, south zone NAD83 (CORS96)

0 40' 60'

SCALE: 1" = 40'

Item	Revision	Date	By	Chk.
	Add legal description for Remainder of Parcels 2, 4, & 6 of OR 498, PG 68	4/3/2018	JDW	JDW

VIOX&VIOX

Civil Engineers, Surveyors, and Landscape Architects
466 Erlanger Road • Erlanger, Kentucky 41018
Ph (859) 727-3293 • Fax (859) 727-8452 • www.vioxinc.com

Project No: | Checked: | Approval: | Approval: | Approval: | Approval:
Date: | Ref: | Plot Stamp: 4/4/2018 9:12 AM

MENARD, INC.

ALTA/NSPS LAND TITLE SURVEY

Fraction 24, Section 28, Township 5 North, Range 13 West
CITY OF ATHENS, ATHENS COUNTY, OHIO

Sheet:
4 OF 5