NO.	GRANTOR	GRANTEE	INSTRUMENT	DATE	RECORD	CUST. NO.	REMARKS
1.	James L. Birkey, et al	C. & H.V. Ry.	Grant	Aug. 13, 1877	D.B. 19 p. 350 April 12, 1892	1637	Part of land in deed Portion of land in this instrument is in Vol. Sec. 9
1.	Columbus & Hocking Coal & Iron Co.	C.H.V. & T. Ry.	Quit Claim	July 17, 1899	D.B. 64 p. 305 Aug. 7, 1889	1622	Part of land in deed.

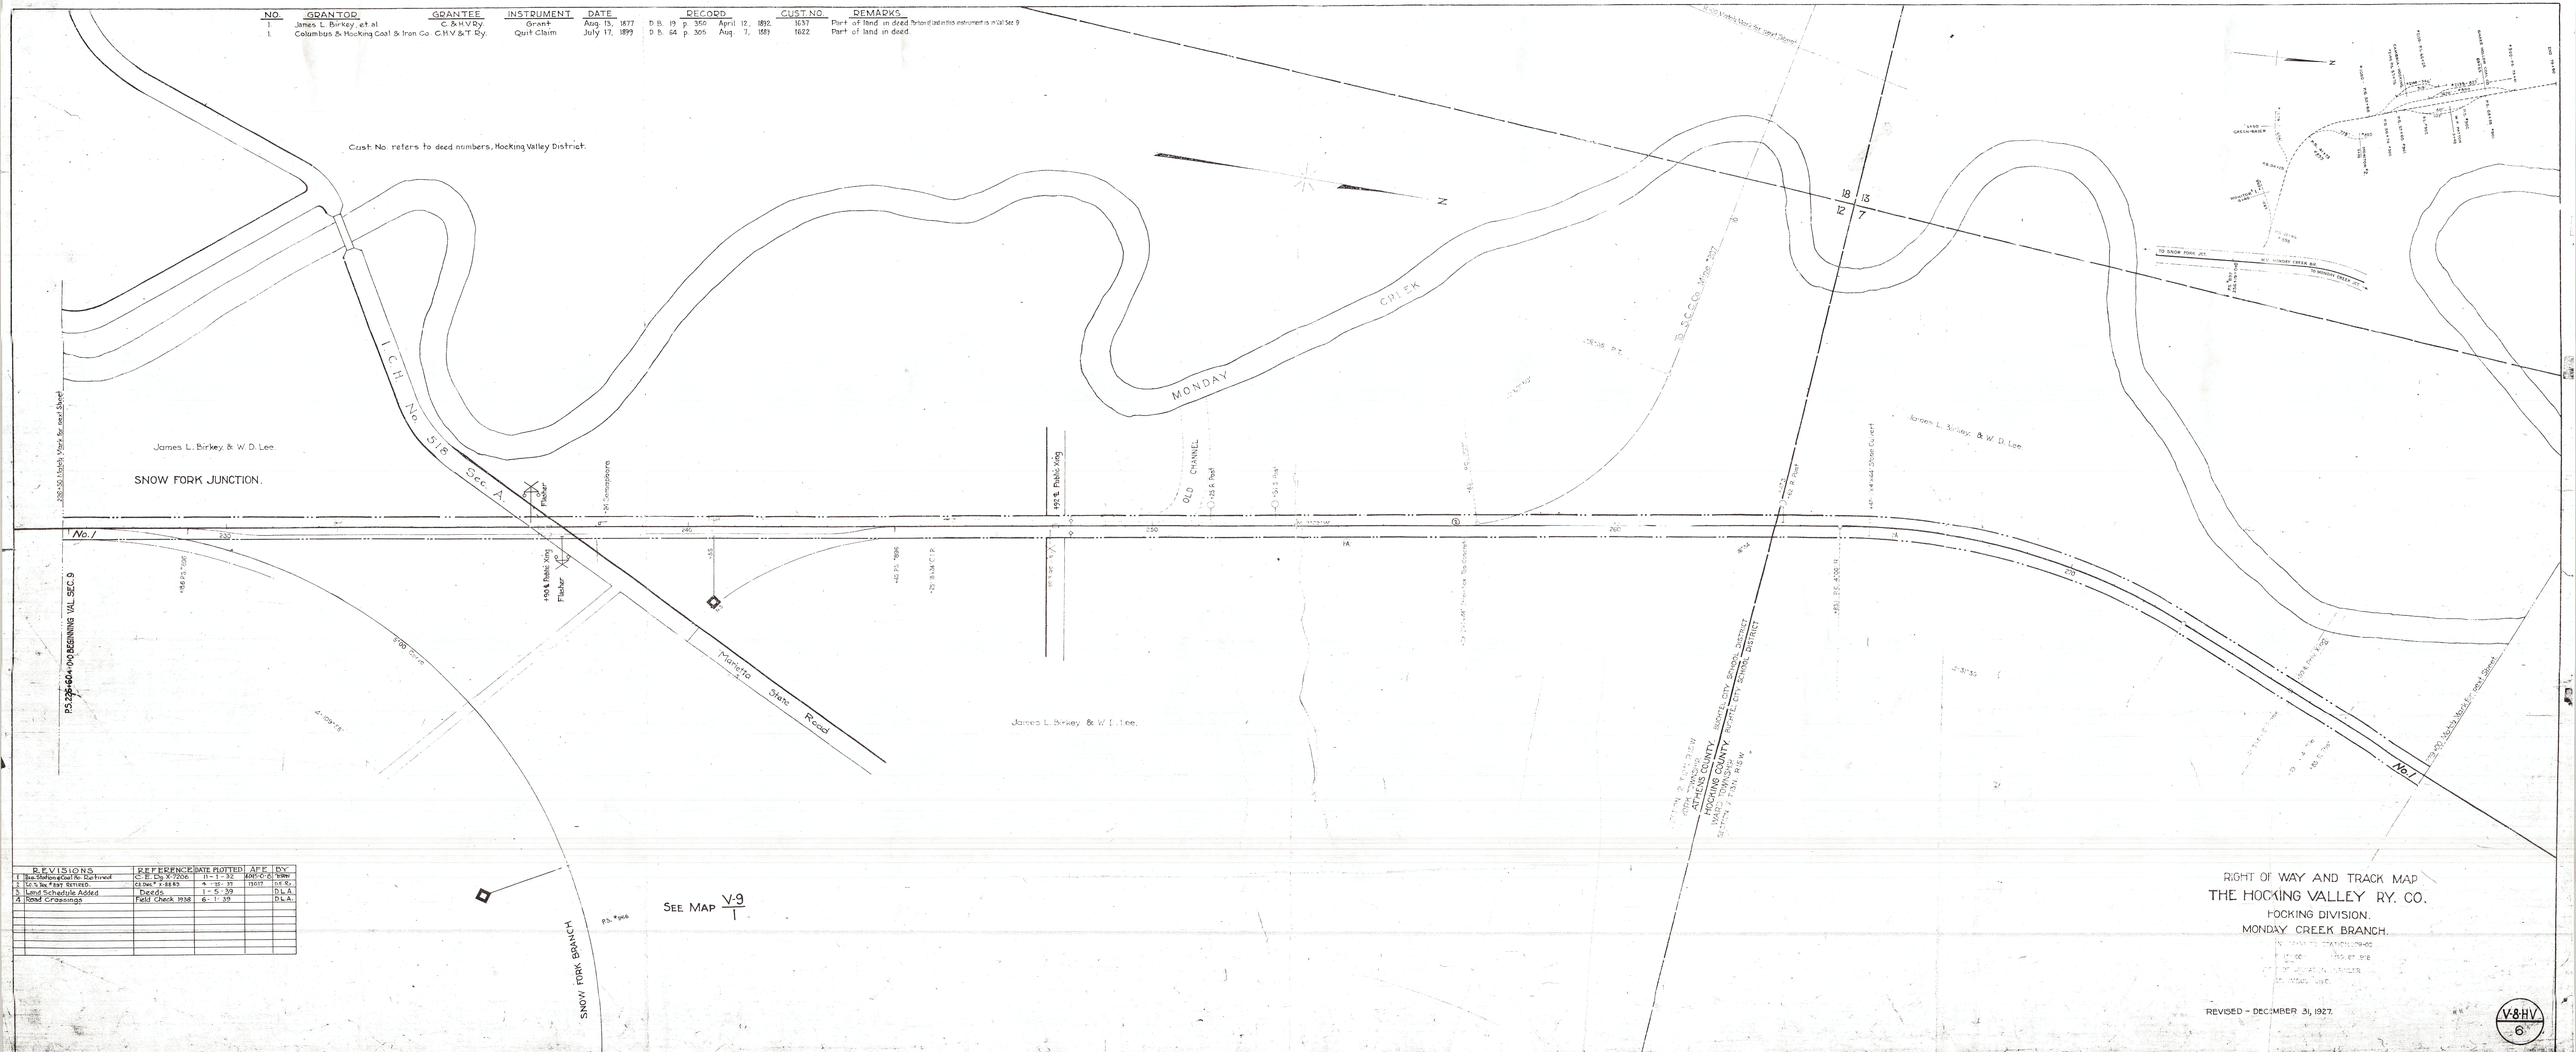

REVISIONS		REFERENCE	DATE PLOTTED	APP.	BY
1	Sec. Station & Coal Pit Retired	C.E. Dg. X-7206	11-1-32	6045-0-8	RBW
2	Lt. & Inc. # 597 Retired.	C.E. Dwg. # X-6863	4-15-37	13017	H.R. Ry.
3	Land Schedule Added	Deeds	1-5-39		D.L.A.
4	Road Crossings	Field Check 1938	6-1-39		D.L.A.

RIGHT OF WAY AND TRACK MAP
THE HOCKING VALLEY RY. CO.
HOCKING DIVISION.
MONDAY CREEK BRANCH.

REVISED - DECEMBER 31, 1927.

V-8-HV
6