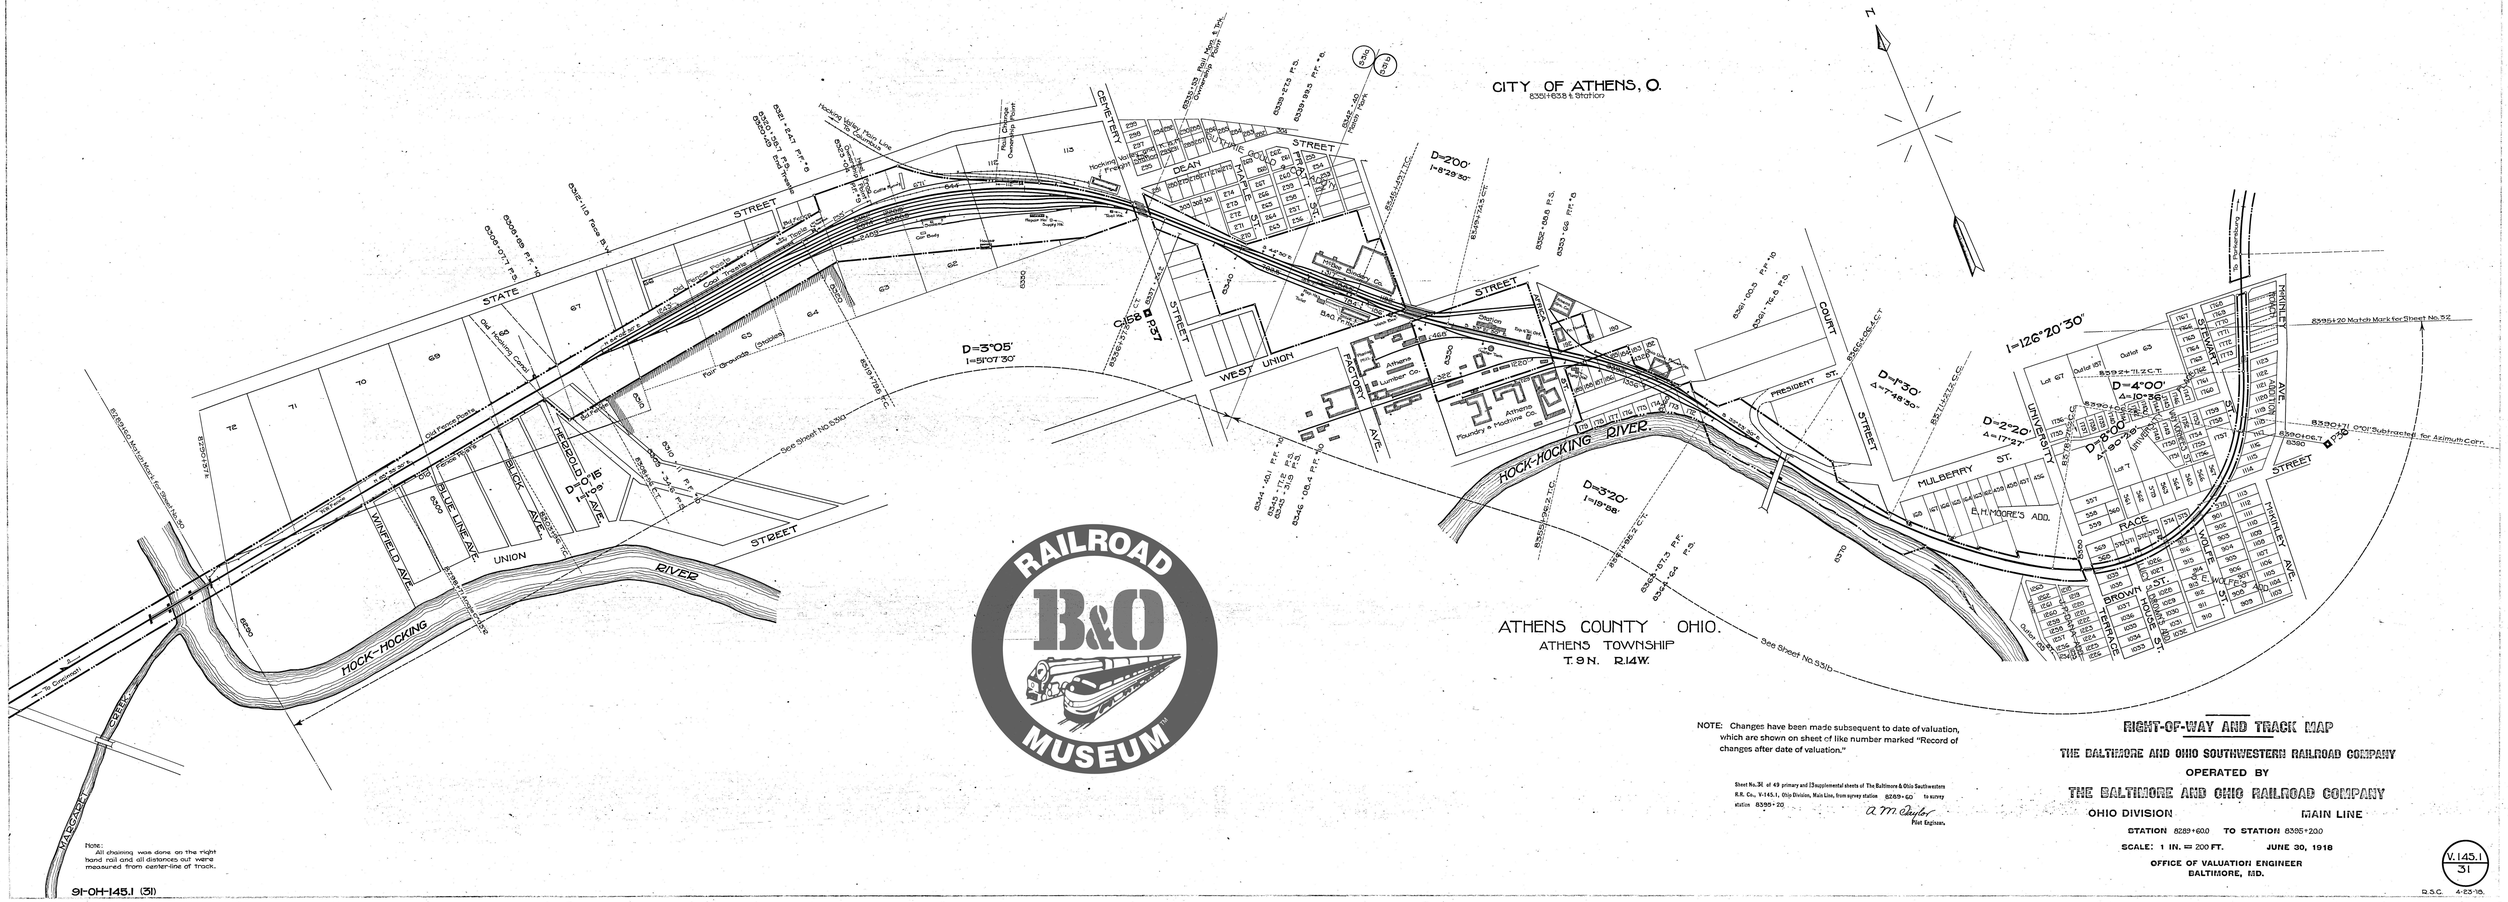

NOTE: Changes have been made subsequent to date of valuation, which are shown on sheet of like number marked "Record of changes after date of valuation."

Sheet No. 31 of 49 primary and 13 supplemental sheets of The Baltimore & Ohio Southwestern R.R. Co., V.145.1, Ohio Division, Main Line, from survey station 8289+60 to survey station 8395+20

A. M. Taylor
Field Engineer.

RIGHT-OF-WAY AND TRACK MAP

THE BALTIMORE AND OHIO SOUTHWESTERN RAILROAD COMPANY

OPERATED BY

THE BALTIMORE AND OHIO RAILROAD COMPANY

OHIO DIVISION — MAIN LINE

STATION 8289+60.0 TO STATION 8395+20.0

SCALE: 1 IN. = 200 FT. JUNE 30, 1918

OFFICE OF VALUATION ENGINEER
BALTIMORE, MD.

V.145.1
31

R.S.C. 4-23-18.

RAILROAD B&O MUSEUM