REVISION	REFERENCE	DATE REVISED	APP	BY
1. Land Schedule Added	Deeds	10-20-38		O.V.L.
2. Road Crossings	Field Check 1938	5-31-39		O.L.A.

NO.	GRANTOR	GRANTEE	INSTRUMENT	DATE	RECORD	CUST. NO.	REMARKS
1.	John Smith	C.&H.V.R.R.	Grant	Aug. 13, 1867	D.B. 110 p. 173 Sept. 17, 1909	1545	Same as Parcel No. 3, Map No. 1.
2.	A. Courtney	C.&H.V.R.R.	Grant	Aug. 31, 1867	D.B. 110 p. 176 Sept. 17, 1909	1546	
3.	Leonidas Jewett, et al	C.&H.V.R.R.	Deed	June 7, 1869	D.B. 36 p. 085 July 24, 1869	1547	

CUST. NO. refers to deed numbers in Hocking Valley District.

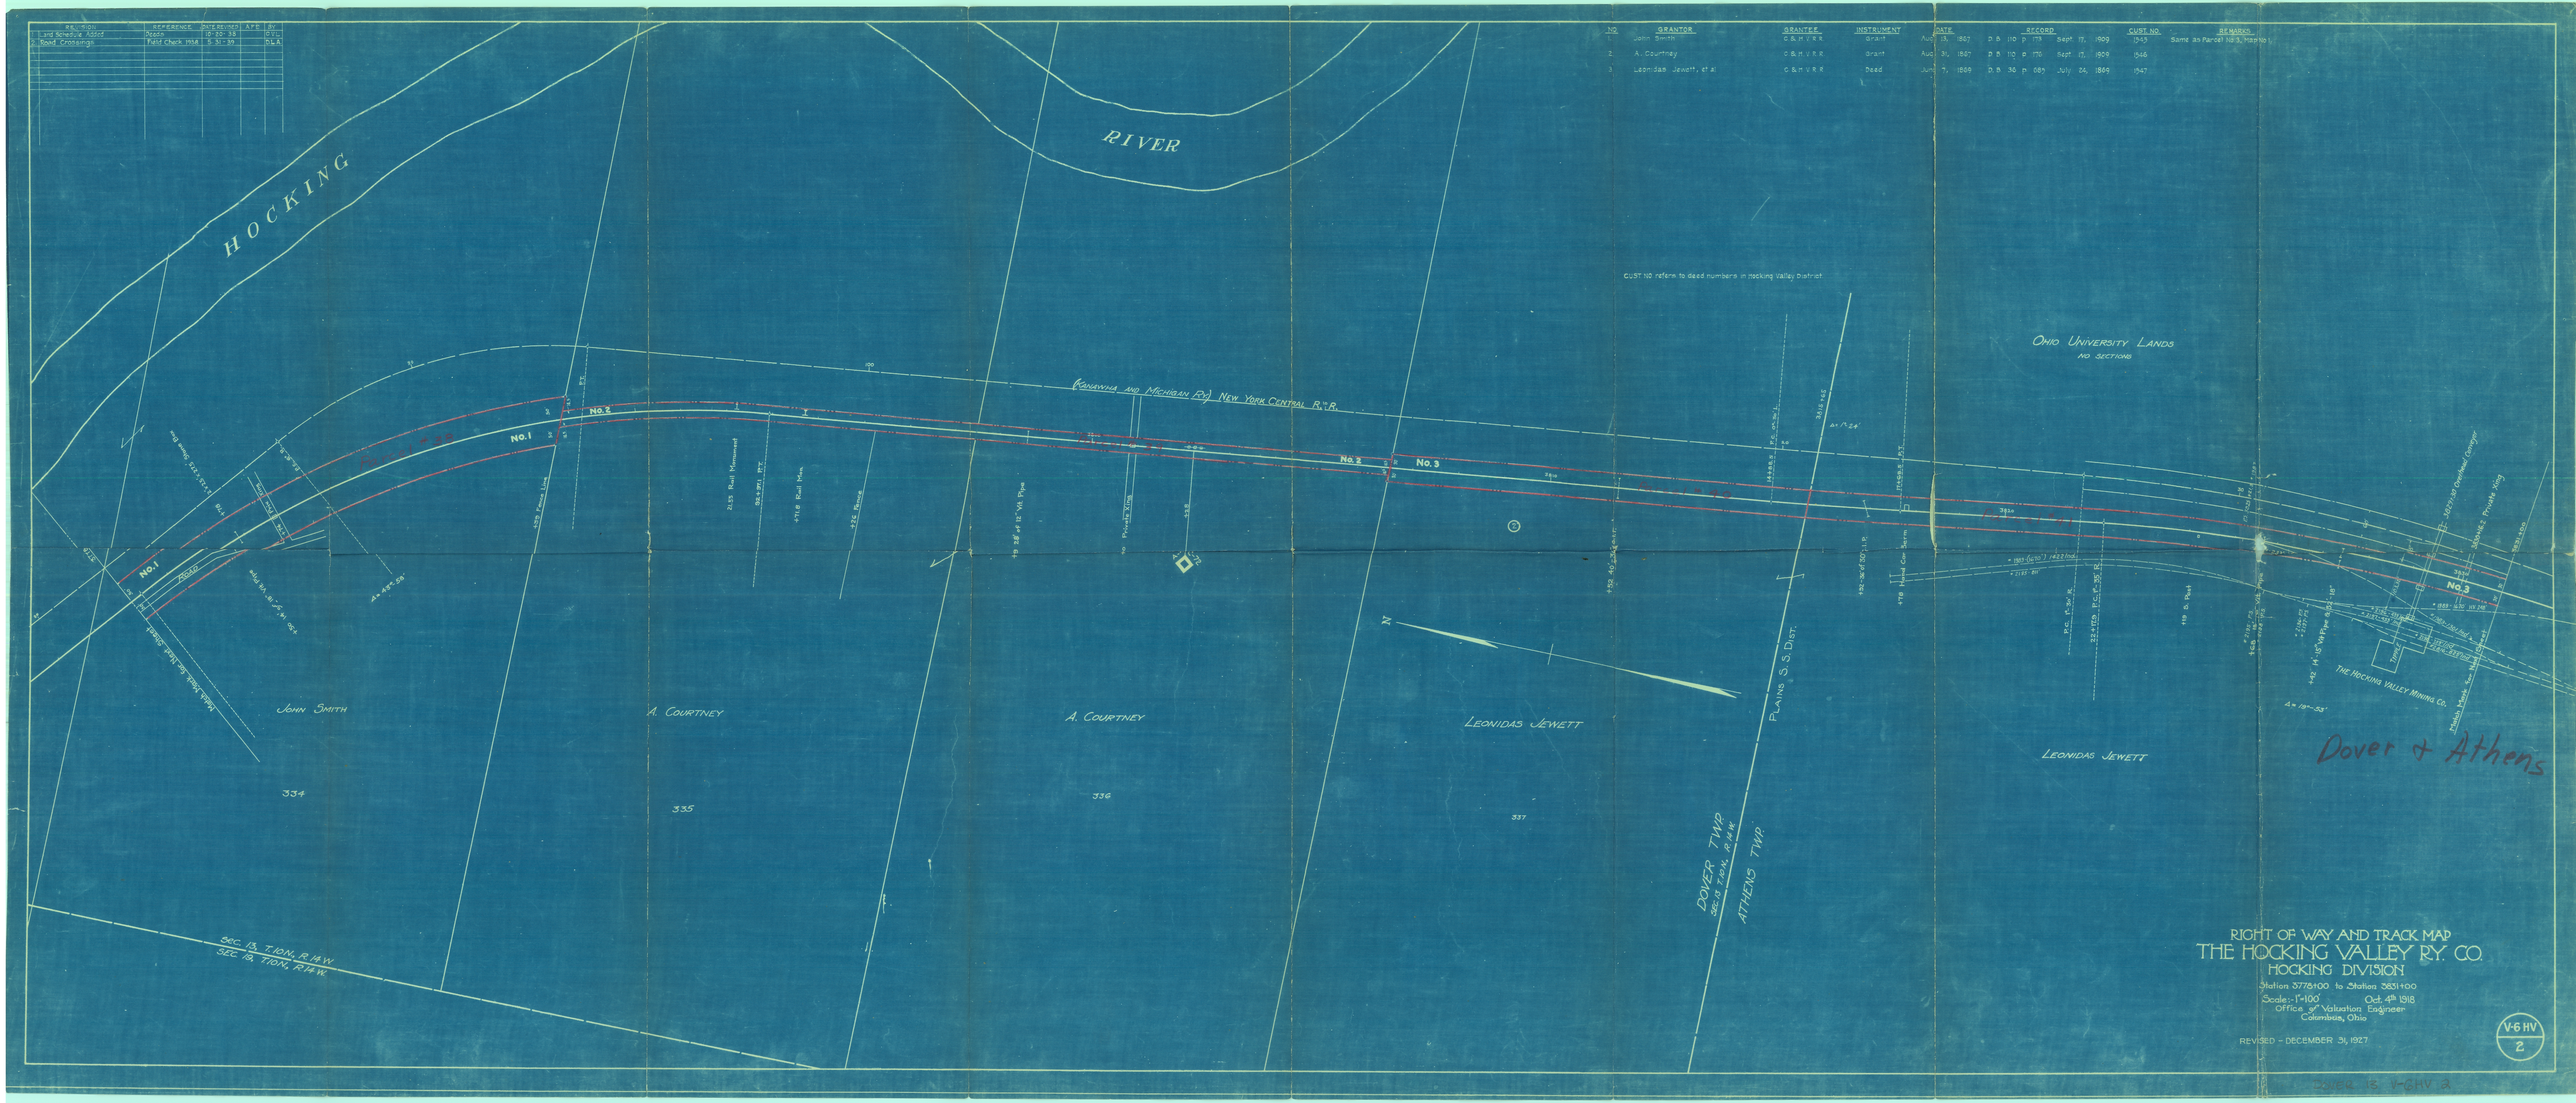

RIGHT OF WAY AND TRACK MAP
THE HOCKING VALLEY RY. CO.
HOCKING DIVISION
Station 3778+00 to Station 3831+00
Scale:- 1"=100' Oct. 4th 1918
Office of Valuation Engineer
Columbus, Ohio

REVISED - DECEMBER 31, 1927

V-6 HV
2

Dover 13 V-6HV 2