NO.	GRANTOR	GRANTEE	INSTRUMENT	DATE	RECORD		CUST. NO.	REMARKS
1.	Dorcas Smith, et al.	D.H.V.&E.Ry.	Grant	Oct. 24 1894	D. B. 83 P 205,	April 6, 1900	1356	Same as Parcel No. 7 Map No. 589.
1.	D.H.V.&E.Ry.	H.V. Ry.	Deed	March 21 1900	D. B. 83 P 206,	April 6, 1900	1388	Transfers land & other property. Line not constructed. Title reverted.
2.	C.J. Coe by Guardian	D.H.V.&E.Ry.	Grant	June 19, 1894			1357	
2.	C.J. Coe by Guardian	D.H.V.&E. Ry.	Deed	Sept. 12, 1894	D. B. 82 P 474,	April 5, 1900	1362	
2.	D.H.V.&E.Ry.	H.V. Ry	Deed	March 21, 1900	D. B. 83 P 208,	April 6, 1900	1388	Transfers land & other property.
3.	J. Gaston Coe	D.H.V. &E.: Ry.	Deed	June 9, 1894	D. B. 82 P 476,	Apnl 5, 1900	1358	
3.	D.H.V.&E. Ry.	H.V. Ry.	Deed	March 21, 1900	D. B. 83 P 208,	April 6, 1900	1388	Transfers land & other property. Line not constructed. Title reverted.
4.	Eliakim H. Moore, et ux.	D.H.V.&E. Ry.	Deed	June 28, 1892	D. B. 71 P 93,	July 12, 1892	1360	Part of land indeed. Subject to Grant to C.L.&M.Ry D.B.64 P.608.
4.	F. B. Sheldon, Tr.	D.H.V.&E. Ry.	Grant	May 30, 1894	D. B. 83 P 206,	April 6, 1900	1359	Part of land in grant.
4.	D.H.V.&E.Ry.	H.V. Ry	Deed	March 21, 1900	D. B. 83 P 208,	April 6, 1900	1388	Transfers land & other property.
4.	C. & O. Rwy. Co.	Sunday Creek Coal Co.	Quitclaim	July 5, 1955	D. B. 219 P. 270	July 27, 1955	2750	Parcel No. 4 sold
5.	Eliakim H. Moore, et ux.	D.H.V.&E. Ry	Deed	June 28 1892	D. B. 71 P 93,	July 12, 1892	1360	Part of land indeed. Subject to Grant to C.L.&M.Ry D.B.64 P.608.
5.	F. B. Sheldon, Tr.	D.H.V.&E. Ry.	Grant	May 30, 1894	D. B. 83 P 206,	April 6, 1900	1359	Part of land in Grant.
5.	D.H.V.&E.Ry.	H.V. Ry.	Deed	March 21, 1900	D. B. 83 P 208,	April 6, 1900	1388	Transfers land & other Property.
5.	Ohio Land & Ry. Co.	H.V. Ry	Deed	Oct. 23, 1916	D. B. 124 P 624,	Oct. 17, 1917	1361	Part of land in deed.
5.	C&O Rwy. Co	Sunday Creek Coal Co	Quitclaim	July 5, 1955	D.B. 219 P 270	July 27, 1955	2750	
6.	Ohio Land & Ry. Co.	H.V. Ry.	Deed	Oct. 23, 1916	D. B. 124 P 624	Oct. 17, 1917	1361	Part of land in deed.
6.	C. & O. Rwy. Co.	Sunday Creek Coal Co.	Quitclaim	July 5, 1955	D. B. 219 P. 270	July 27, 1955	2750	Parcel No. 6 Sold
7.	Chicago & Hocking Valley Coal Co.	D.H.V.&E. Ry	Quit Claim	Aug. 6, 1892	D. B. 71 P 165,	Aug 24, 1892	1364	Parcel #2 indeed.
7.	D.H.V.&E.Ry.	H.V. Ry	Deed	March 21, 1900	D. B. 83 P 208	Apr. 6, 1900	1388	Transfers land & other property.
7.	C. & O. Rwy. Co.	Sunday Creek Coal Co	Quitclaim	July 5, 1955	D. B. 219 P. 270	July 27, 1955	2750	Parcel No. 7 sold

Note: "CUST. NO." refers to deed number in Hocking Valley Distinct.

F. S. Coultrap Guardian of Clarence J. Coe

NO.	GRANTOR	GRANTEE	INSTRUMENT	DATE	RECORD		CUST. NO.	REMARKS
8	D. H. V. & E. Ry.	The Sunday Creek Coal Co.	Deed Quitclaim	Mar. 21, 1900 Jan. 3, 1940	D. B. 83	p. 208 Apr. 6, 1900	1388	Part of land in deed. For history prior to this deed see Parcel No. 3
8	C. & O. Ry.						2360	Part of parcel #1 in instrument.
9	Ohio Land & Ry. Co.	The Sunday Creek Coal Co.	Deed Quitclaim	Oct. 23, 1916 Jan. 3, 1940	D. B. 124	p. 624 Oct. 17, 1917	1361	Part of land in deed.
9	C. & O. Ry.						2360	Parcel #1 in deed.
10	D. H. V. & E. Ry.	The Sunday Creek Coal Co.	Deed Quitclaim	Mar. 21, 1900 Jan. 3, 1940	D. B. 83	p. 208 Apr. 6, 1900	1388	Part of land in deed. For history prior to this deed see Parcel No. 4.
10	C. & O. Ry.						2360	Part of parcel #1 in instrument.
11	Ohio Land & Ry. Co.	The Sunday Creek Coal Co.	Deed Quitclaim	Oct. 23, 1916 Jan. 3, 1940	D. B. 124	p. 624 Oct. 17, 1917	1361	Part of land in deed. For history prior to this deed see Parcel No. 5.
11	C. & O. Ry.						2360	Part of parcel #1 in instrument.
12	Ohio Land & Ry. Co.	The Sunday Creek Coal Co.	Deed Quitclaim	Oct. 23, 1916 Jan. 3, 1940	D. B. 124	p. 624 Oct. 17, 1917	1361	Part of land in deed.
12	C. & O. Ry.						2360	Part of parcel #1 in instrument.
13	J. Gaston Coe	D.H.V.&E. Ry.	Deed	June 9, 1894	D. B. 82	p. 476 Apr. 5, 1900	1358	Part of land in deed.
13	D.H.V.&E. Ry.	H.V. Ry.	Deed	Mar. 21, 1900	D. B. 83	p. 208 Apr. 6, 1900	1388	Part of land in deed.
14	D.H.V.&E. Ry.	H.V. Ry.	Deed	Mar. 21, 1900	D. B. 83	p. 208 Apr. 6, 1900	1388	Part of land in deed. For history prior to this deed see Parcel No. 3.
14	C. & O. Ry.	State of Ohio	Condemnation	June 25, 1931			2351	Parcel #1 in instrument.
15	D.H.V.&E. Ry.	H.V. Ry.	Deed	Mar. 21, 1900	D. B. 83	p. 208 Apr. 6, 1900	1388	Part of land in deed. For history prior to this deed see Parcel No. 3.
15	C. & O. Ry.	State of Ohio	Condemnation	June 25, 1931			2351	Parcel #1 in deed.
16	Ohio Land & Ry. Co.	H.V. Ry.	Deed	Oct. 23, 1916	D. B. 124	p. 624 Oct. 17, 1917	1361	Part of land in deed.
16	C. & O. Ry.	State of Ohio	Condemnation	June 25, 1931			2351	Parcel #1 in deed.

No.	REVISION	REFERENCE	DATE PLOTTED	A.F.E.	BY
1	Money Added	Orig. Map	2-2-34	—	O.E.G.
2	Land Schedule		6-22-54		Irwin
3	Easements conveyed to State of Ohio	Deed No. 2231	1-18-38		O.V.L.
4	Land north side of Rd. & - Parcel 9 Not Incl.	Deed No. 5565	2-27-60		O.V.L.
5	Some Land sold to State - Parcels 14, 15, 16	Deed No. 8931	5-15-41	13134	O.V.L.
6	Land Deeded Back - Parcels No. 18-3	Letter R.E. Dal File C-49	7-11-46		C.L.T.

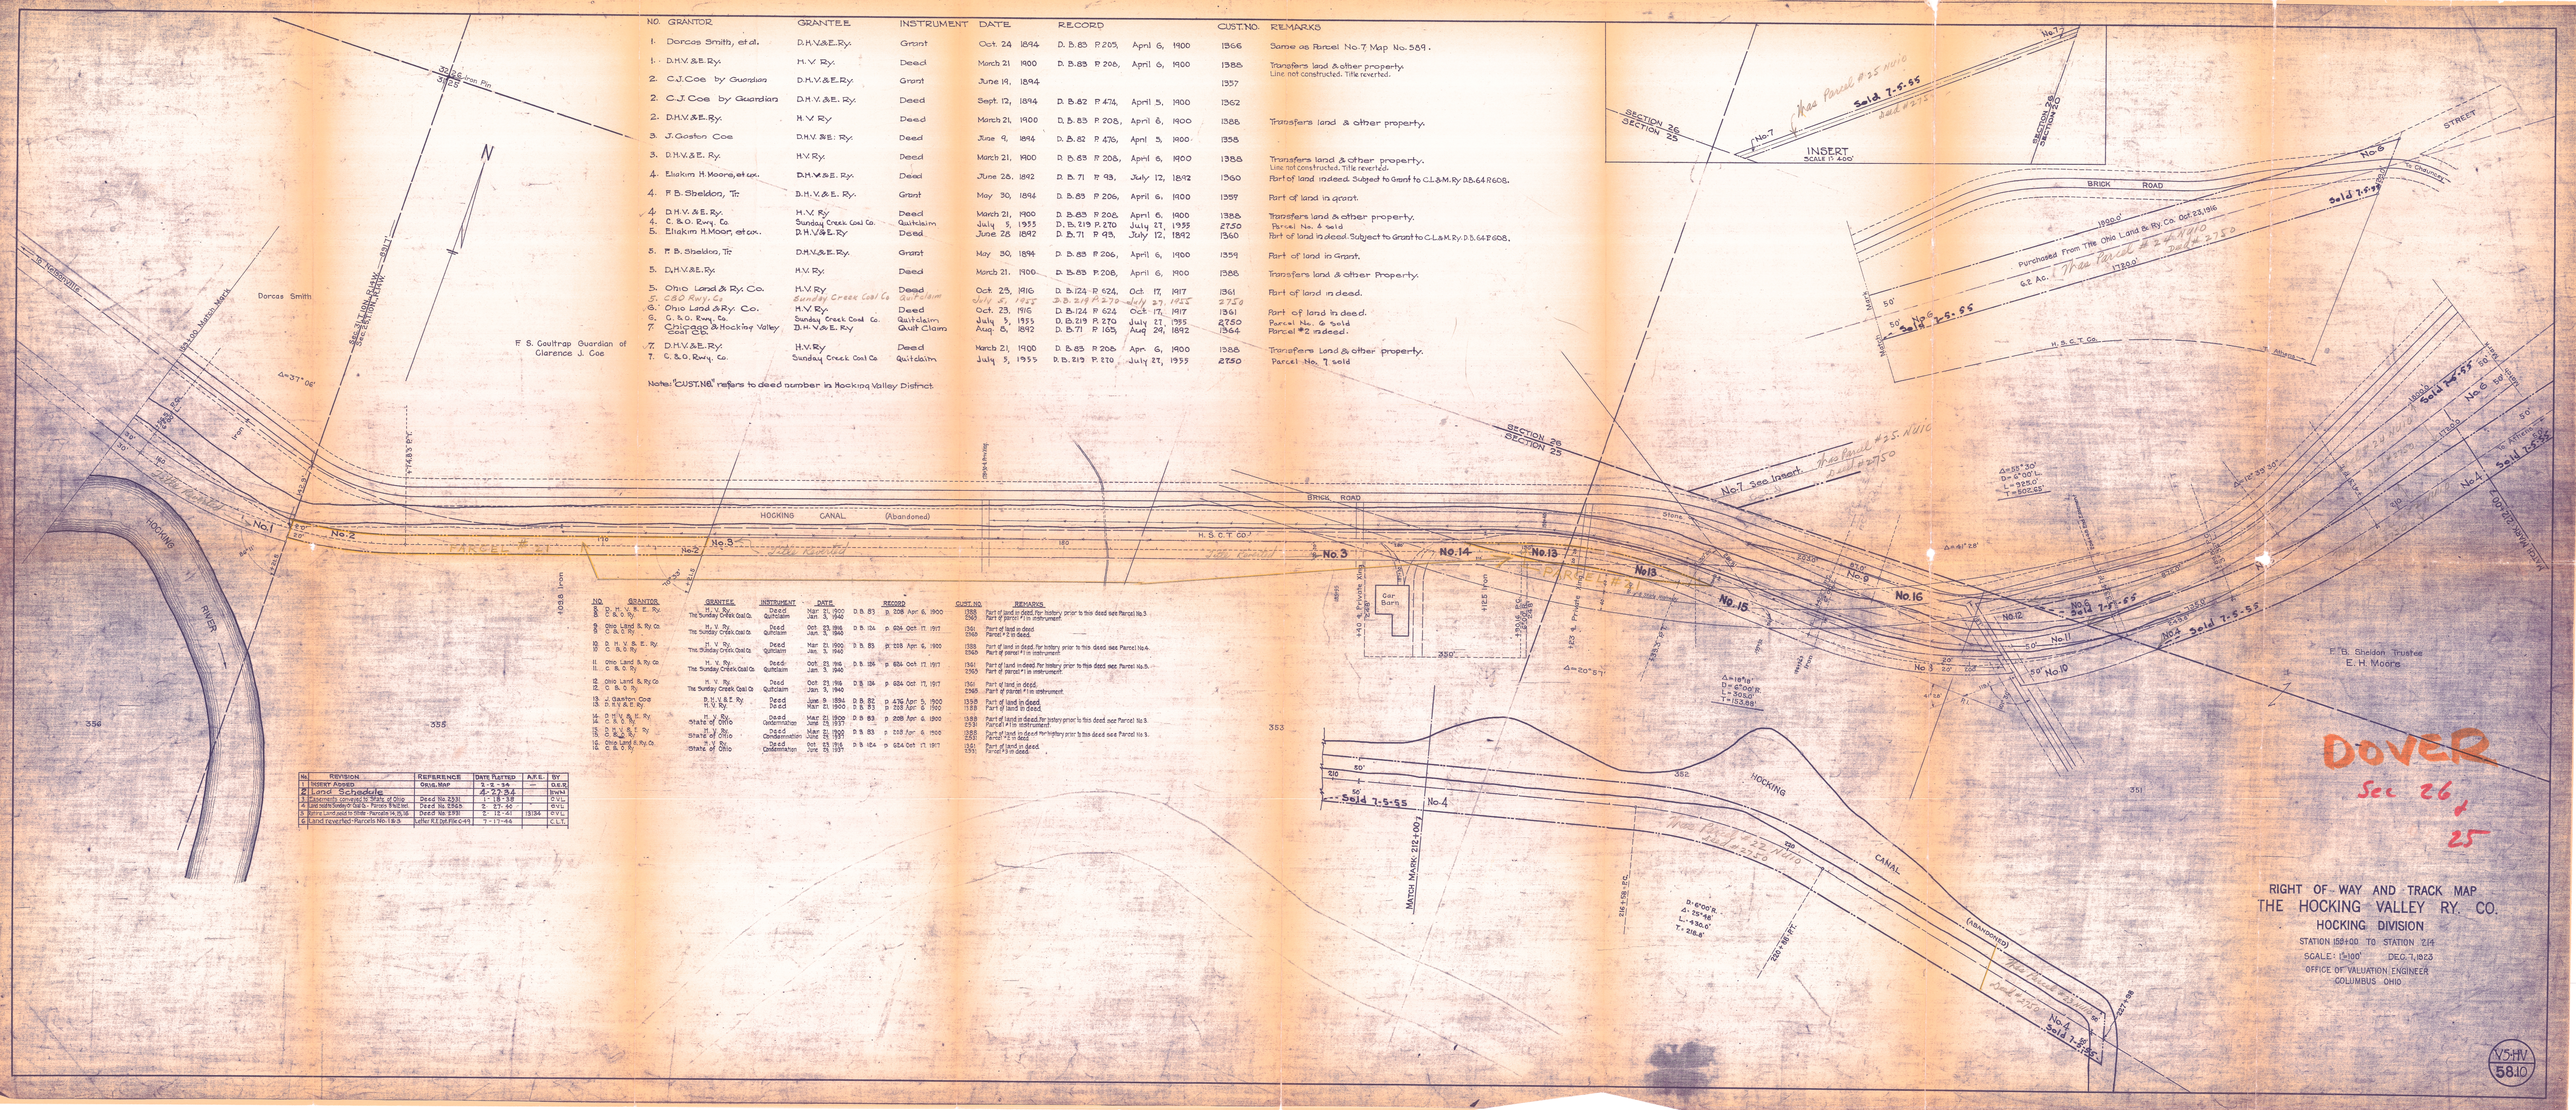

RIGHT OF WAY AND TRACK MAP
THE HOCKING VALLEY RY. CO.
HOCKING DIVISION
STATION 158+00 TO STATION 214
SCALE: 1"=100' DEC. 7, 1923
OFFICE OF VALUATION ENGINEER
COLUMBUS OHIO

V5-HV
58.10